


West Facing (front) Elevation

South Facing (side) Elevation

East Facing (rear) Elevation

North Facing (side) Elevation



Rear Garden

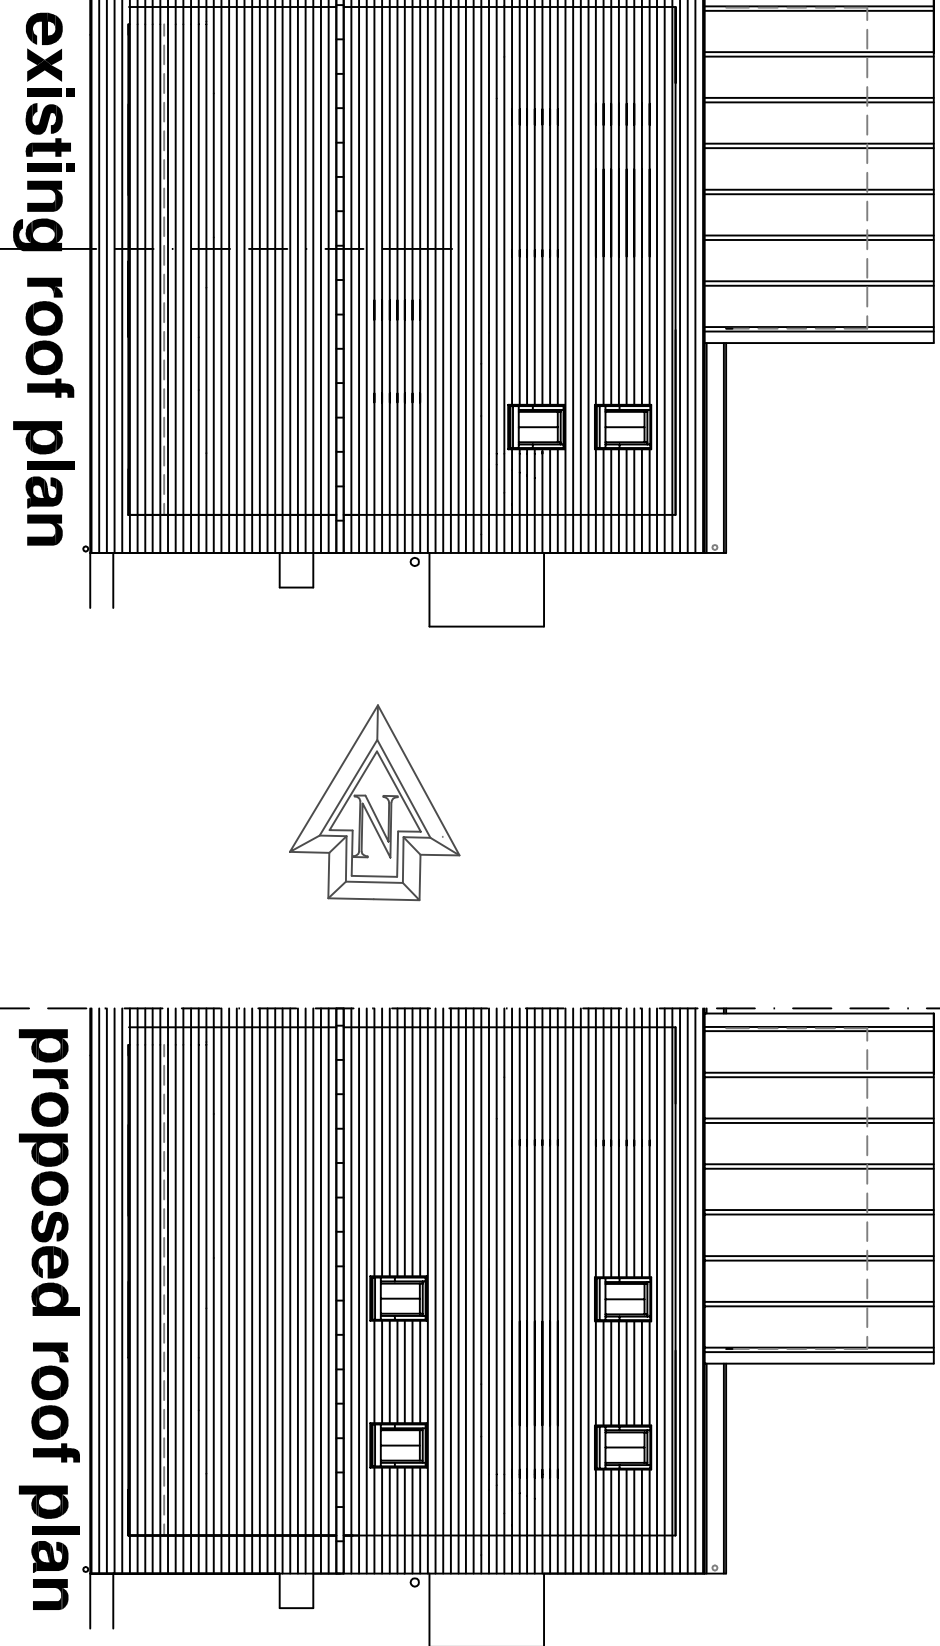


existing roof plan

proposed roof plan


SECTION

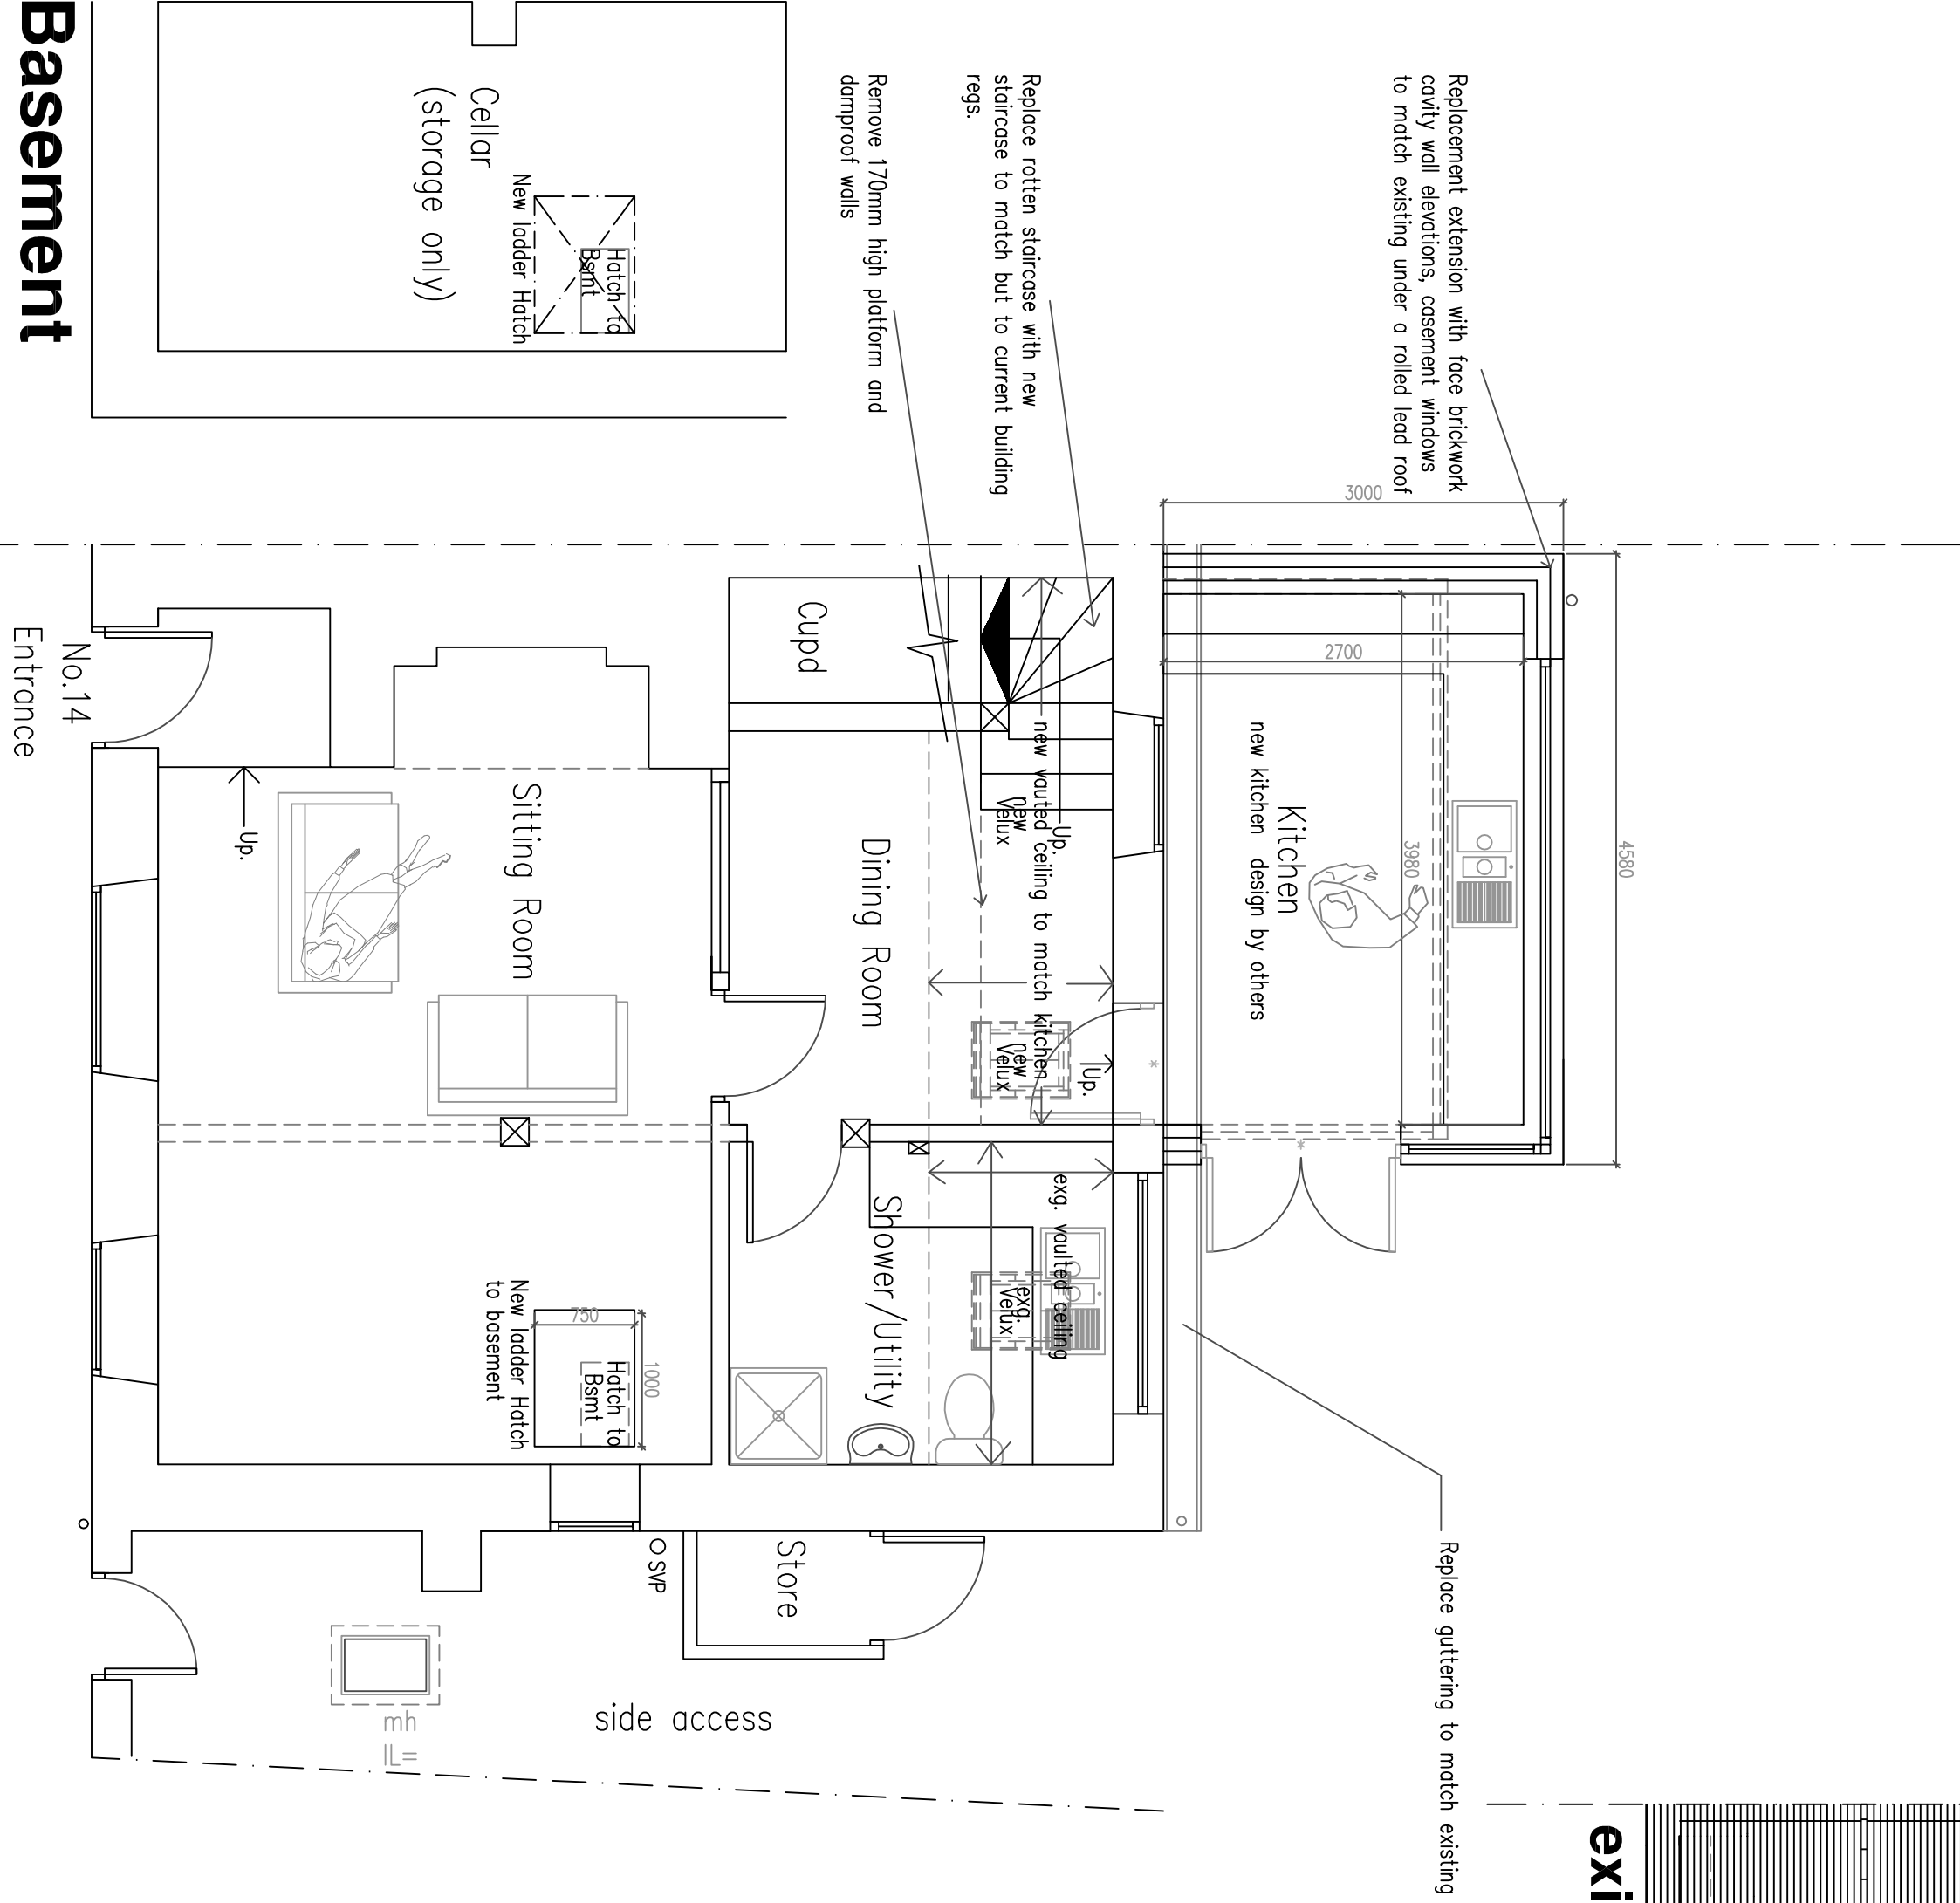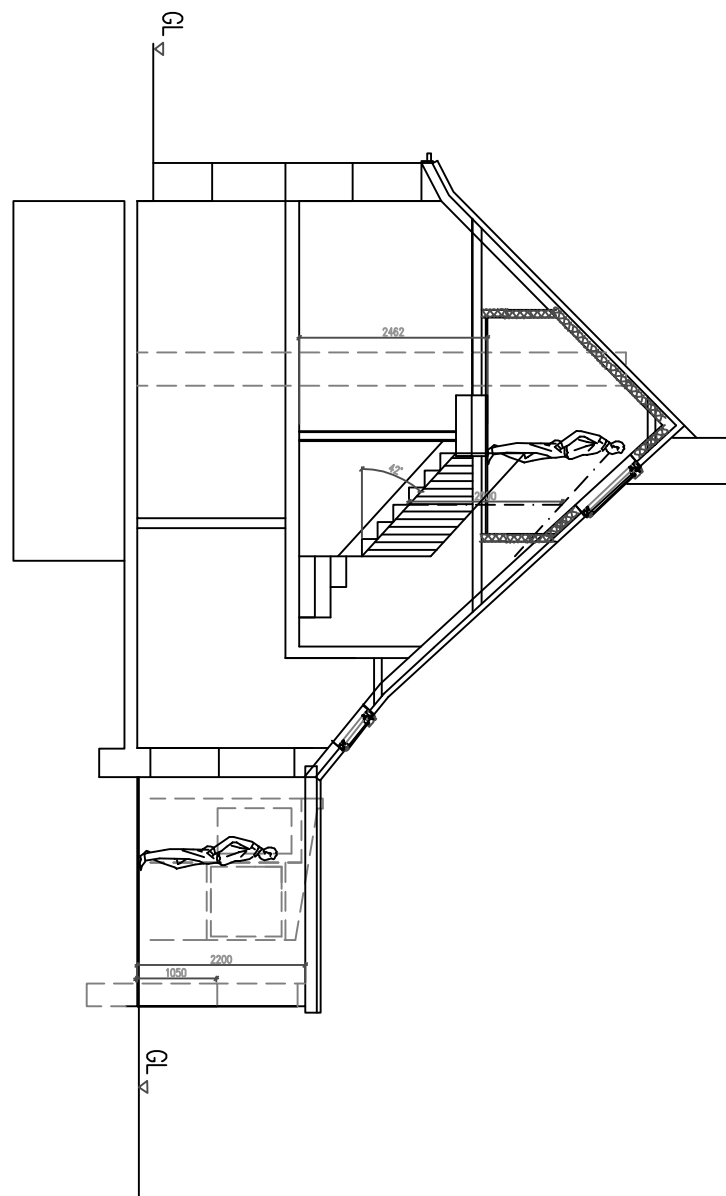

Ground Floor Plan

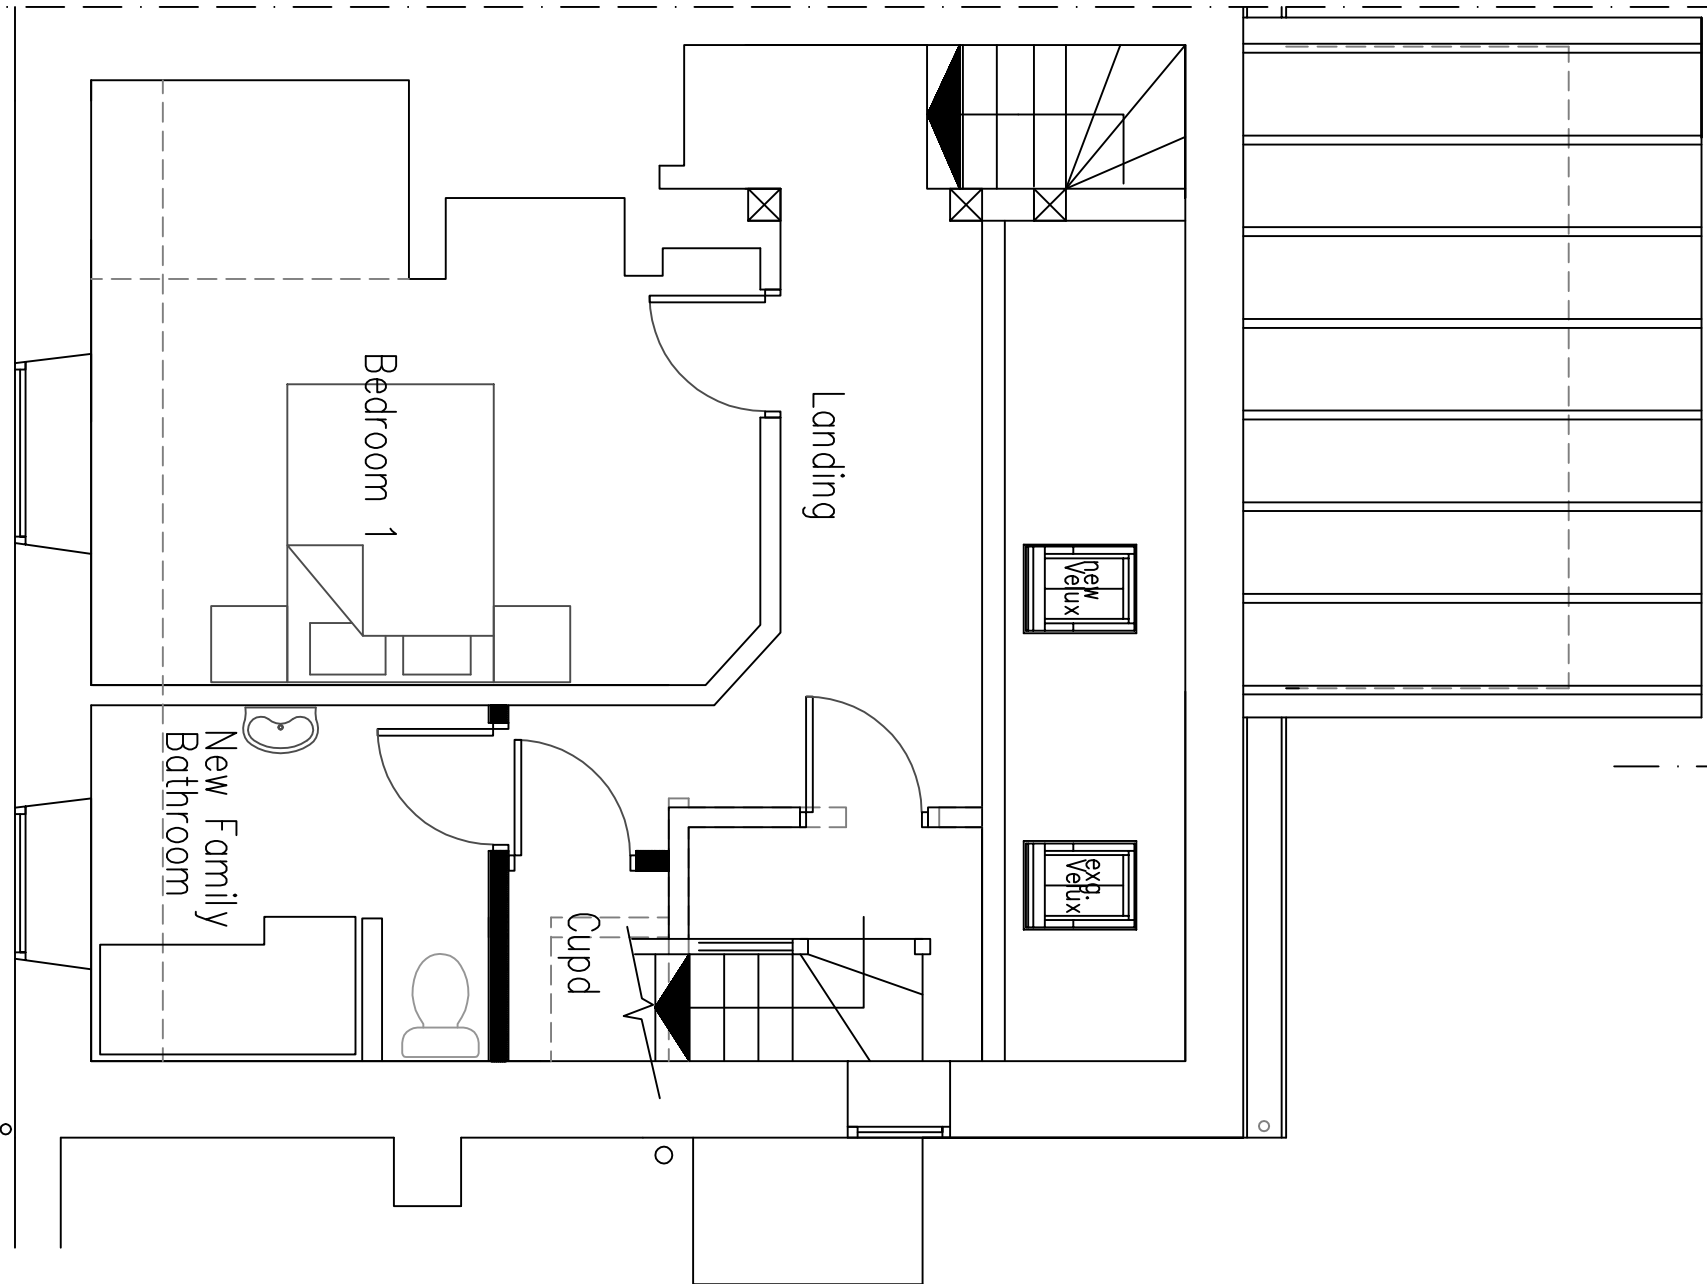

First Floor Plan

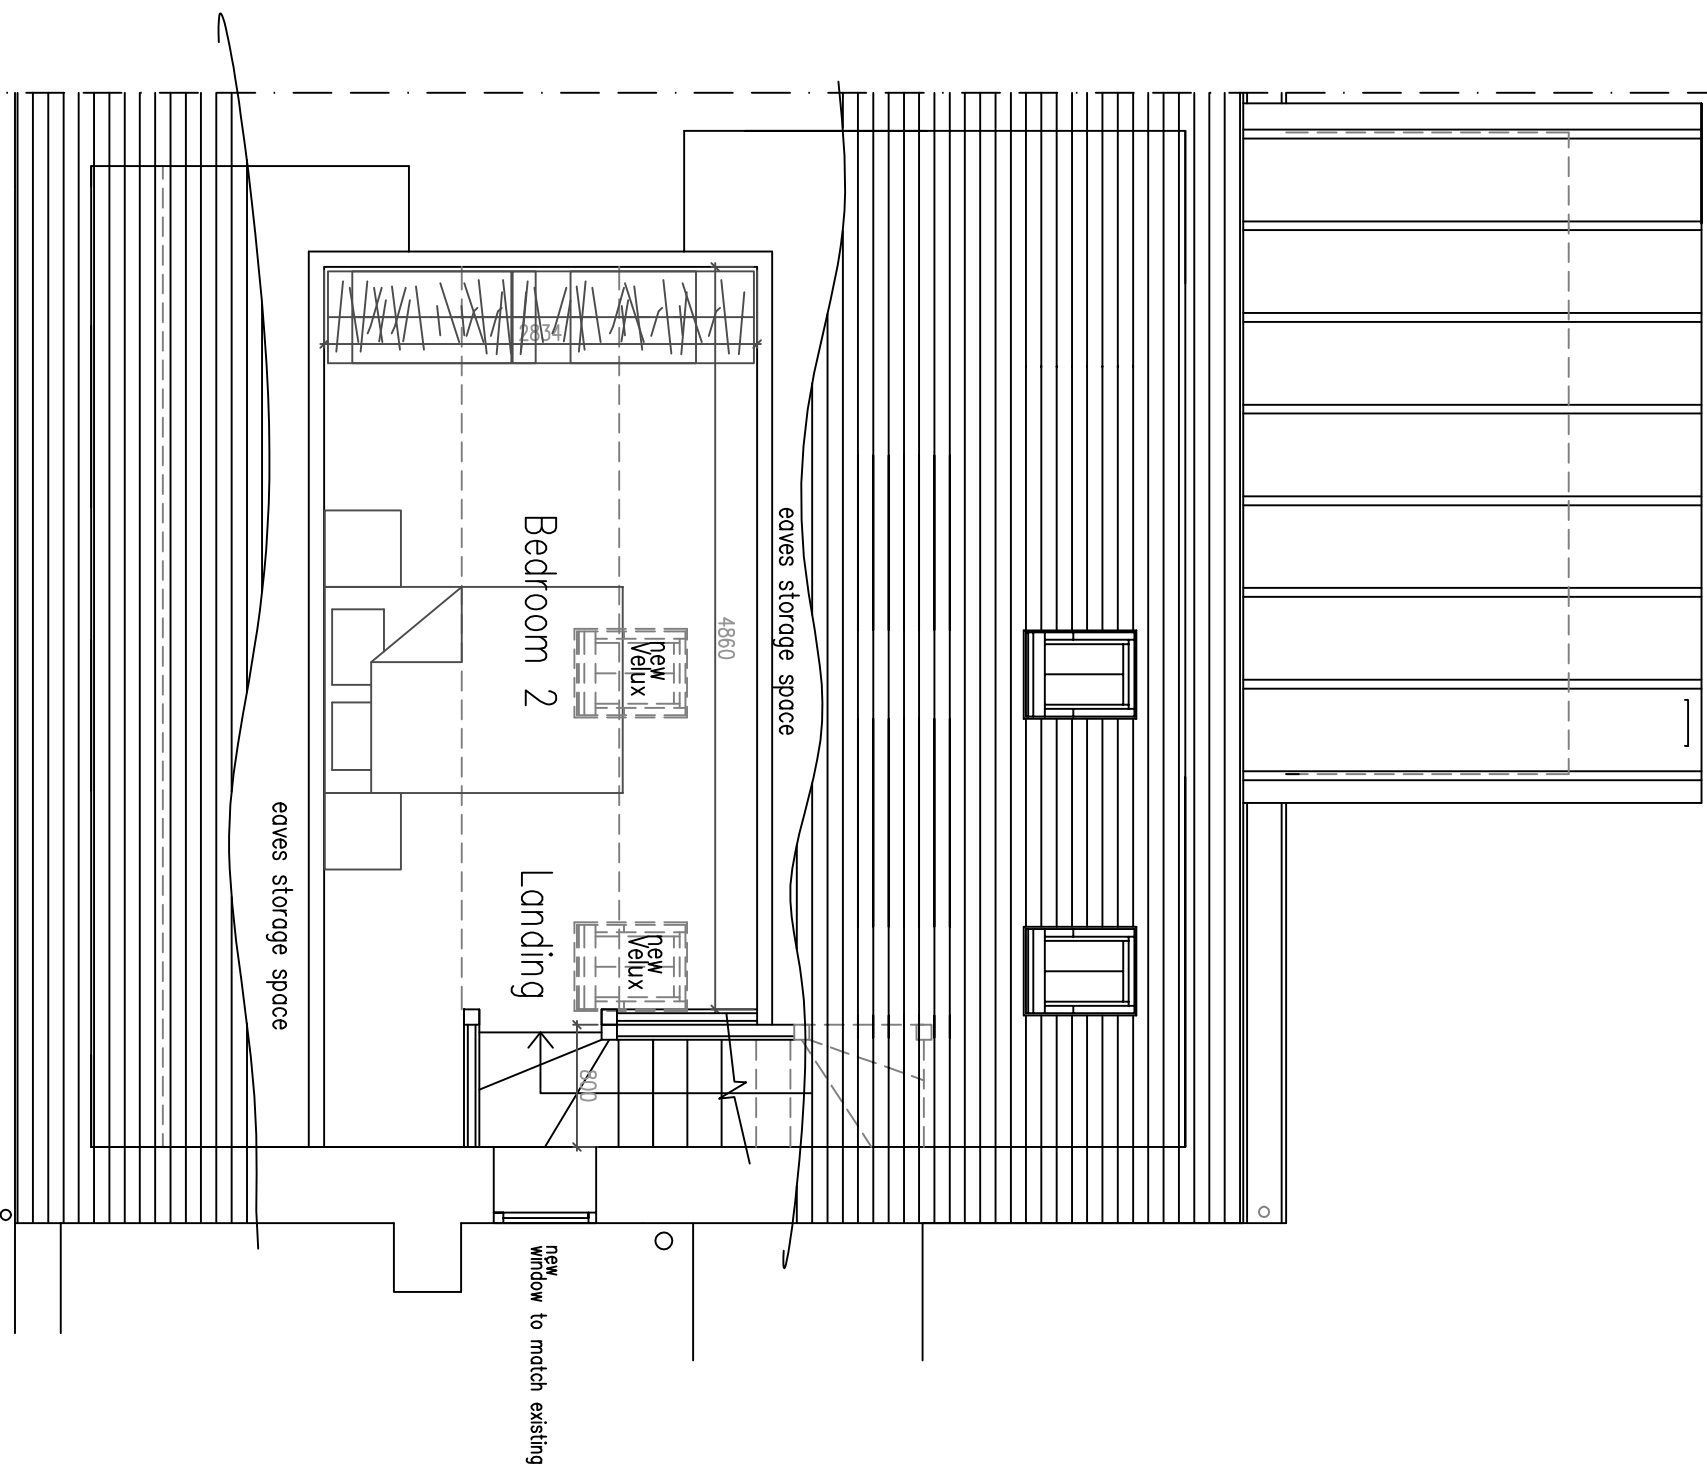

Second Floor Plan

DO NOT SCALE FROM THIS DRAWING EXCEPT FOR PLANNING AS PHOTOGRAPHS WILL BE SUBJECT TO DISTORTION. DRAWINGS TO BE READ IN CONJUNCTION WITH ALL OTHER ARCHITECTS' & STRUCTURAL ENGINEER'S CONTRACT DRAWINGS & SPECIFICATIONS. ANY DISCREPANCIES MUST BE BROUGHT TO THE ATTENTION OF THE ARCHITECT IMMEDIATELY. THE CONTRACTOR MUST VERIFY ALL DIMENSIONS BY SITE MEASUREMENTS. ALL MATERIALS AND MANUFACTURING COMPONENTS MUST BE SUBSTITUTED WITH EQUIVALENTS OR HIGHER PERFORMANCE. ANY DISCREPANCIES MUST BE BROUGHT TO THE ATTENTION OF THE ARCHITECT IMMEDIATELY.

Project:

Proposed Replacement Extension
Conversion Of Roofspace
& Alterations At:
14 West Street
Shoreham By Sea
West Sussex
BN43 5WG

Drawing title:

Plans & Elevations As Proposed

Client:

Jeff Gorbek

© Copyright of:

Architectural & Planning Services
7 Ermingham Road
Shoreham By Sea
West Sussex
BN43 5WG
01273 441009
07856893101
www.bjwarchitectural.co.uk
website: bjwarchitectural.co.uk

Scale:

1:50 1:100

Paper size

A1

Date:

17.3.2026

Drawn:

BJW

Dwg. No.

02 B

Rev'n

B

Notes: All dimensions to be checked on site.