


Revisions			
No.	Description	Date	By
2	Revised plans	22-06-26	
1	PLANNING	09-06-26	

Notes:

GENERAL NOTES:


All dimensions & levels are preliminary and approximate and subject to utilities search, legal boundaries and detailed layouts/ design development through consultation.

Dimensions are to be checked on site by contractor & sub contractors prior to commencement of work, any discrepancies are to be highlighted immediately to the architects.

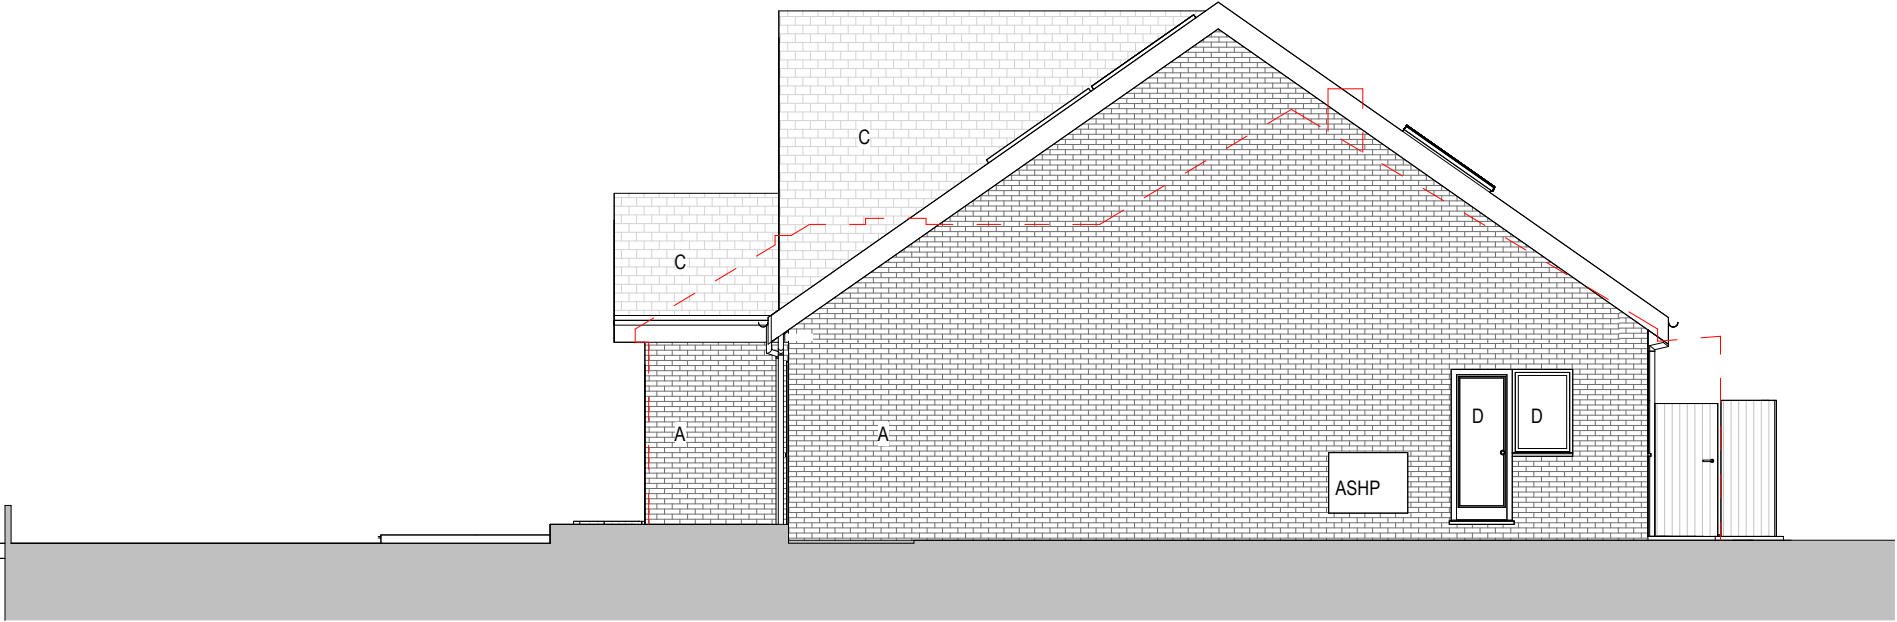

Proposed East Elevation

1 : 100

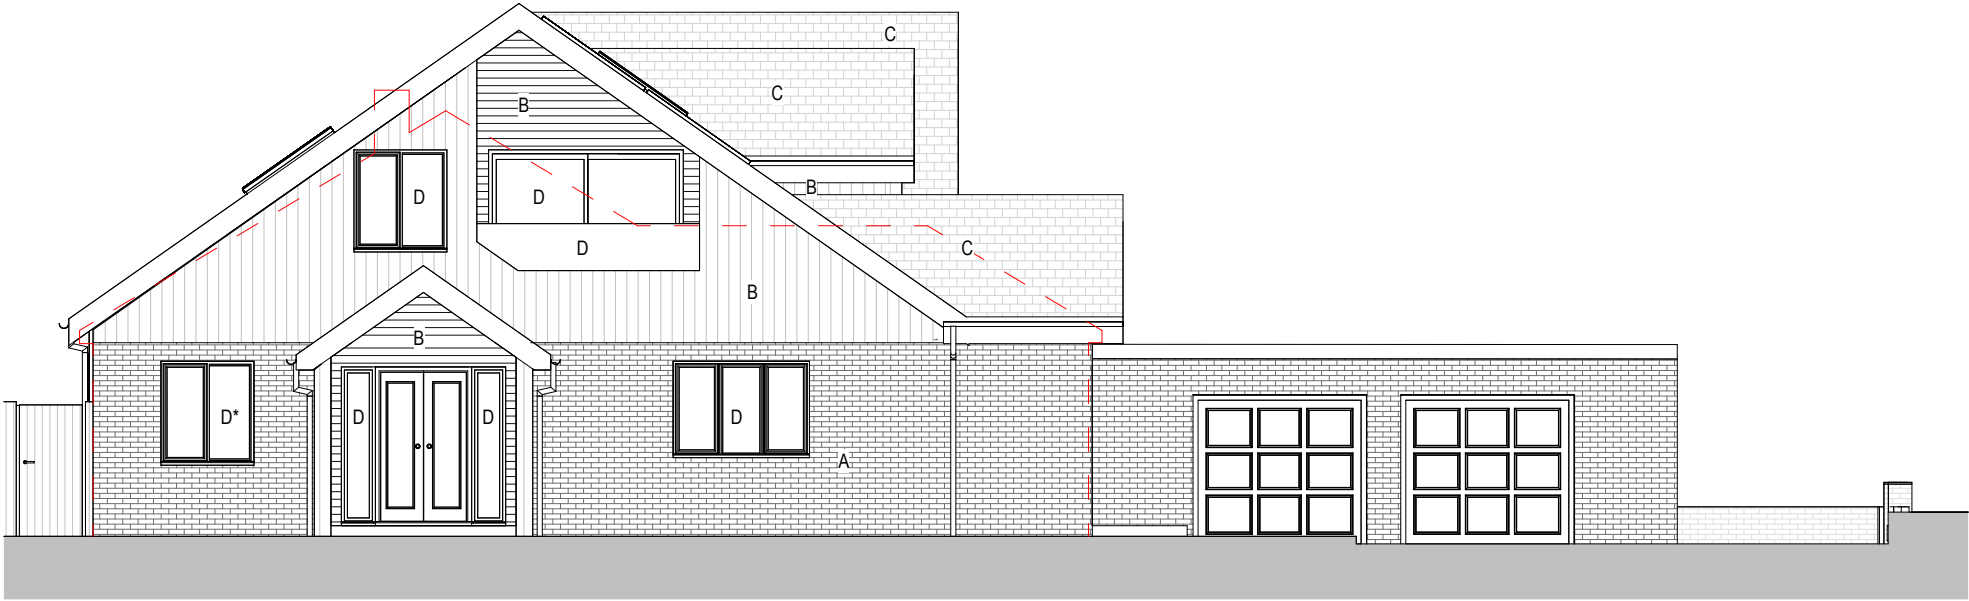


Proposed West Elevation

1 : 100

- KEY**
- A - Cream colour brickwork
 - B - Timber style cladding
 - C - Grey concrete tiles
 - D - Glass
 - D* - Obscured glass

Scale 1 to 100

 

Project No. Project Name:

704 18 West Avenue

Drawing Name:

Proposed Elevations

Drawing No. Revision: Suitability Description:

P011 P2 PLANNING

Drawn: MS Checked: GF Orig Paper Size: A3

FRESH Architects

T 07703682107 | 07393913140

info@fresh-architects.co.uk | www.fresharchitects.co.uk

Use figured dimensions only. All levels and dimensions to be checked. This drawing is to be read in conjunction with all other relevant drawings and specifications.

© FRESH Architects Ltd. All rights reserved