


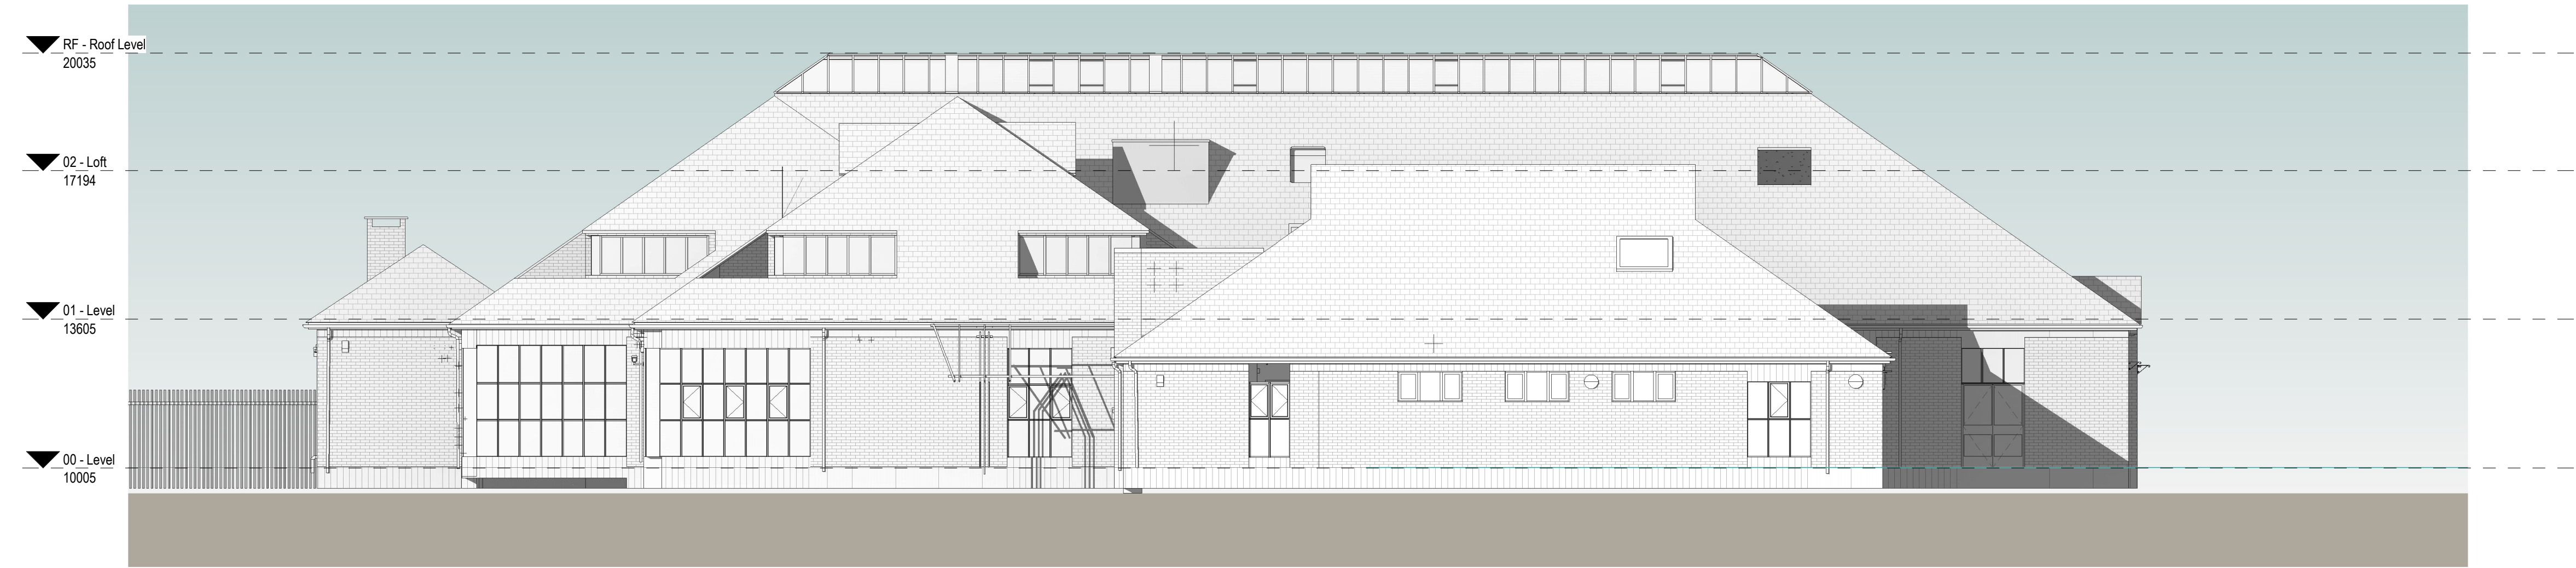


1 | North Elevation EXISTING
11012 SCALE 1 : 100



2 | South Elevation EXISTING
11012 SCALE 1 : 100



KEY PLAN

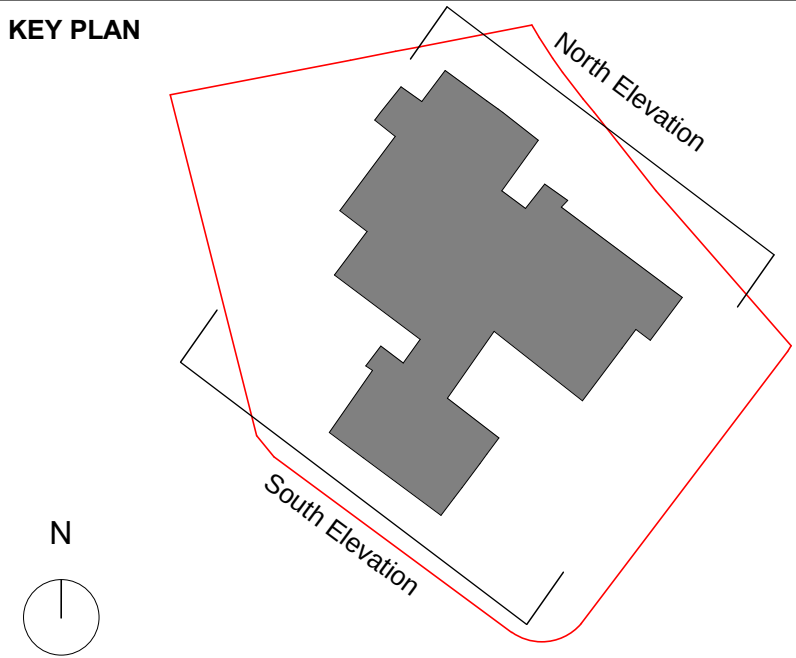

P02	30/09/2026	For Planning	GB	JH	JH
P01	12/08/2026	For Planning	GB	JH	JH
Rev.	Date	Description	By	Chk'd	App'd

Drawing Suitability	FOR PLANNING	Status	S2
---------------------	---------------------	--------	-----------

Nova North
11 Bressenden Place
London, SW 1E 5BY

T: +44 1454 662000

Client

West Sussex County Council

www.atkinsrealis.com

Project Title

The Pines SEND School

Drawing Title

EXISTING NORTH&SOUTH
ELEVATION

Scale	Designed	Drawn	Checked	Authorised
1 : 100	JH	GB	SV	JH
Original Size	Date	Date	Date	Date
A1	01/09/25	01/09/25	01/09/25	12/08/2026
Drawing Number	PINES-ATR-XX-XX-DR-A-11012			Revision
				P02