



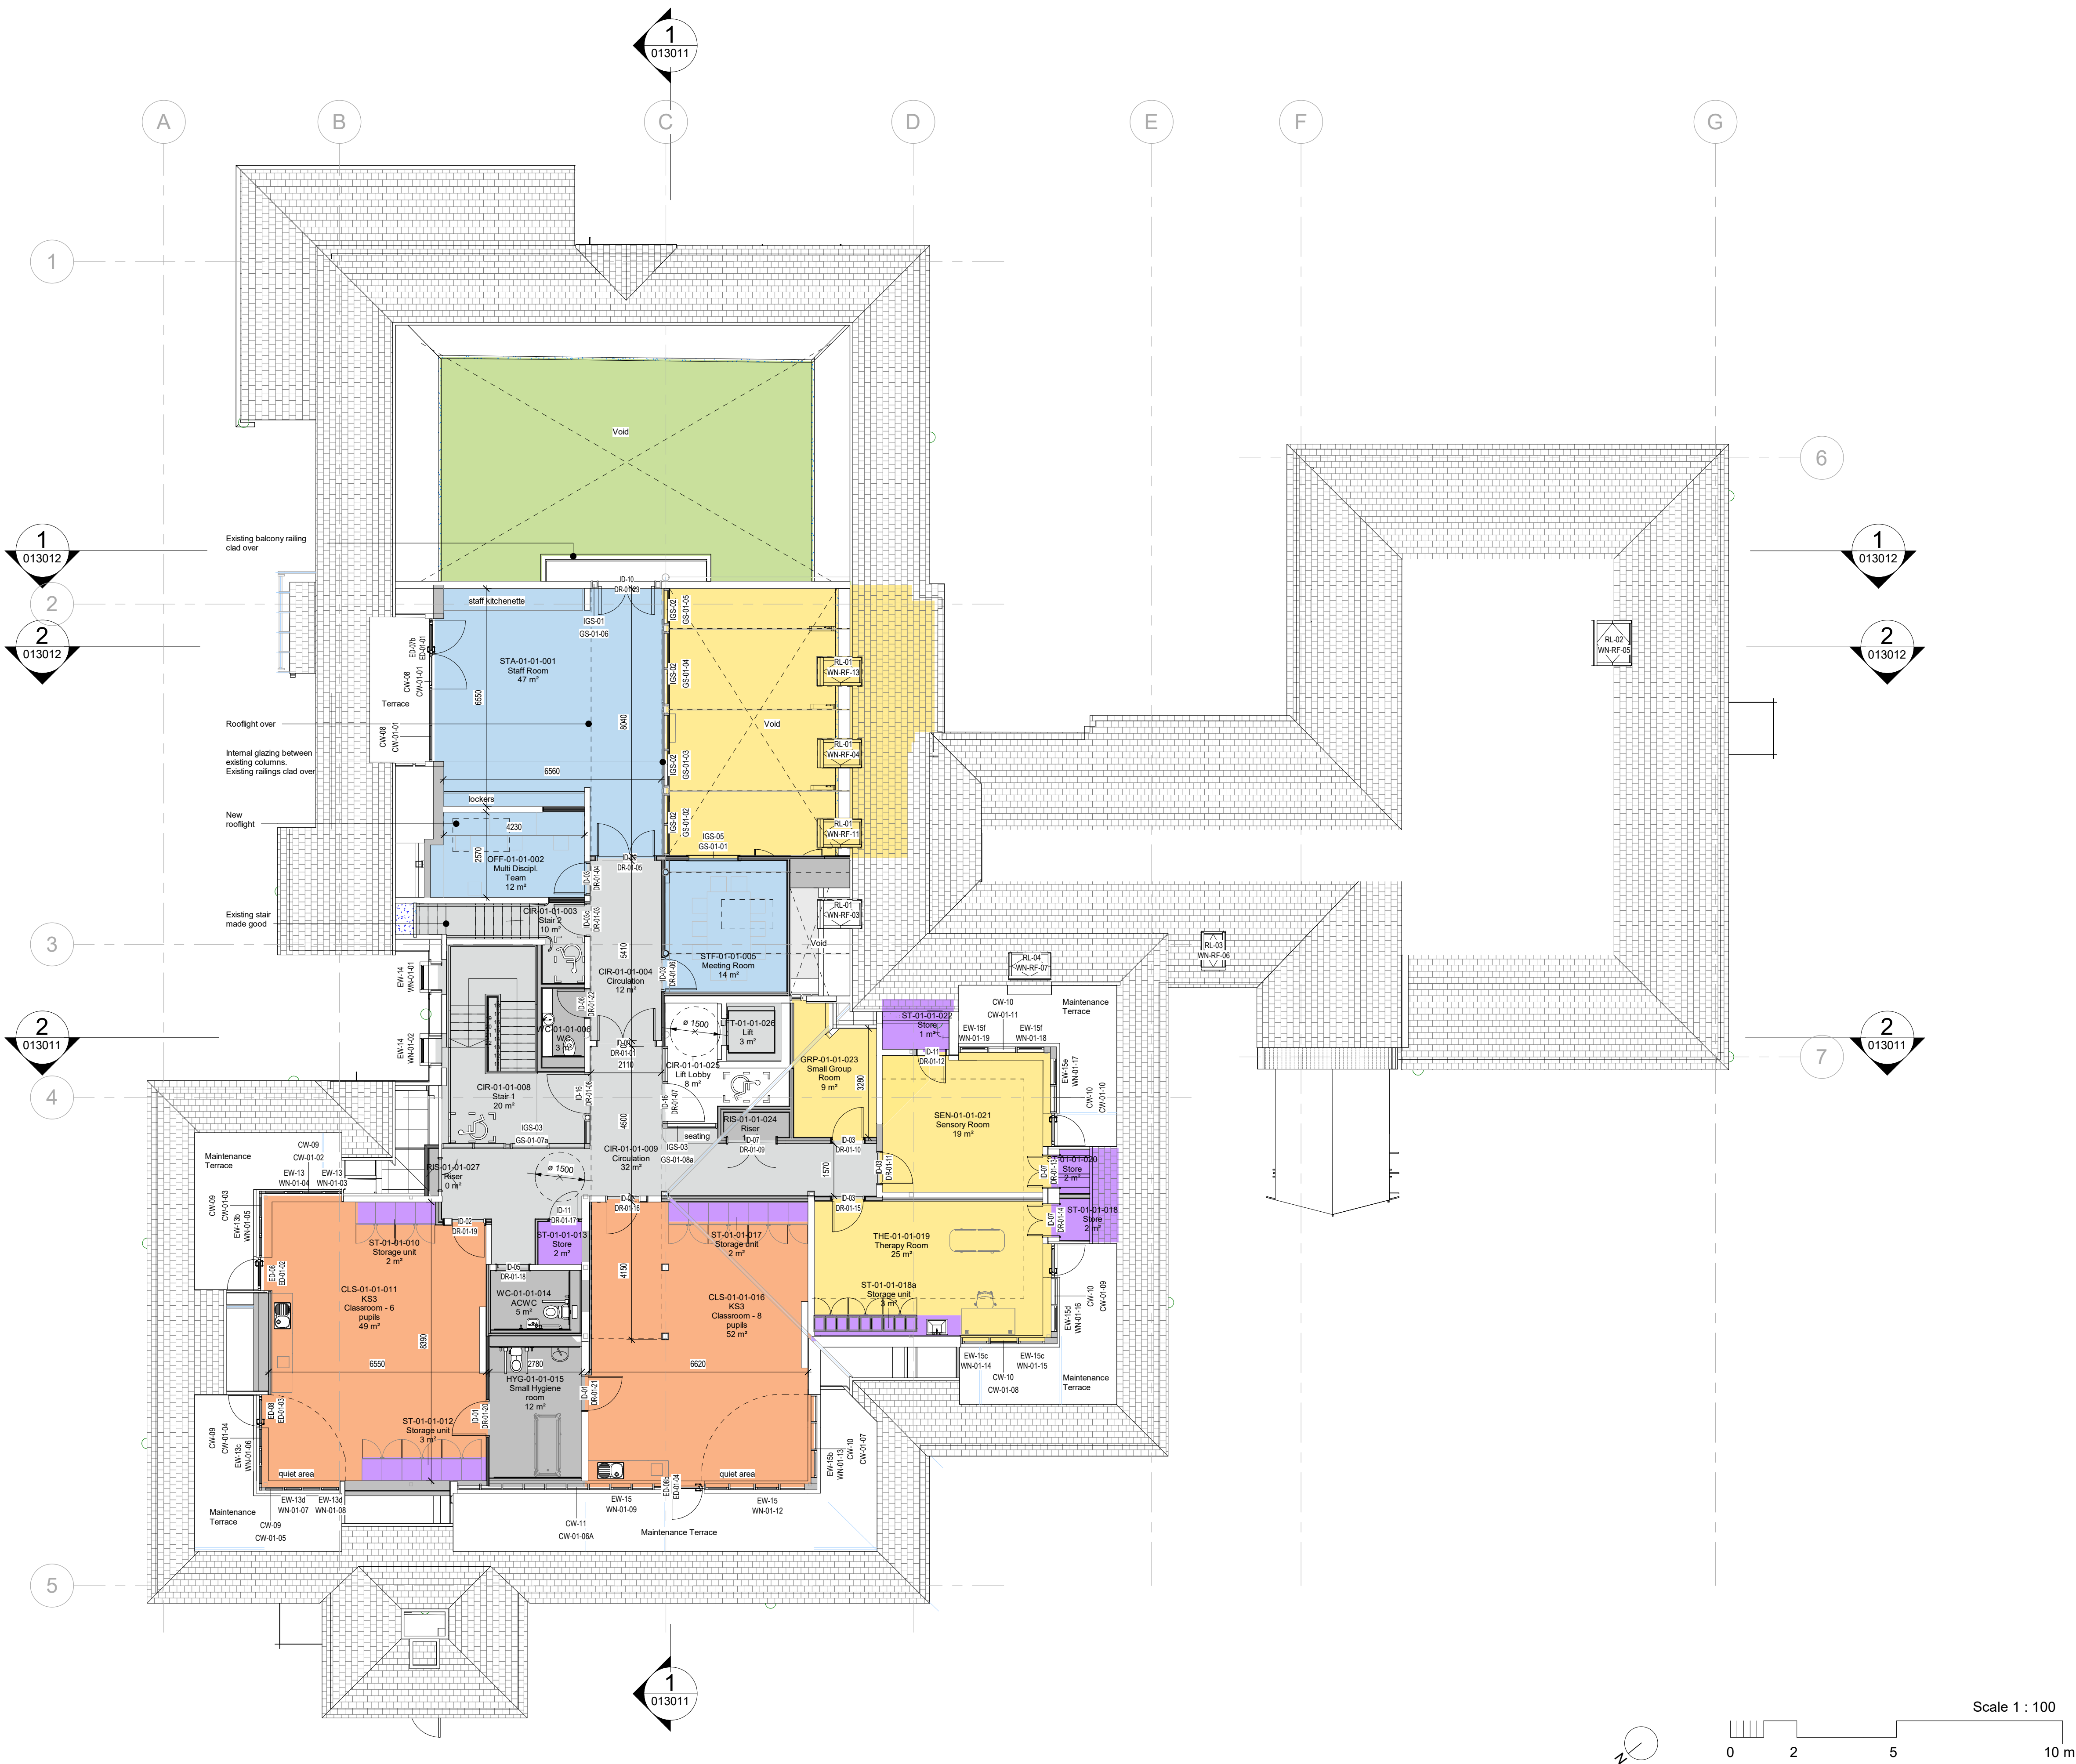

- DEPARTMENT KEY:
- Basic Teaching
 - Learning Resource Areas
 - Hall & Dining
 - Storage
 - Staff & Administration
 - Circulation
 - Non-Net Areas
- WALL KEY:
- Existing Walls
 - Proposed Walls

KEY PLAN

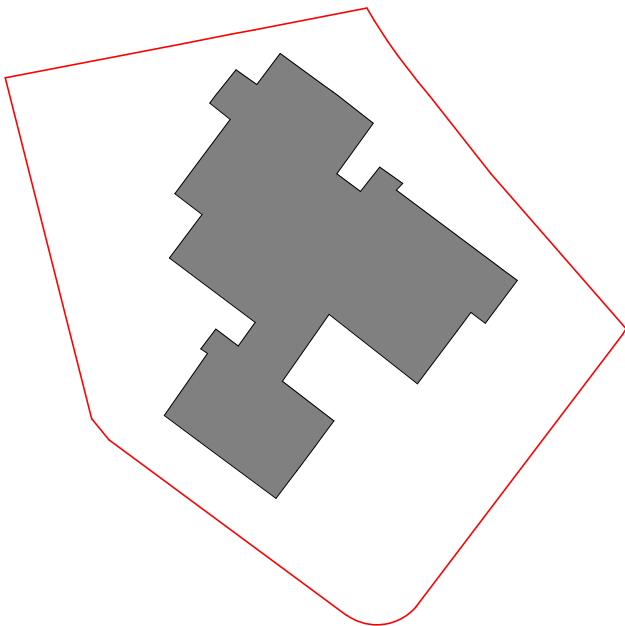

Rev.	Date	Description	By	Chk'd	App'd
P05	05/10/2026	For Planning	GB	JH	JH
P04	12/08/2026	For Planning	GB	JH	JH
P03	31/07/2026	Stage 3	TV	TV	JH
P02	08/07/2026	For Costing	TV	TV	JH
P01	10/06/2026	For client review	TV	TV	JH

Drawing Suitability	FOR PLANNING	Status	S2
---------------------	---------------------	--------	-----------

AtkinsRéalis
Nova North
11 Bressenden Place
London, SW1E 5BY

T: +44 1454 662000
www.atkinsrealis.com

Client
West Sussex County Council

Project Title
The Pines SEND School

Drawing Title
Proposed First Floor Plan

Scale	Designed	Drawn	Checked	Authorised
As indicated	TV	GB	TV	JH
Original Size	Date	Date	Date	Date
A1	18/03/2026	18/03/2026	18/03/2026	12/08/2026
Drawing Number	Revision			
PINES-ATR-01-01-D-A-011011	P05			