



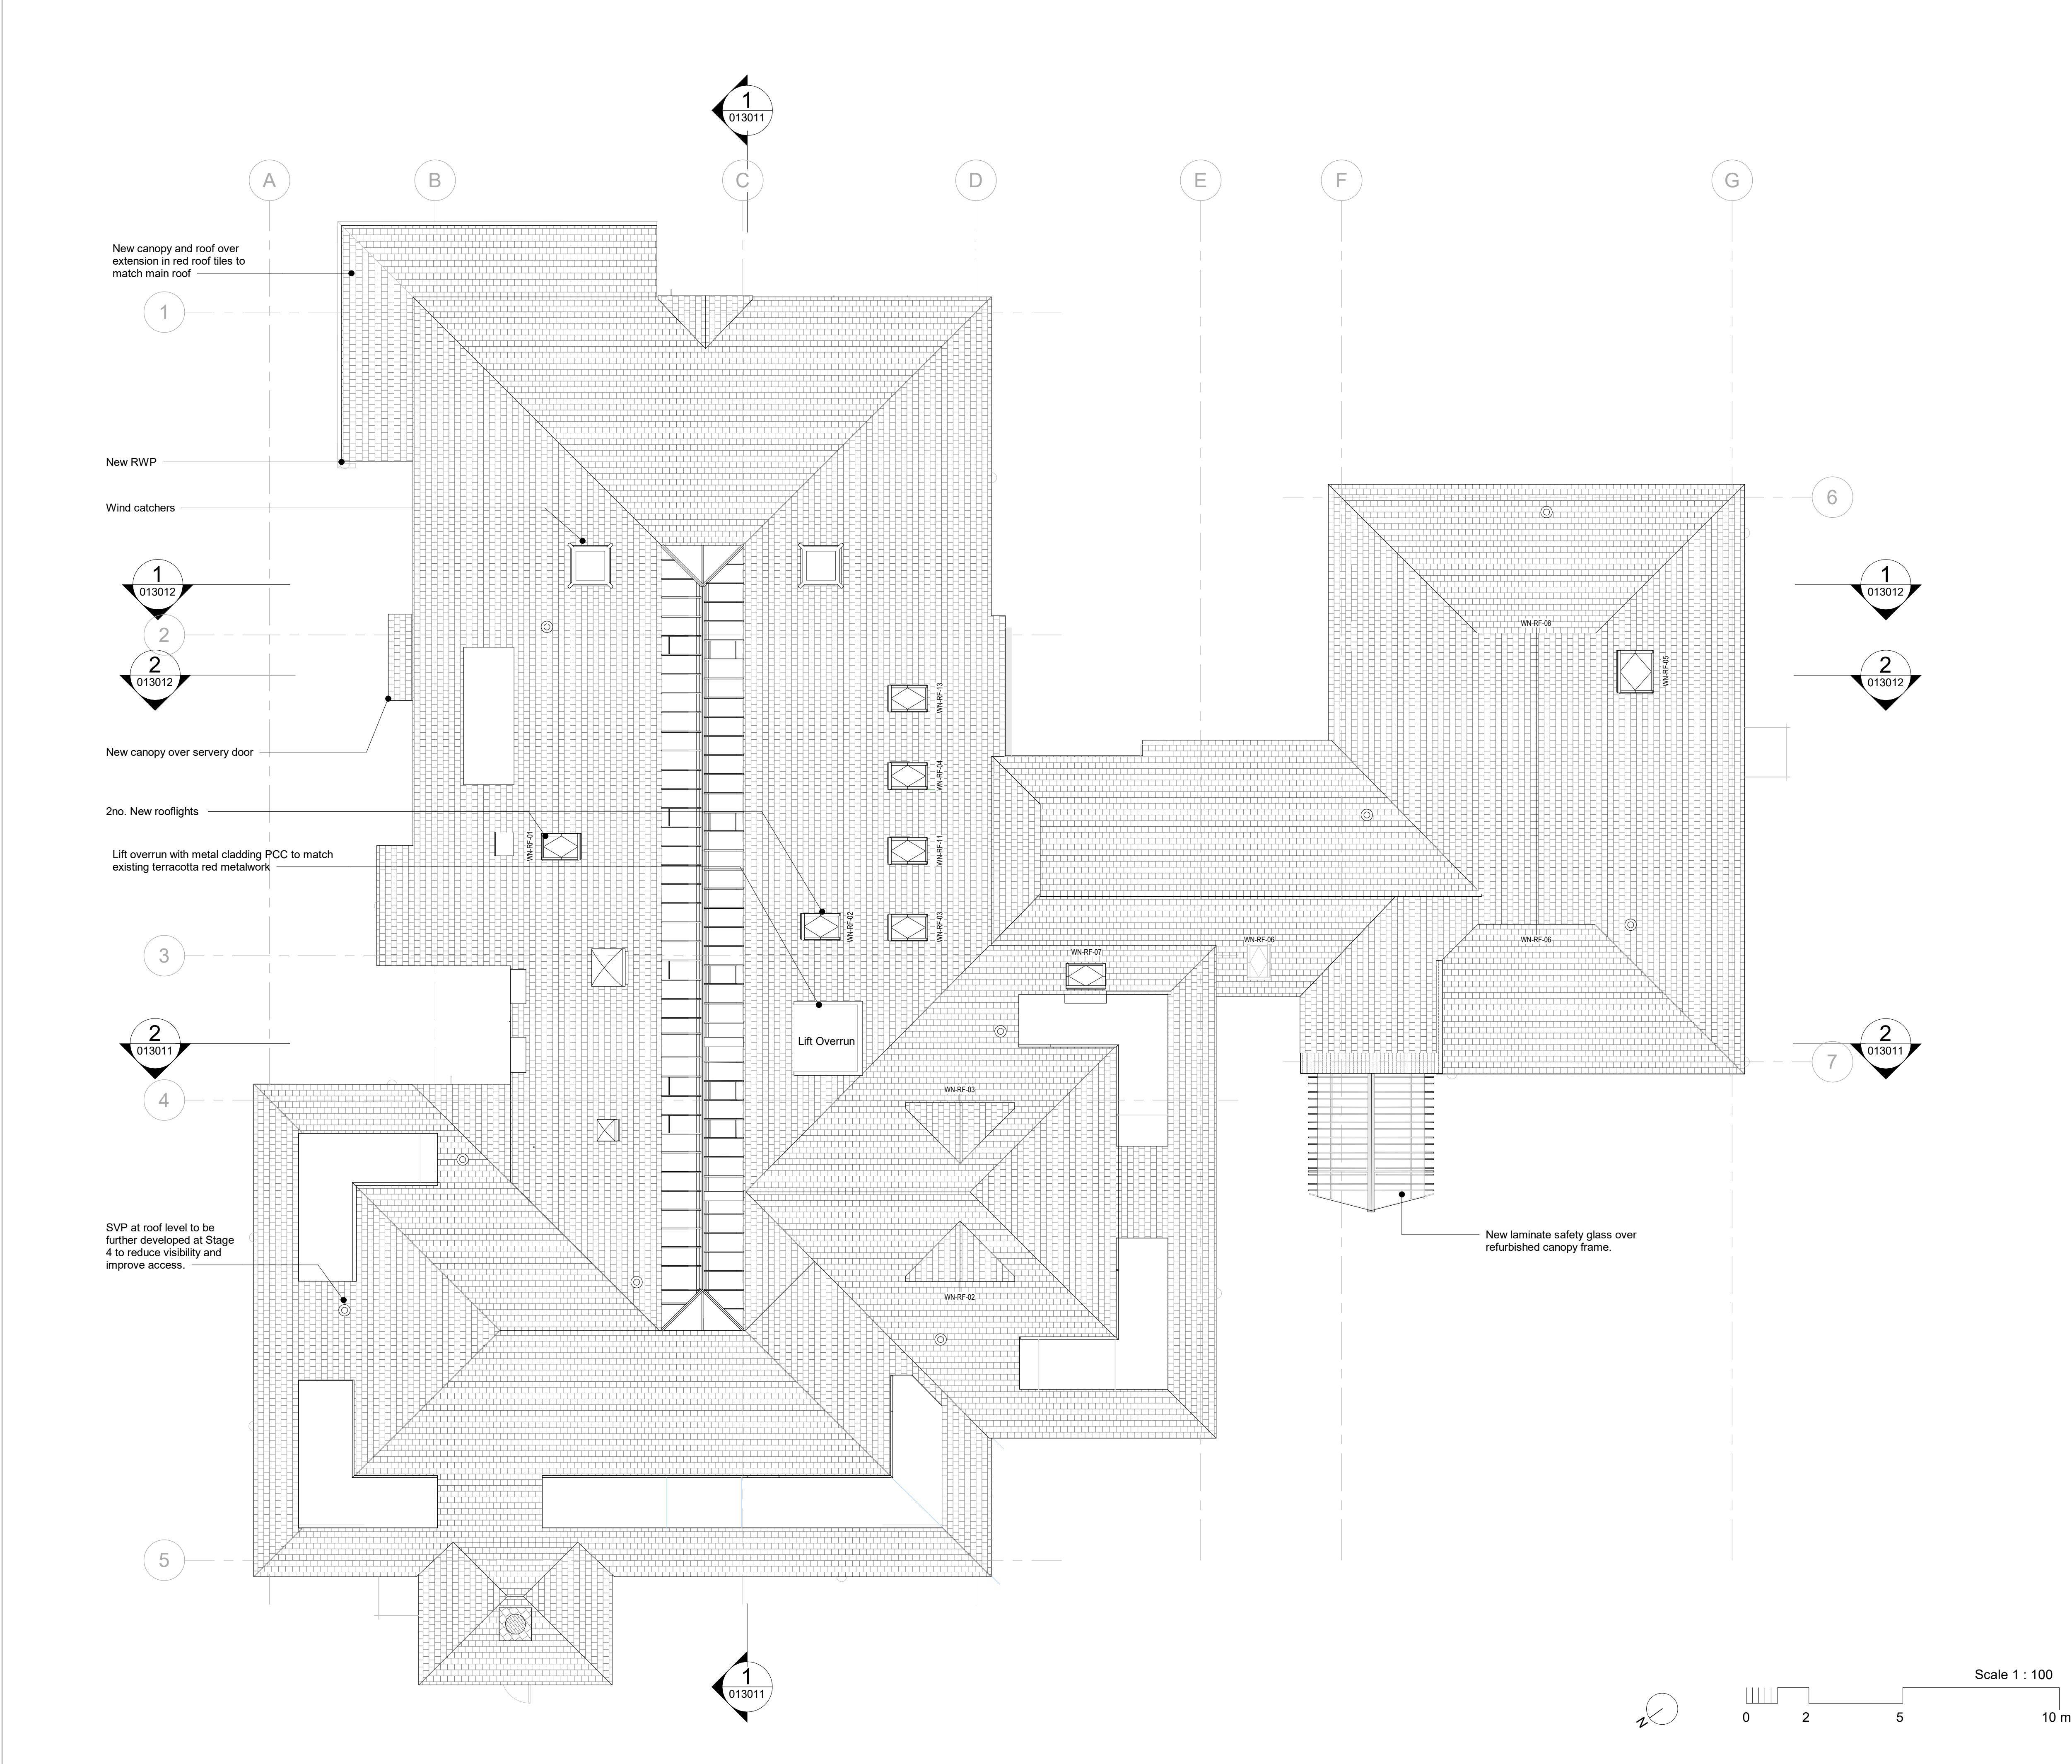

KEY PLAN

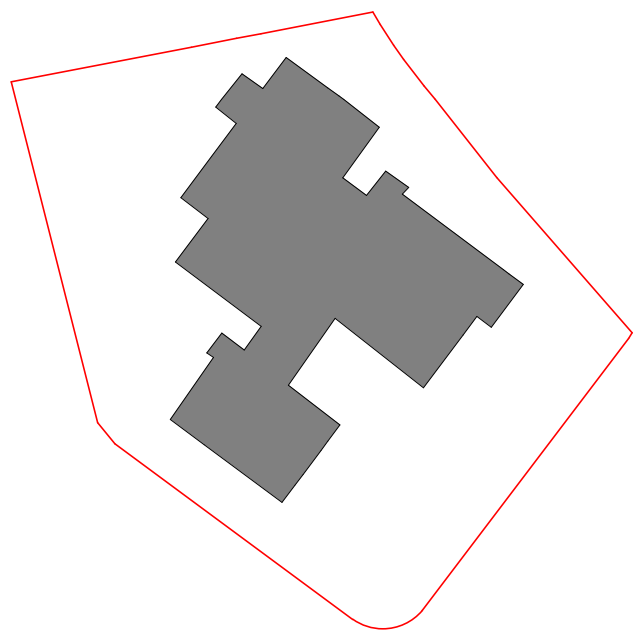

P05	05/10/2026	For Planning	GB	JH	JH
P04	12/08/2026	For Planning	GB	JH	JH
P03	31/07/2026	Stage 3	TV	TV	JH
P02	08/07/2026	For Costing	TV	TV	JH
P01	10/06/2026	For client review	TV	TV	JH

Rev.	Date	Description	By	Chk'd	App'd
------	------	-------------	----	-------	-------

Drawing Suitability	FOR PLANNING	Status	S2
---------------------	--------------	--------	----



Nova North
11 Bressenden Place
London, SW 1E 5BY

T: +44 1454 662000
www.atkinsrealis.com

Client



Project Title
The Pines SEND School

Drawing Title
Proposed Roof Plan

Scale	Designed	Drawn	Checked	Authorised
As indicated	TV	GB	TV	JH
Original Size	Date	Date	Date	Date
A1	18/03/2026	18/03/2026	18/03/2026	12/08/2026

Drawing Number	Revision
PINES-ATR-01-RF-D-A-011012	P05