




Proposed Third Floor Plan 1:50

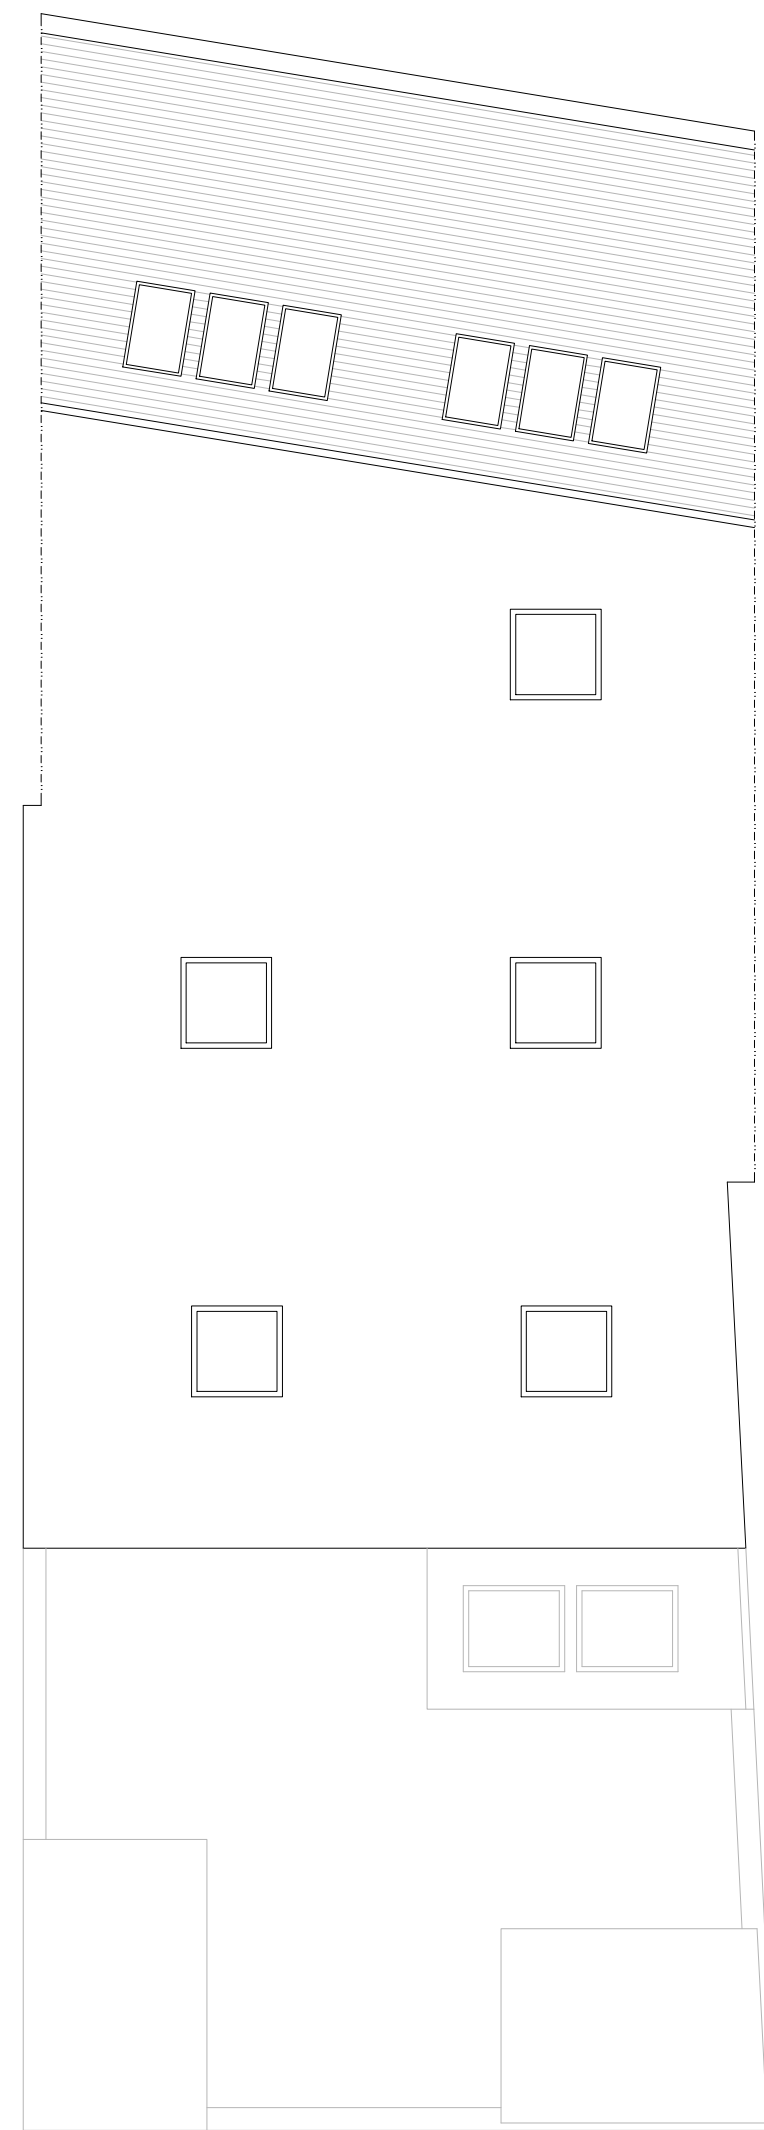


Proposed Roof Plan 1:100



Block plan 1:500

Proposed GIA

- Commercial - 255m²
- Residential Common Access / Hallway
- Flat A - 99m² - 1 Bedroom / 2 Person
- Flat B - 100m² - 2 Bedroom / 4 Person
- Flat C - 99m² - 1 Bedroom / 2 Person
- Flat D - 88m² - 2 Bedroom / 4 Person
- Flat E - 50m² (over 1.5m) - 1 Bedroom / 2 Person
- Flat F - 66m² (over 1.5m) - 2 Bedroom / 3 Person

 

amendments	
bpm Architectural Services Ltd.	
client	Moretons Investments Ltd
project	25-27 Montague Street Worthing BN11 3BE
project ref.	3003
Drawing No.	07
drawing title	Proposed third floor plan
drawn by	AW
date	Sep 26
scale	1:50@ A1
	www.bpmnet.co.uk info@bpmnet.co.uk
Check all dimensions on site before all work is commenced. All goods materials workmanship to conform with current building regs. BSS and COPs	