
 


Additional Proposed Windows

Note:
Faded elements are previously approved units and do not form part of this application

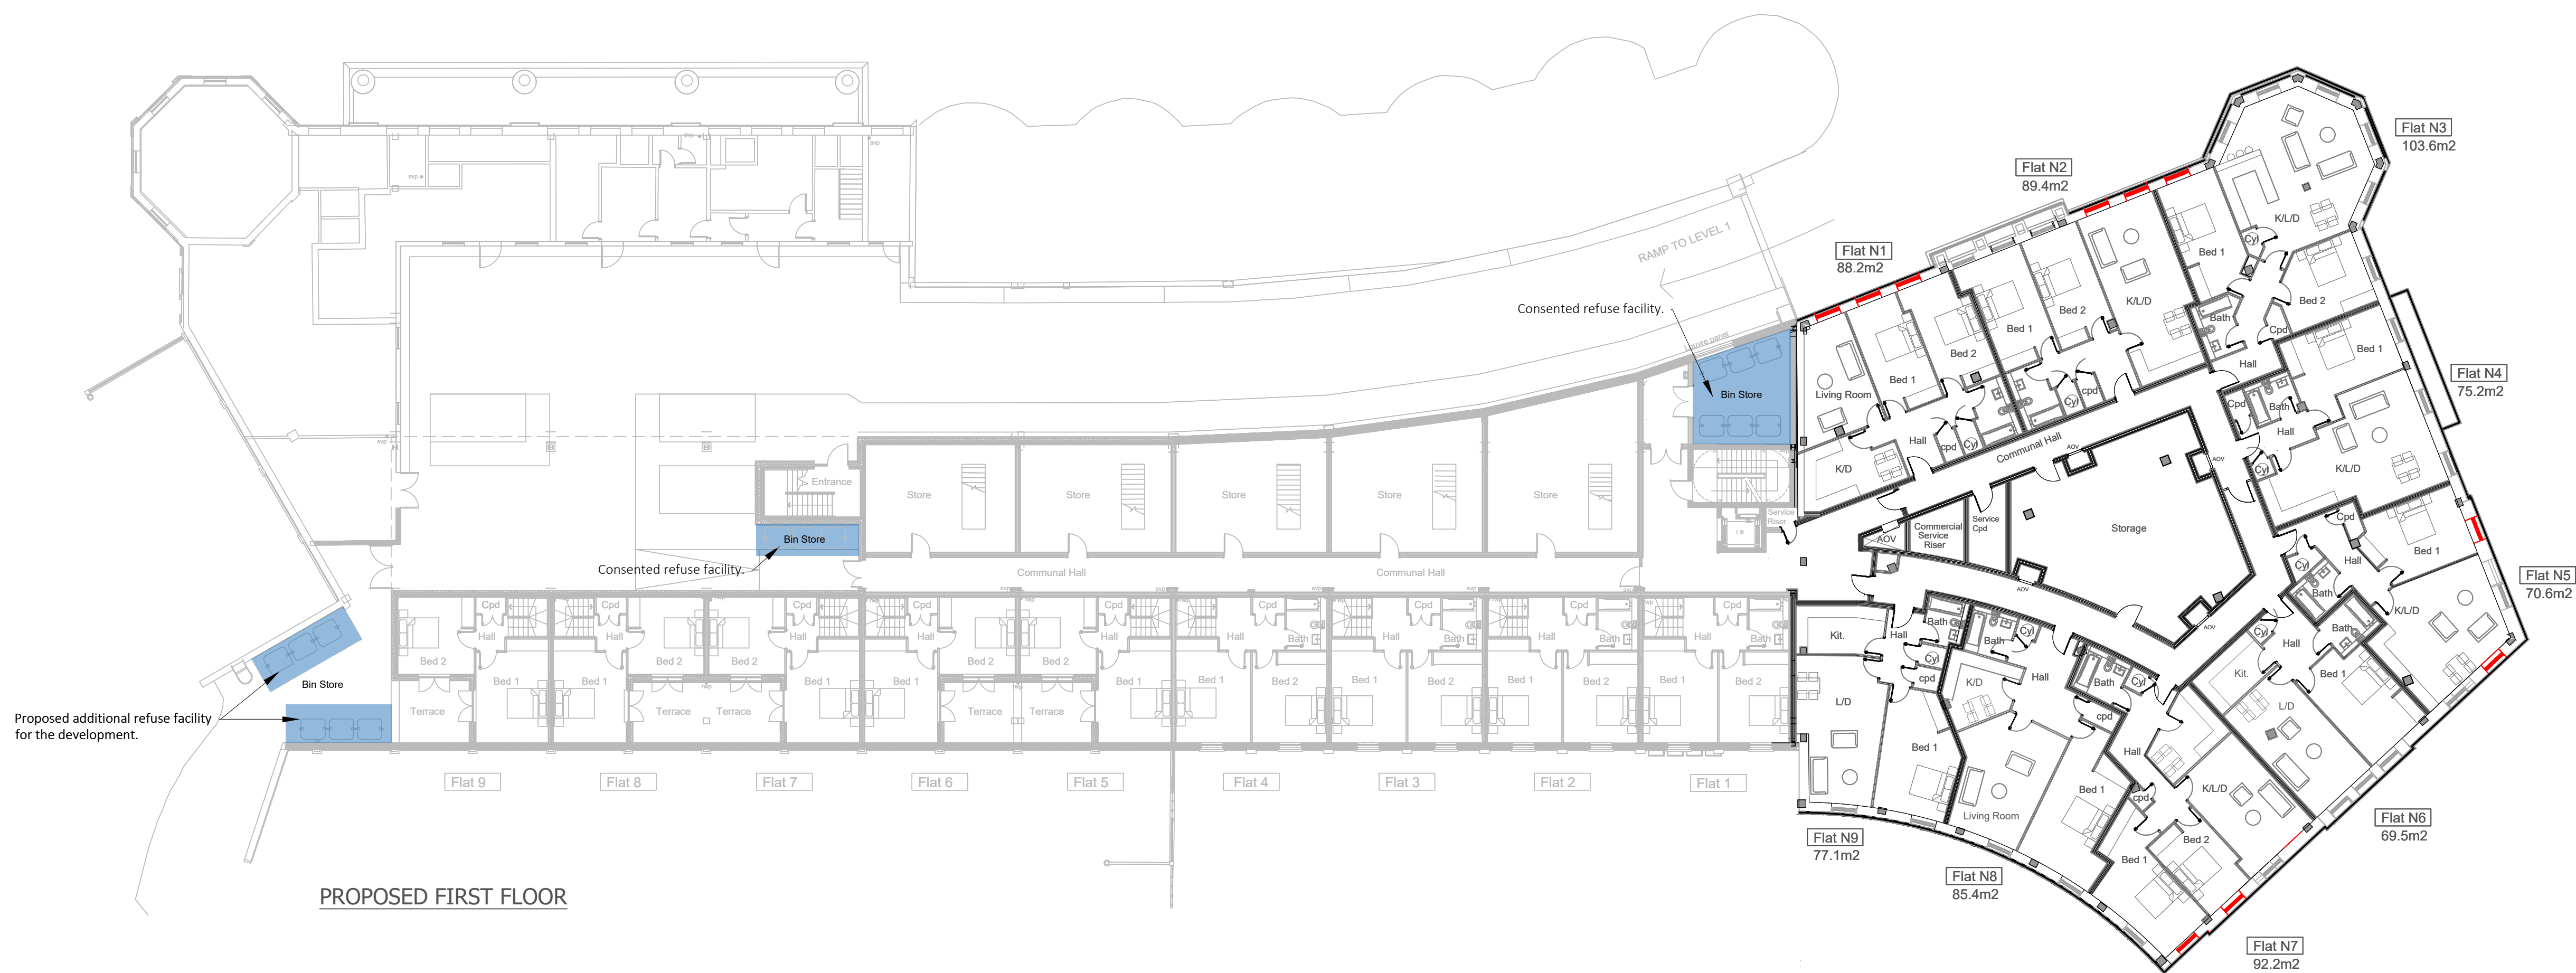

C	20.08.26	Amendments to windows alignment
B	21.04.26	Previously approved units not forming part of this application are faded
A	08.07.25	Kitchen separated in Sino. Flats
-	15.05.25	First issue
Rev	Date	Description
ACCEL CONSULTING LTD		
23 Southwick Street, Southwick, B94 4TB		
Client: CAYUGA 013 LLP		
Project: MONTAGUE QUARTER, WORTHING		
Drawing Title: PROPOSED FIRST FLOOR PLAN		
Drawing No: NF-102	Rev: C	Rev Date: 20 AUG 2026
Scale: 1:200@A1		

PLANNING ISSUE

