



This drawing and its contents are the strict copyright of Architectura Design. No reproduction without permission. Do not scale. Written dimensions to be used where given. All dimensions and details to be checked on site. FOR PLANNING PURPOSES ONLY

17/08/2026 Revision A Rooflights added to store

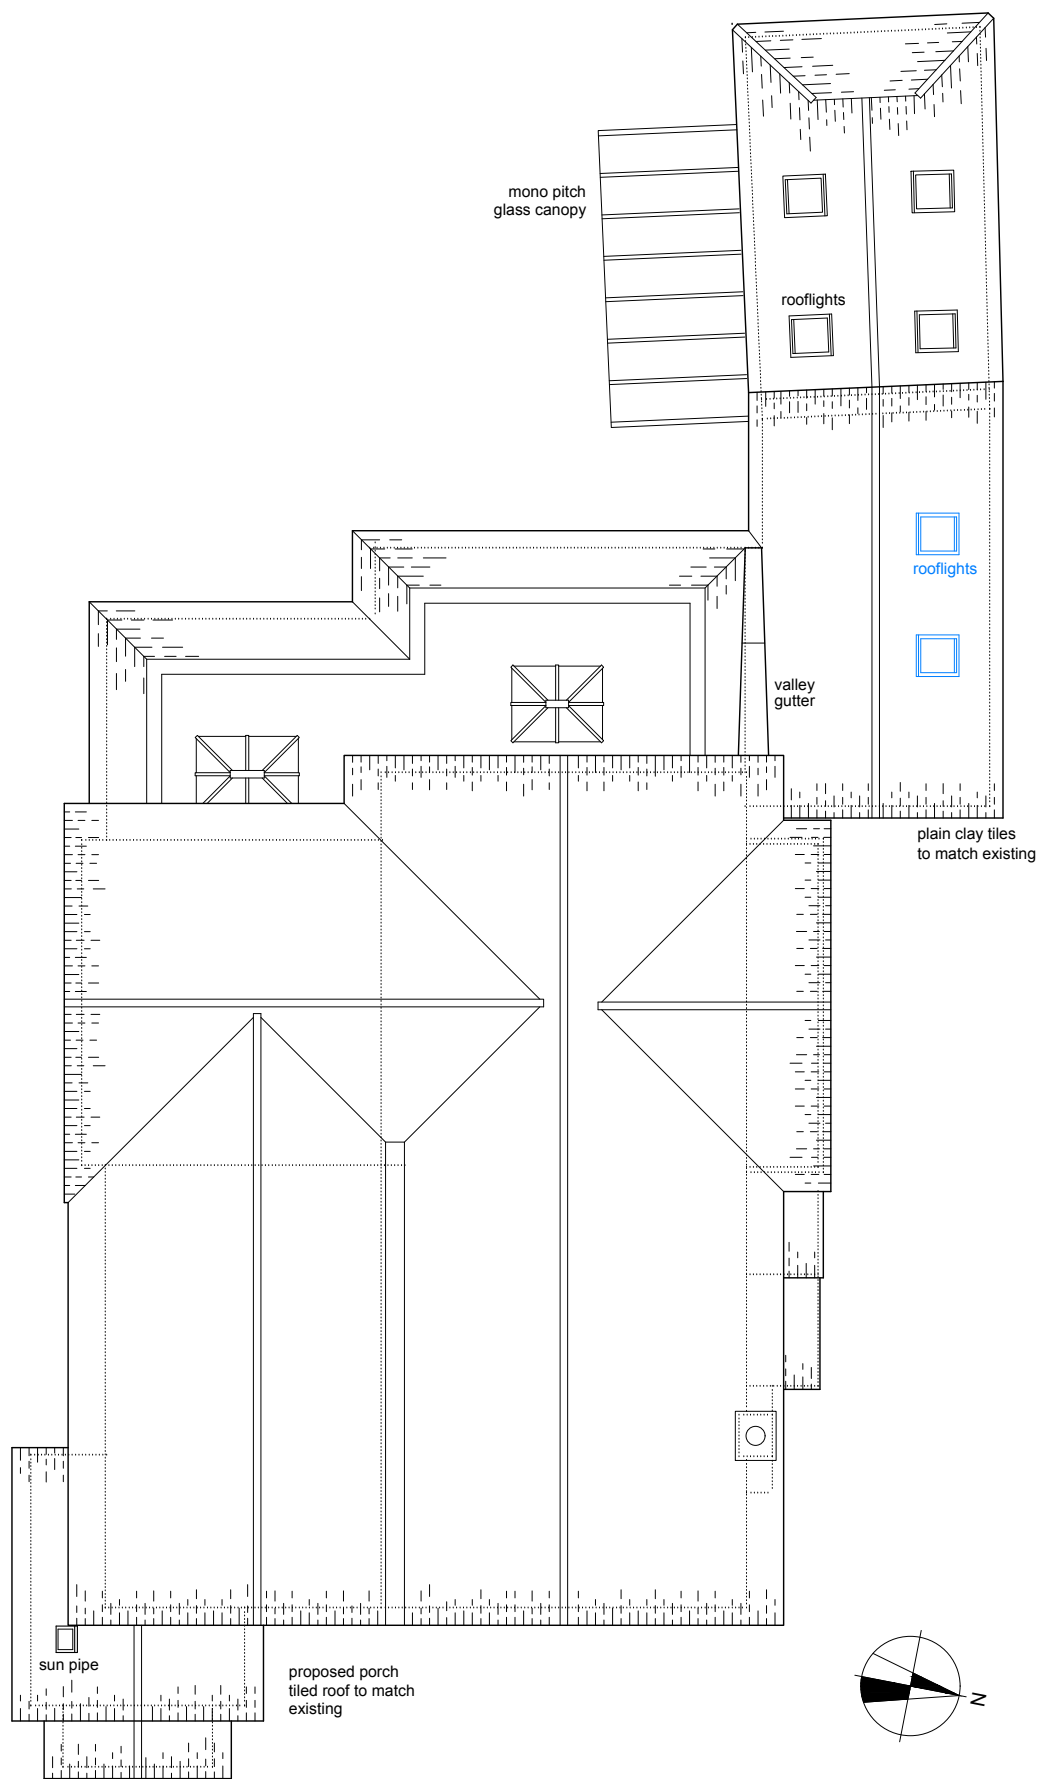

Roof Plan

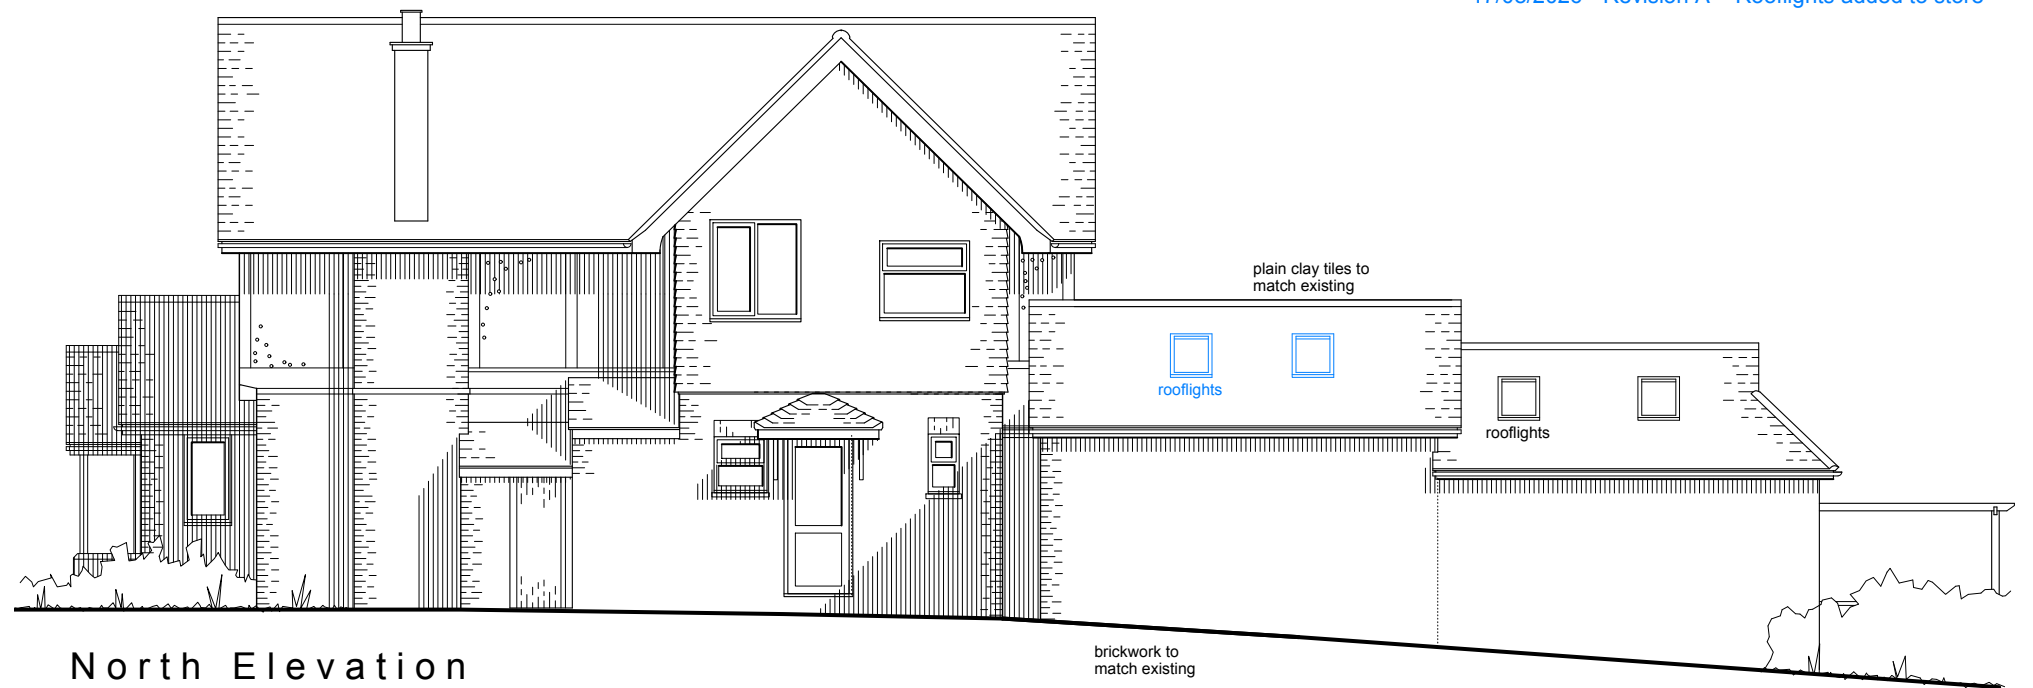

West Elevation

Architectura
Architectural Design & Drawing Service
Design

Proposed Extensions and Alterations
at 19 Lime Tree Avenue, Findon
for Mr D Lindfield

Drawing P02a November 2024 Scale 1:100 @ A3
Planning Drawing - Proposed Roof Plan & Elevations

0 1 2 3 4 metres