





1 Existing 1:50
South East Elevation New Road Stair

2 Proposed 1:50
South East Elevation New Road Stair

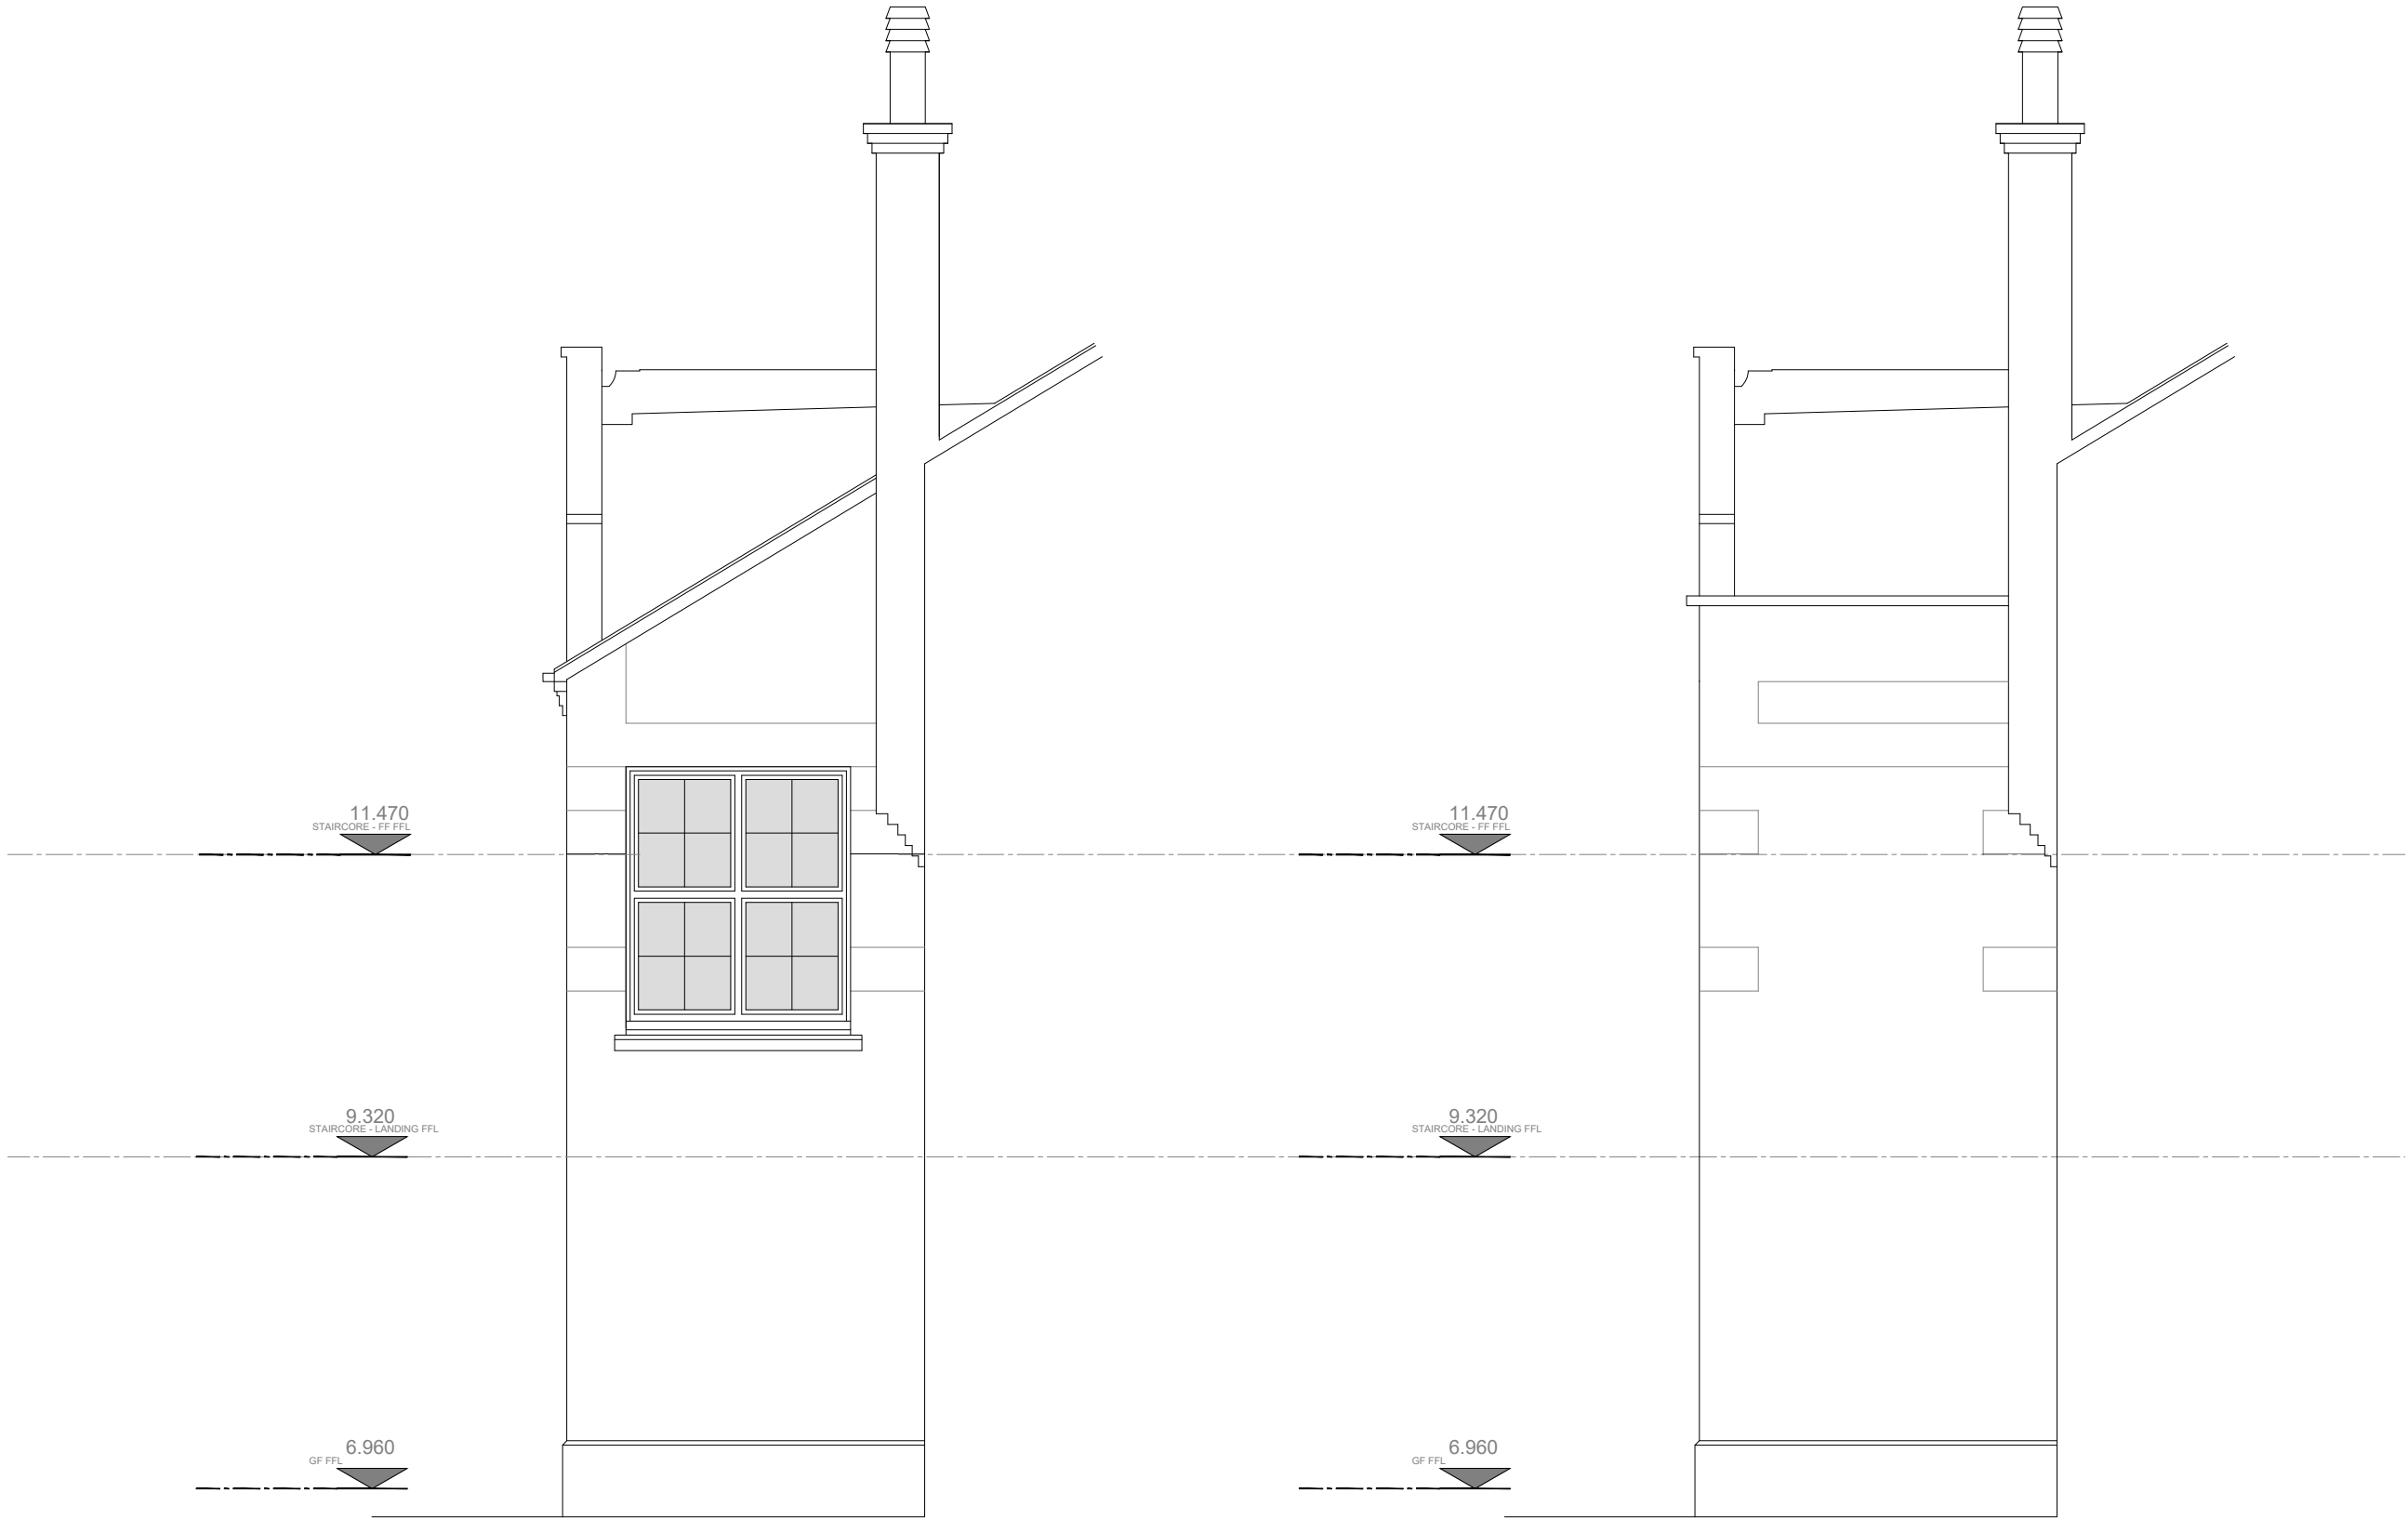

 

1094SM

St Mary's

24-25 East Street, Shoreham

key:

rev.	date	notes	drawn	checked
This drawing is the property of Woodmans Structural & Architecture Ltd © and protected by the Copyright, Designs and Patents Act, 1988. Do Not Scale. All dimensions and conditions are to be checked on site prior to preparing drawings or commencing any work.				
client: Empire Land and Homes Ltd				
architect: WOODMANS TOGETHER WE BUILD 370 The Yard Brighton Road, Shoreham by Sea, West Sussex, BN43 6RE tel. 01273 452600 info@woodmans.net				
issued for: Information/Planning				
drawn by: PT				
checked by:				
project north:				

drawing title:
Existing and Proposed
New Road Stair East Elevation

scale @ A3:
1:50

1094(31)002 /

drawing no. revision