



- 1. This drawing remains copyright of Challinor Hall Ltd and may not be reproduced or copied without consent in writing.
- 2. Do not scale drawing use figured dimensions only.
- 3. Any discrepancies between site and drawings to be reported to Challinor Hall Ltd
- 4. Read in conjunction with all relevant structural and mechanical & electrical engineers drawings.
- 5. Dimensions critical to proposed building works must be checked on site before building works commences.

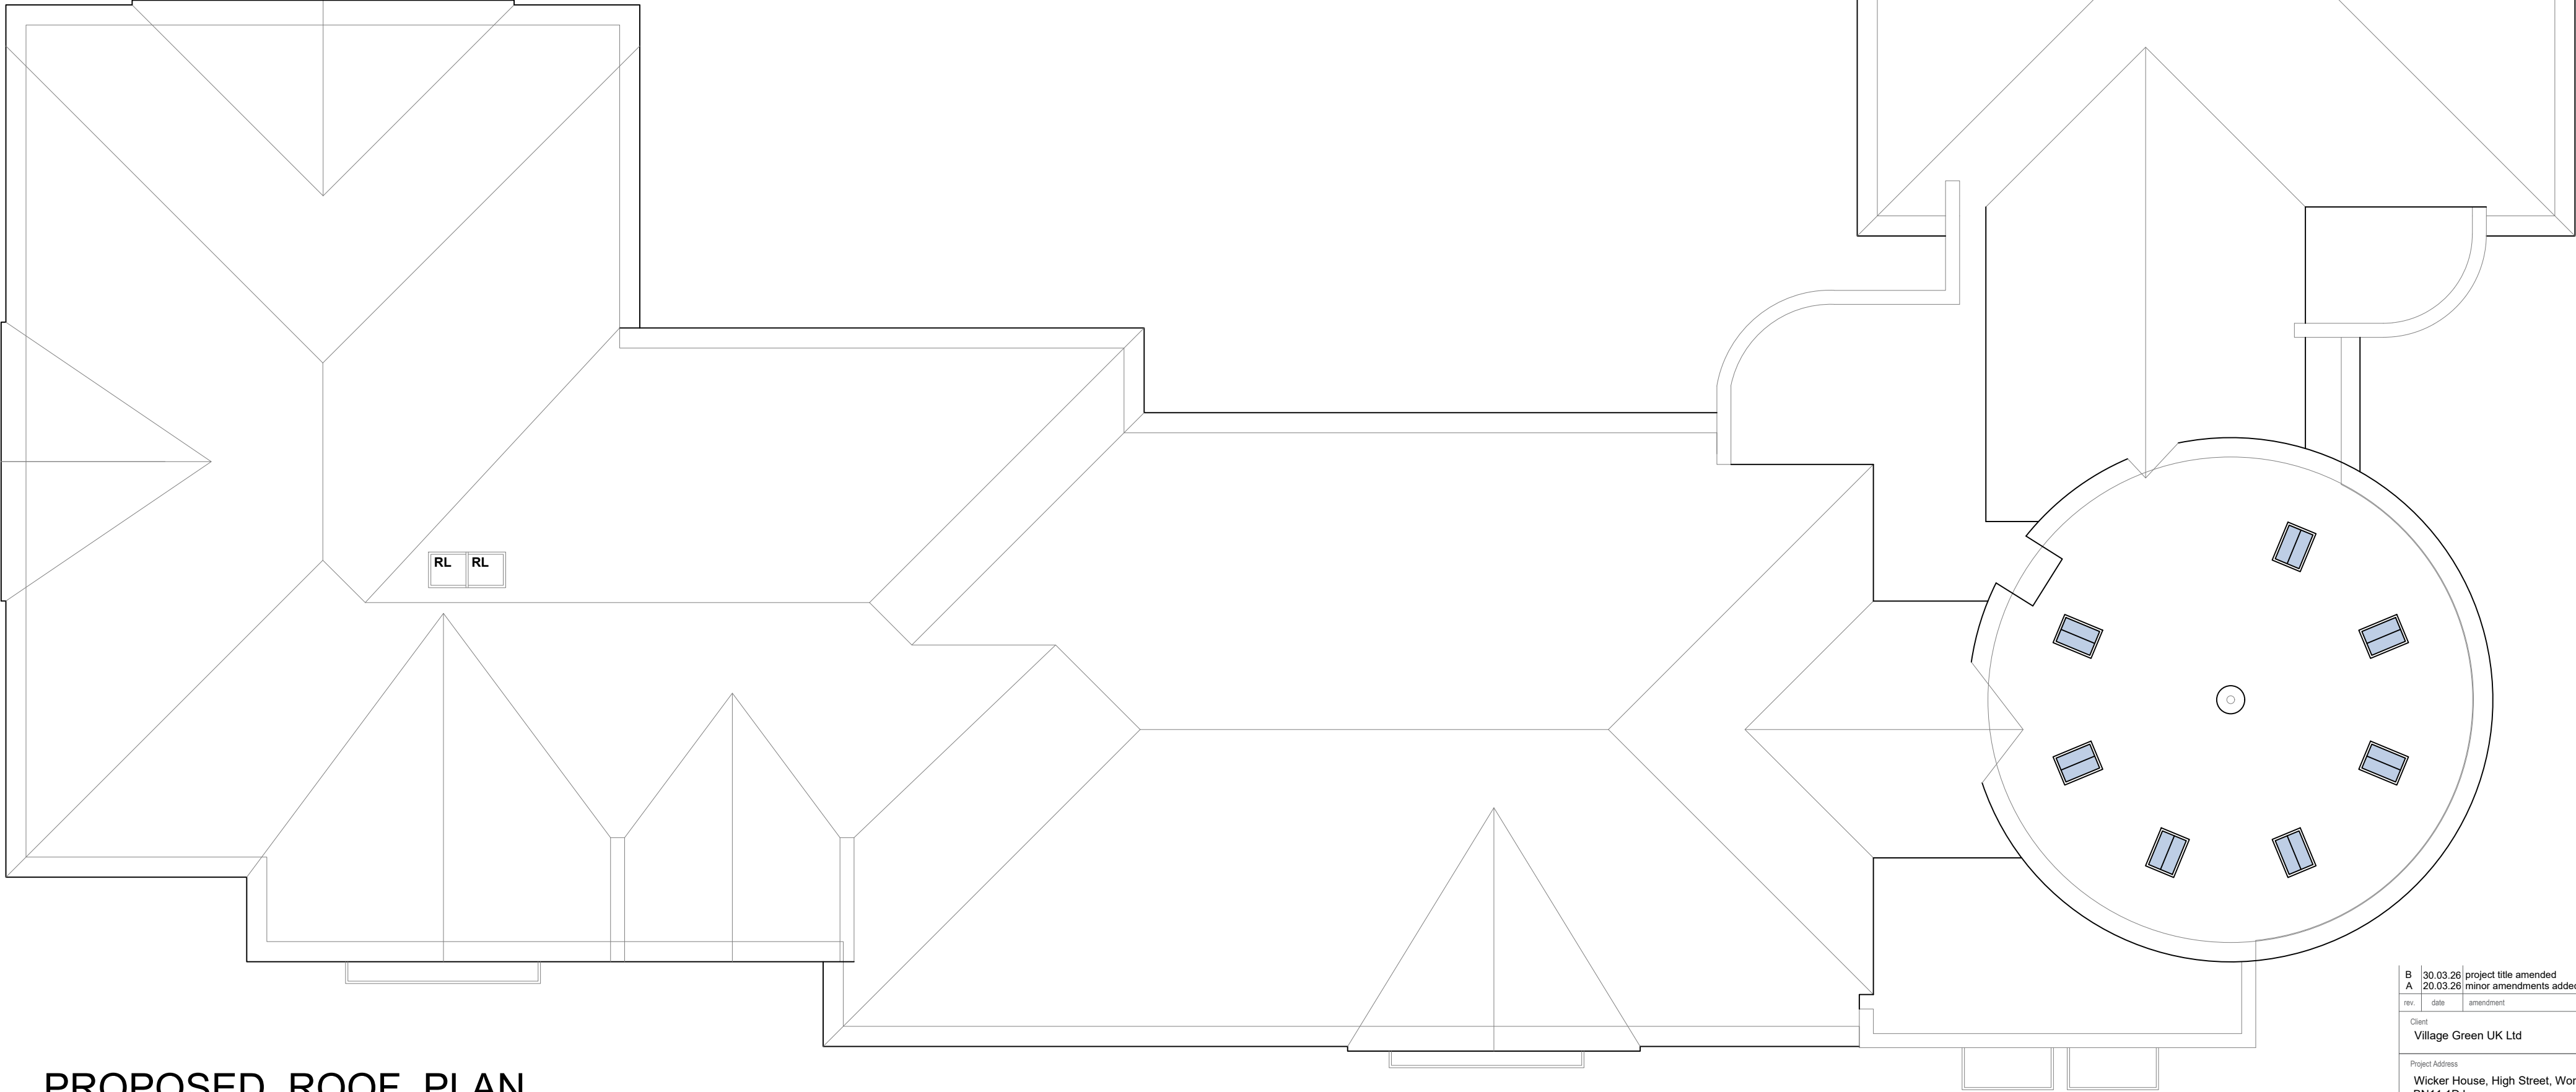

PROPOSED ROOF PLAN

B	30.03.26	project title amended
A	20.03.26	minor amendments added
rev.	date	amendment
Client		
Village Green UK Ltd		
Project Address		
Wicker House, High Street, Worthing, BN11 1DJ		
Project		
Proposed rooflights		
Drawing Title		
Proposed roof plan		
Stage		
PLANNING		
Issue Date		Project No.
04.02.2026		2530W
Scale	Drawing No.	Rev.
1:100 on A2 paper	W02	B

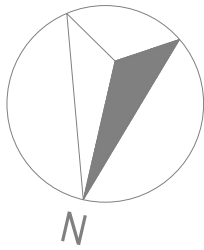

19 Willingdon Park Drive - Eastbourne - BN22 0BS
(T): 01323 411933 (W): www.challinorhall.co.uk
(E): lee@challinorhall.co.uk

