



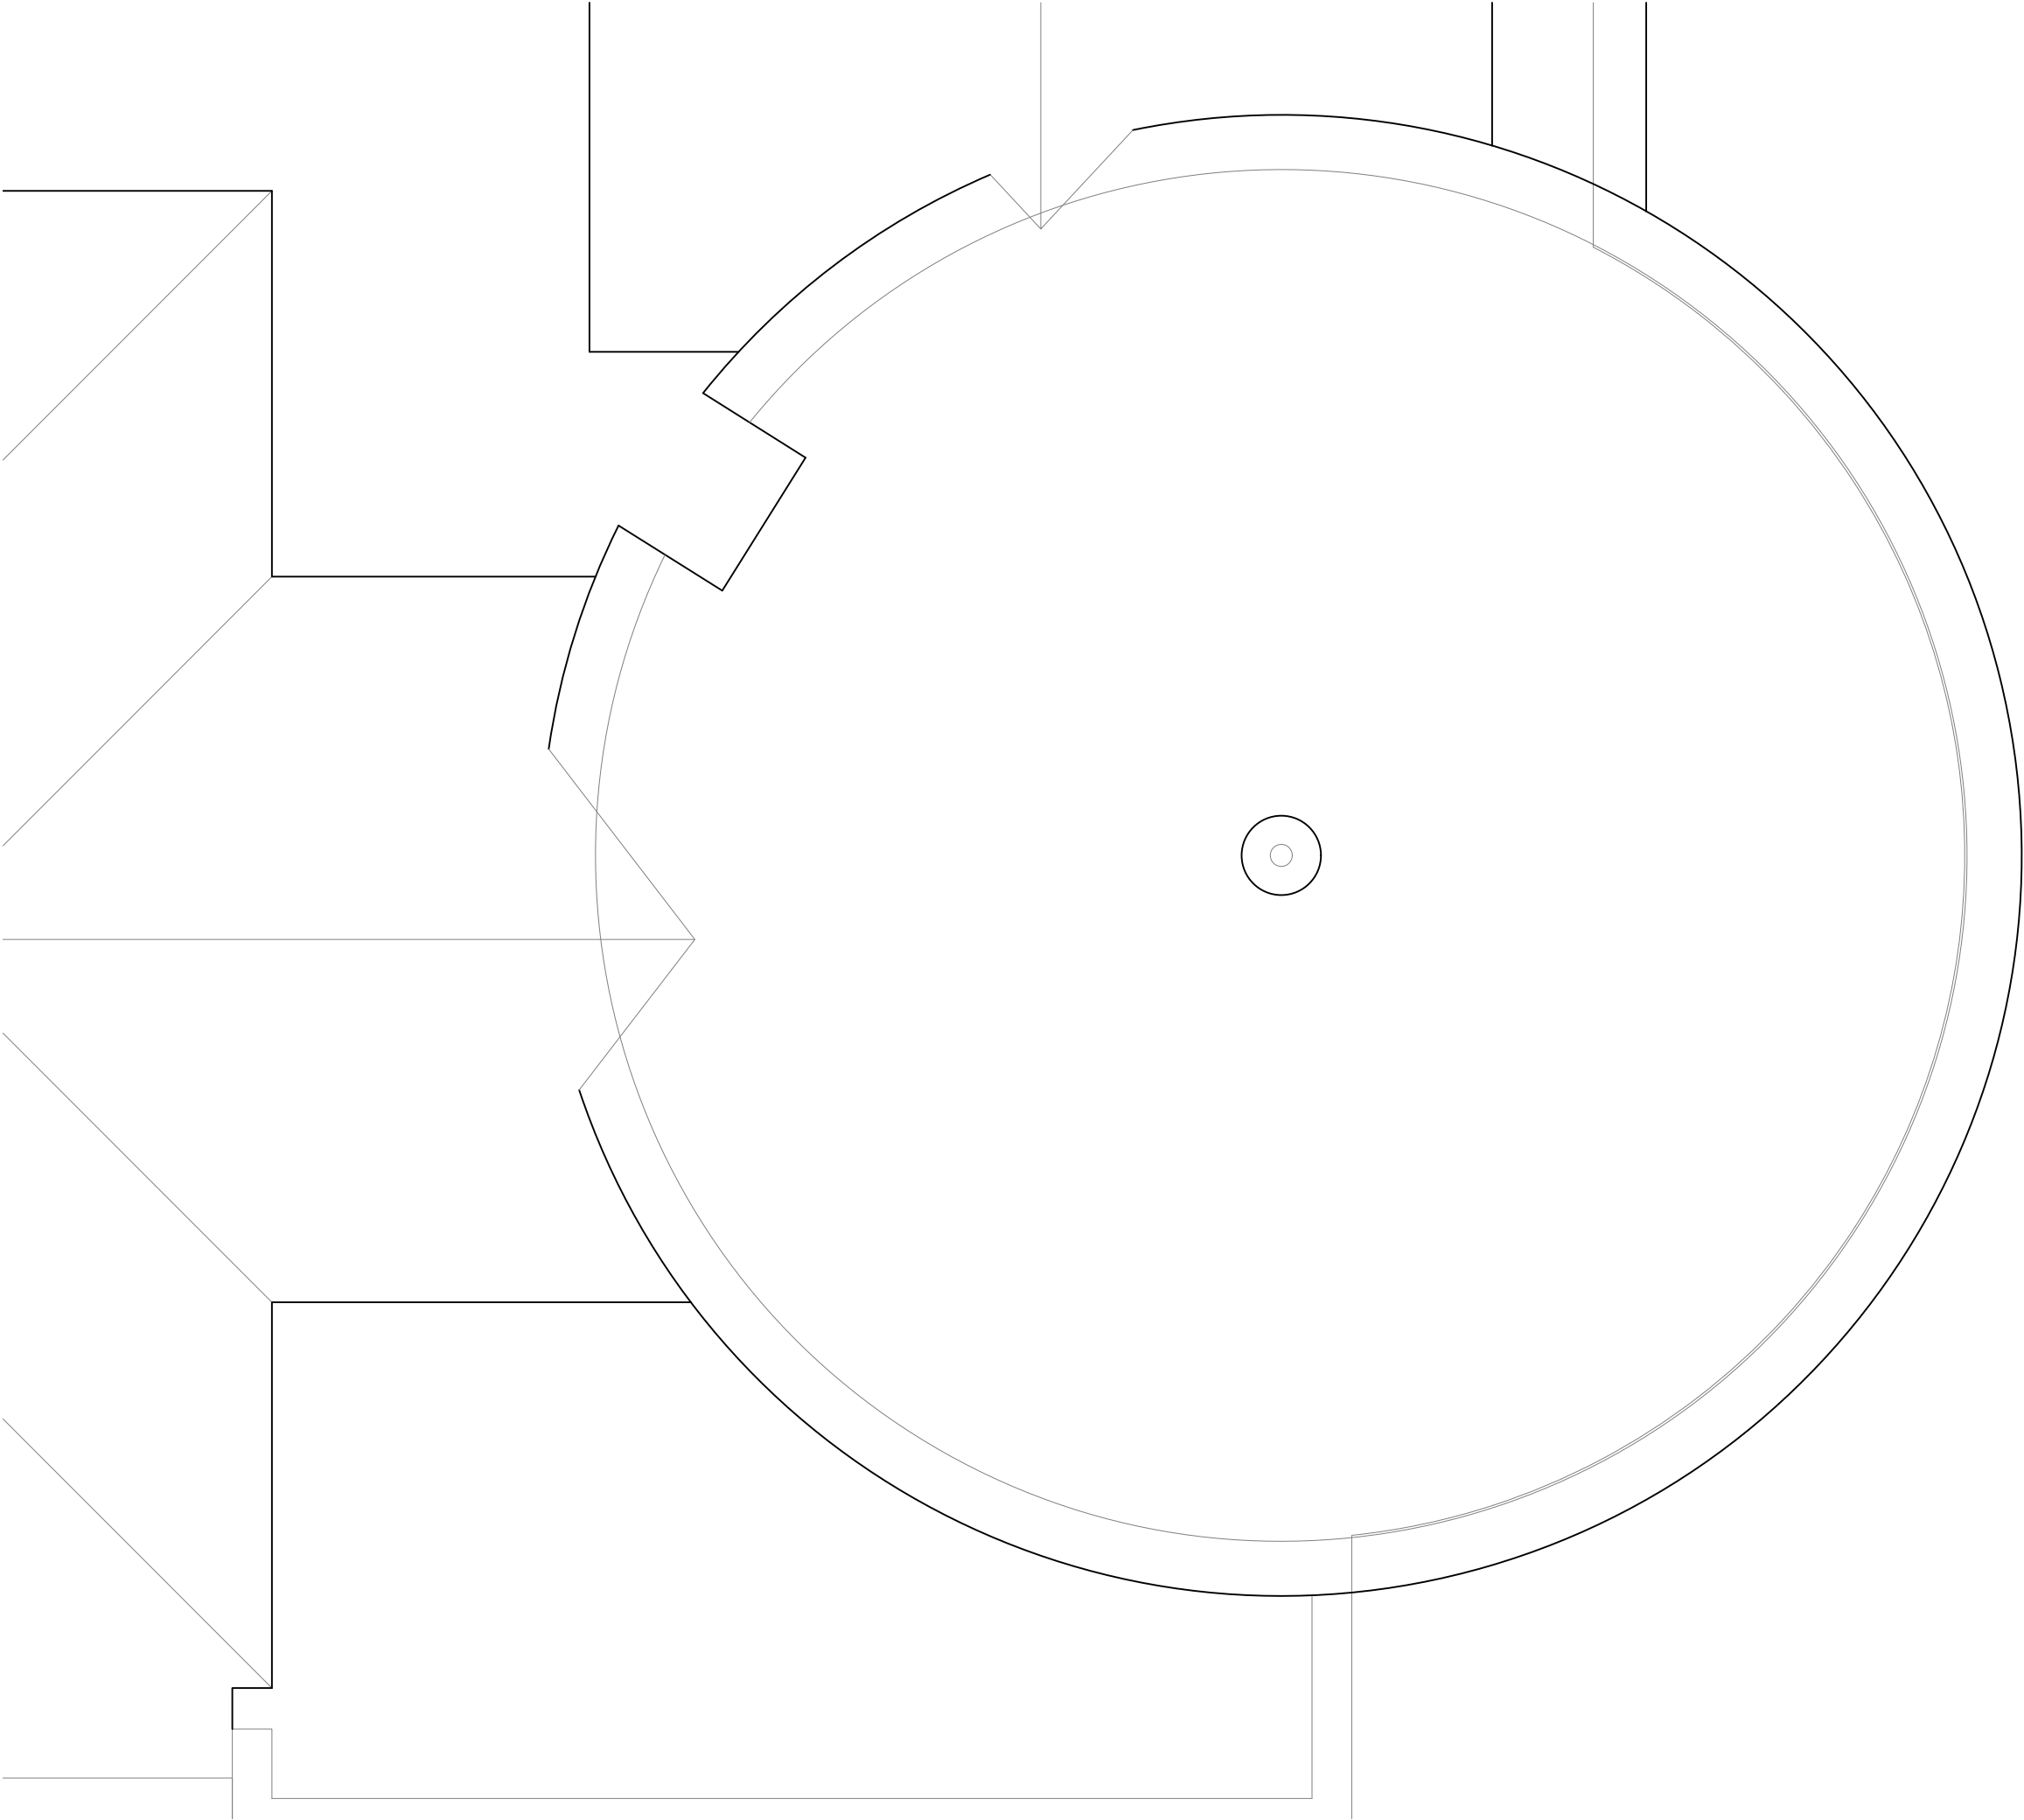

1. This drawing remains copyright of Challinor Hall Ltd and may not be reproduced or copied without consent in writing.
2. Do not scale drawing use figured dimensions only.
3. Any discrepancies between site and drawings to be reported to Challinor Hall Ltd
4. Read in conjunction with all relevant structural and mechanical & electrical engineers drawings.
5. Dimensions critical to proposed building works must be checked on site before building works commences.

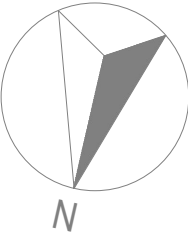

A	30.03.26	project title amended	
rev.	date	amendment	
Client			
Village Green UK Ltd			
Project Address			
Wicker House, High Street, Worthing, BN11 1DJ			
Project			
Proposed rooflights			
Drawing Title			
Existing part roof plan			
Stage			
PLANNING			
Issue Date		Project No.	
20.03.2026		2530W	
Scale		Drawing No.	Rev.
1:50 on A3 paper		W07	A

