


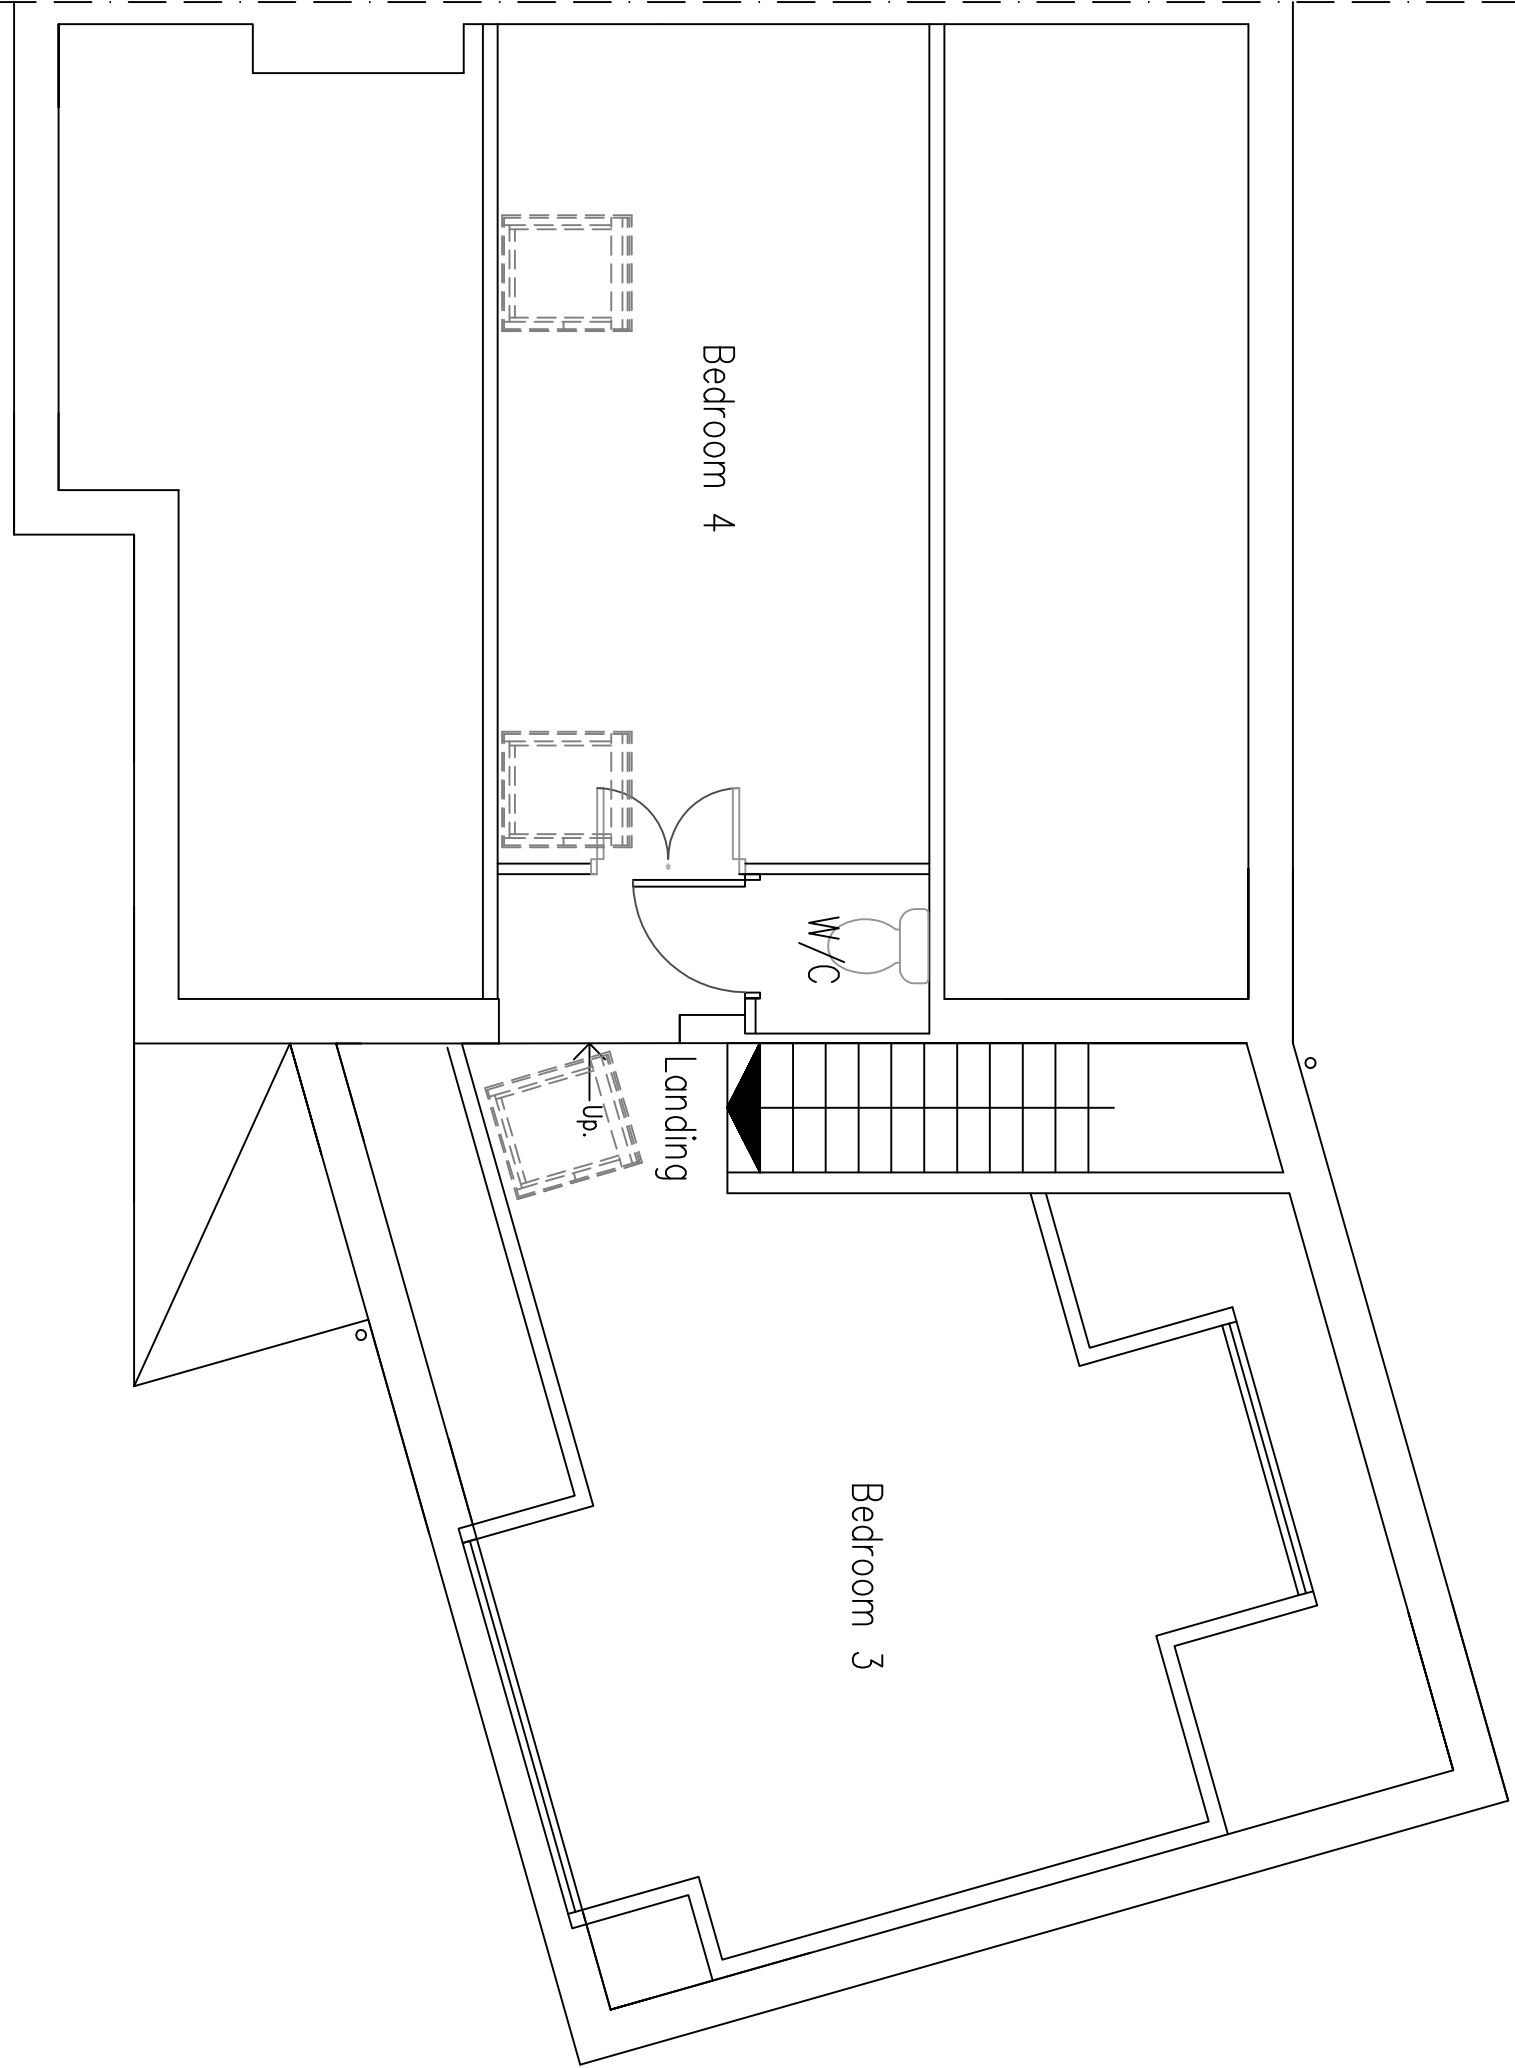


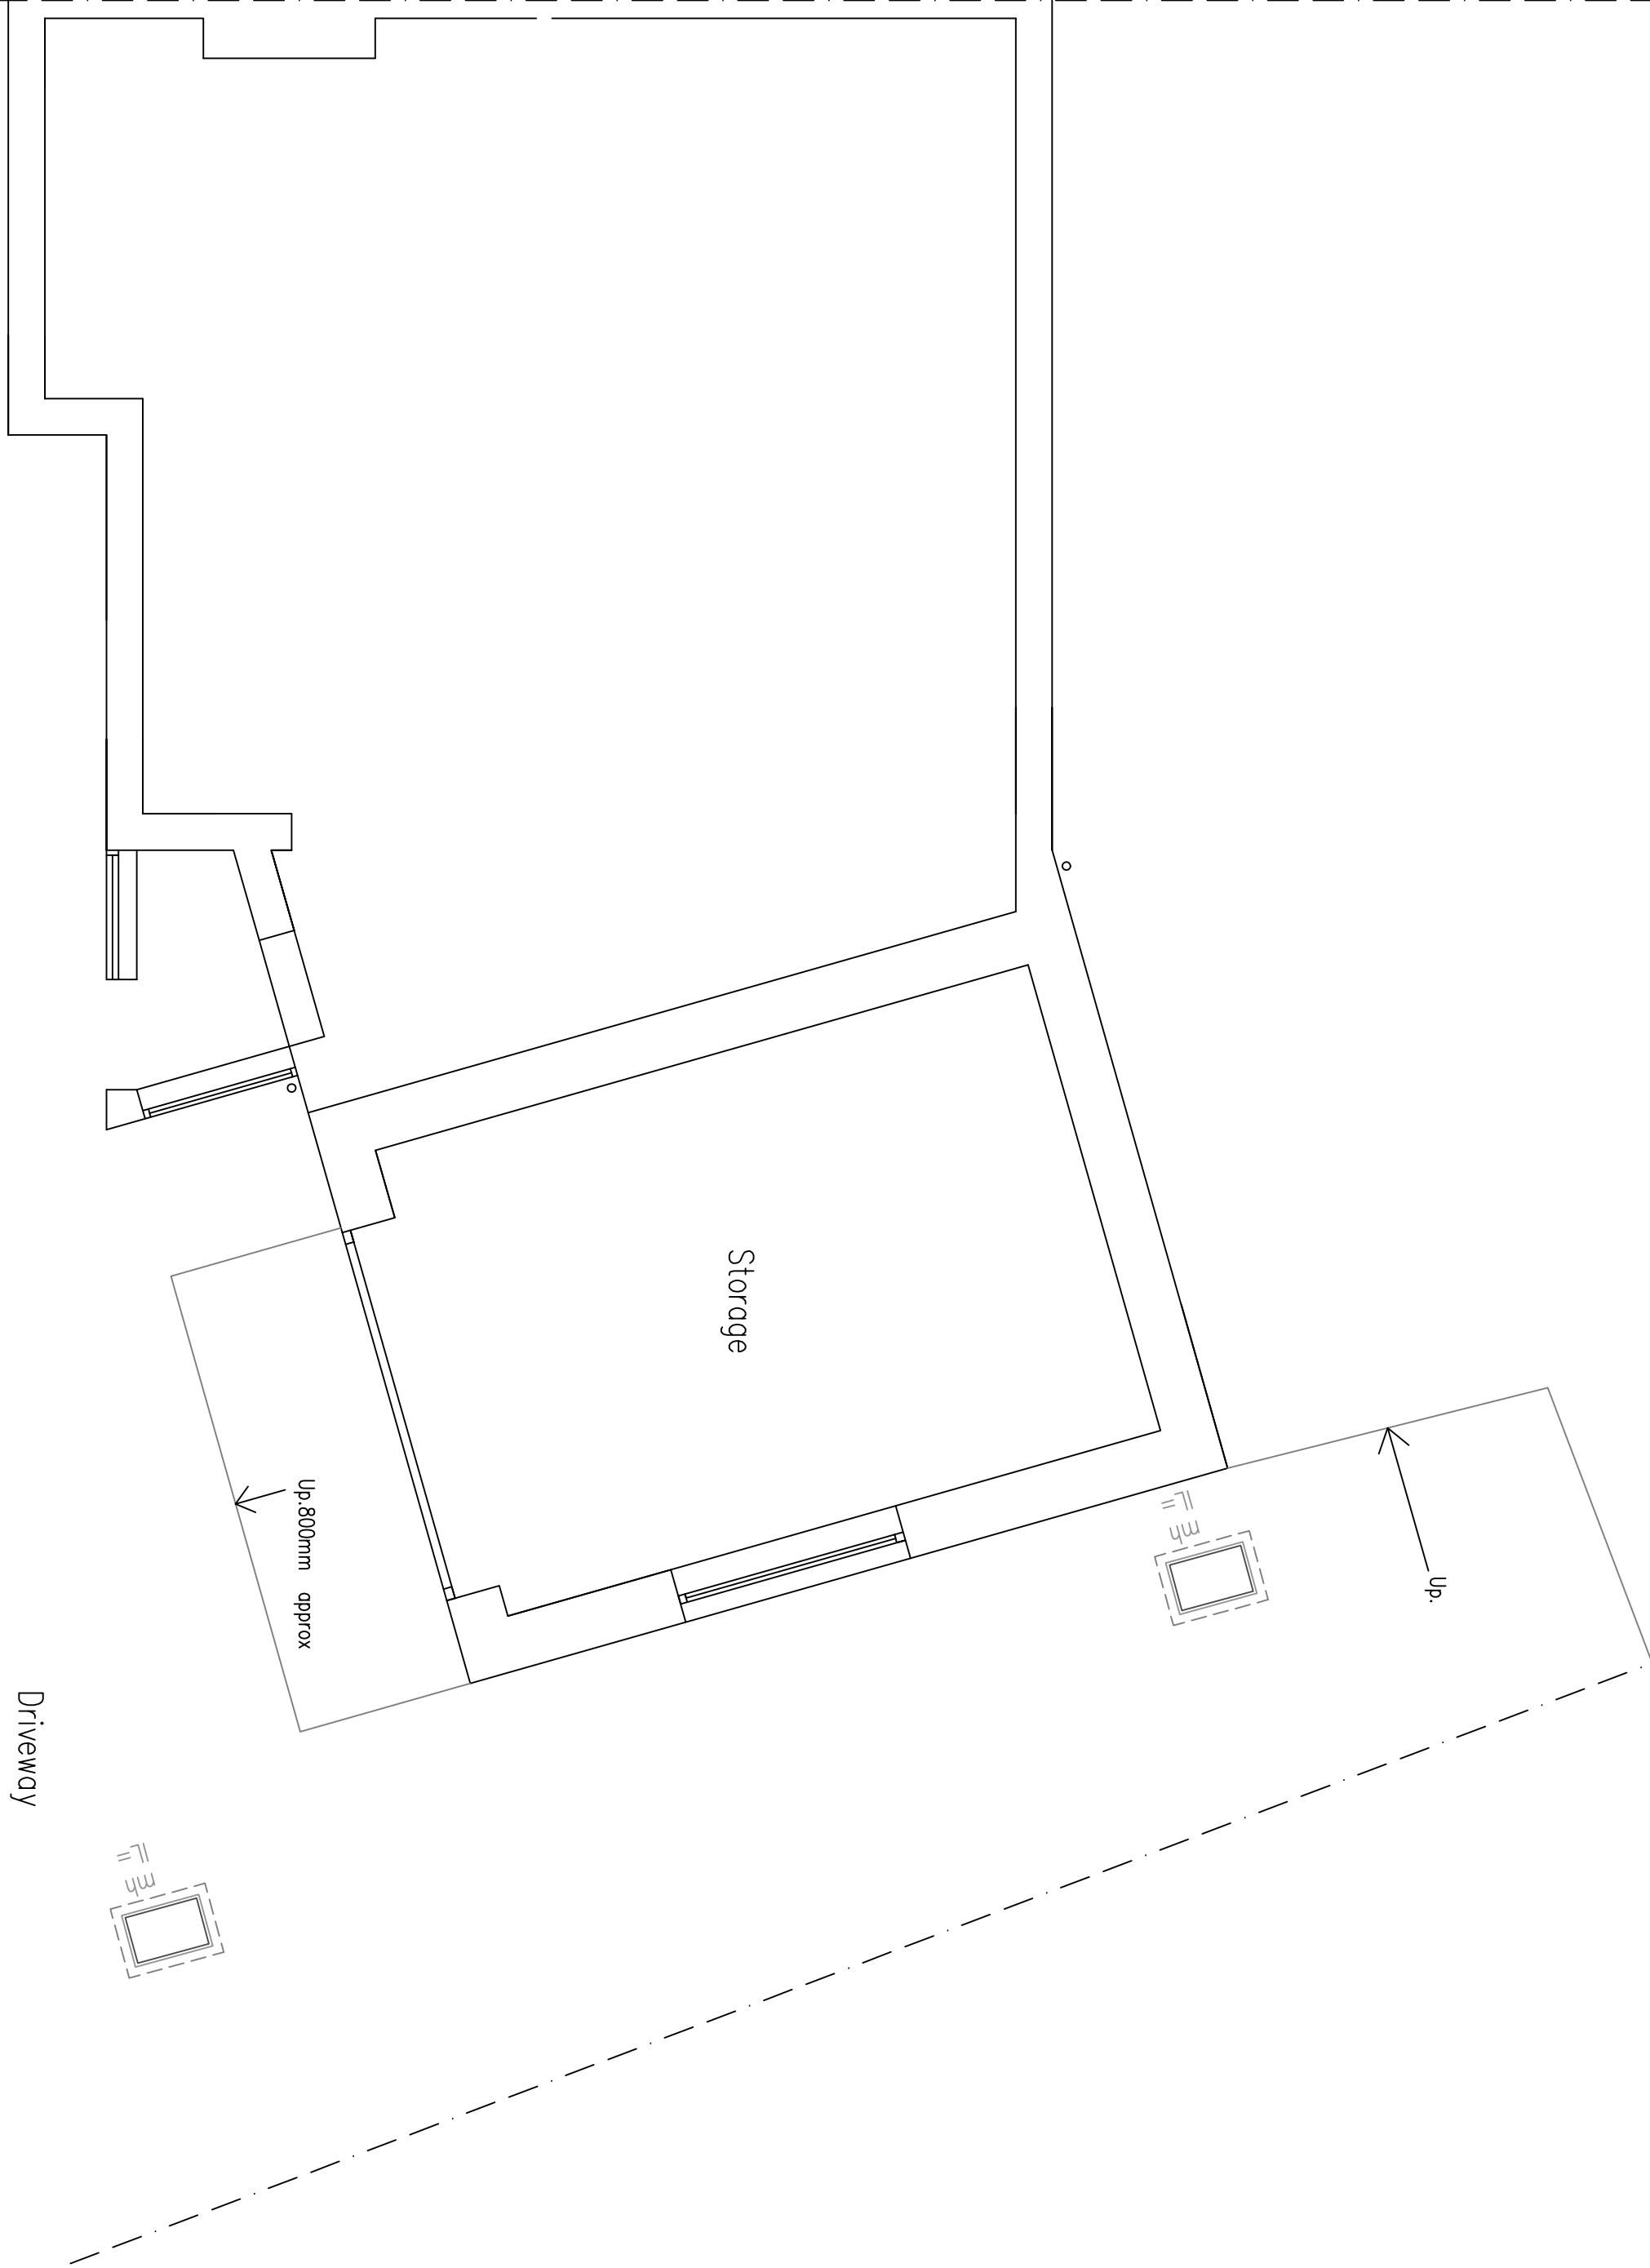


First Floor Plan

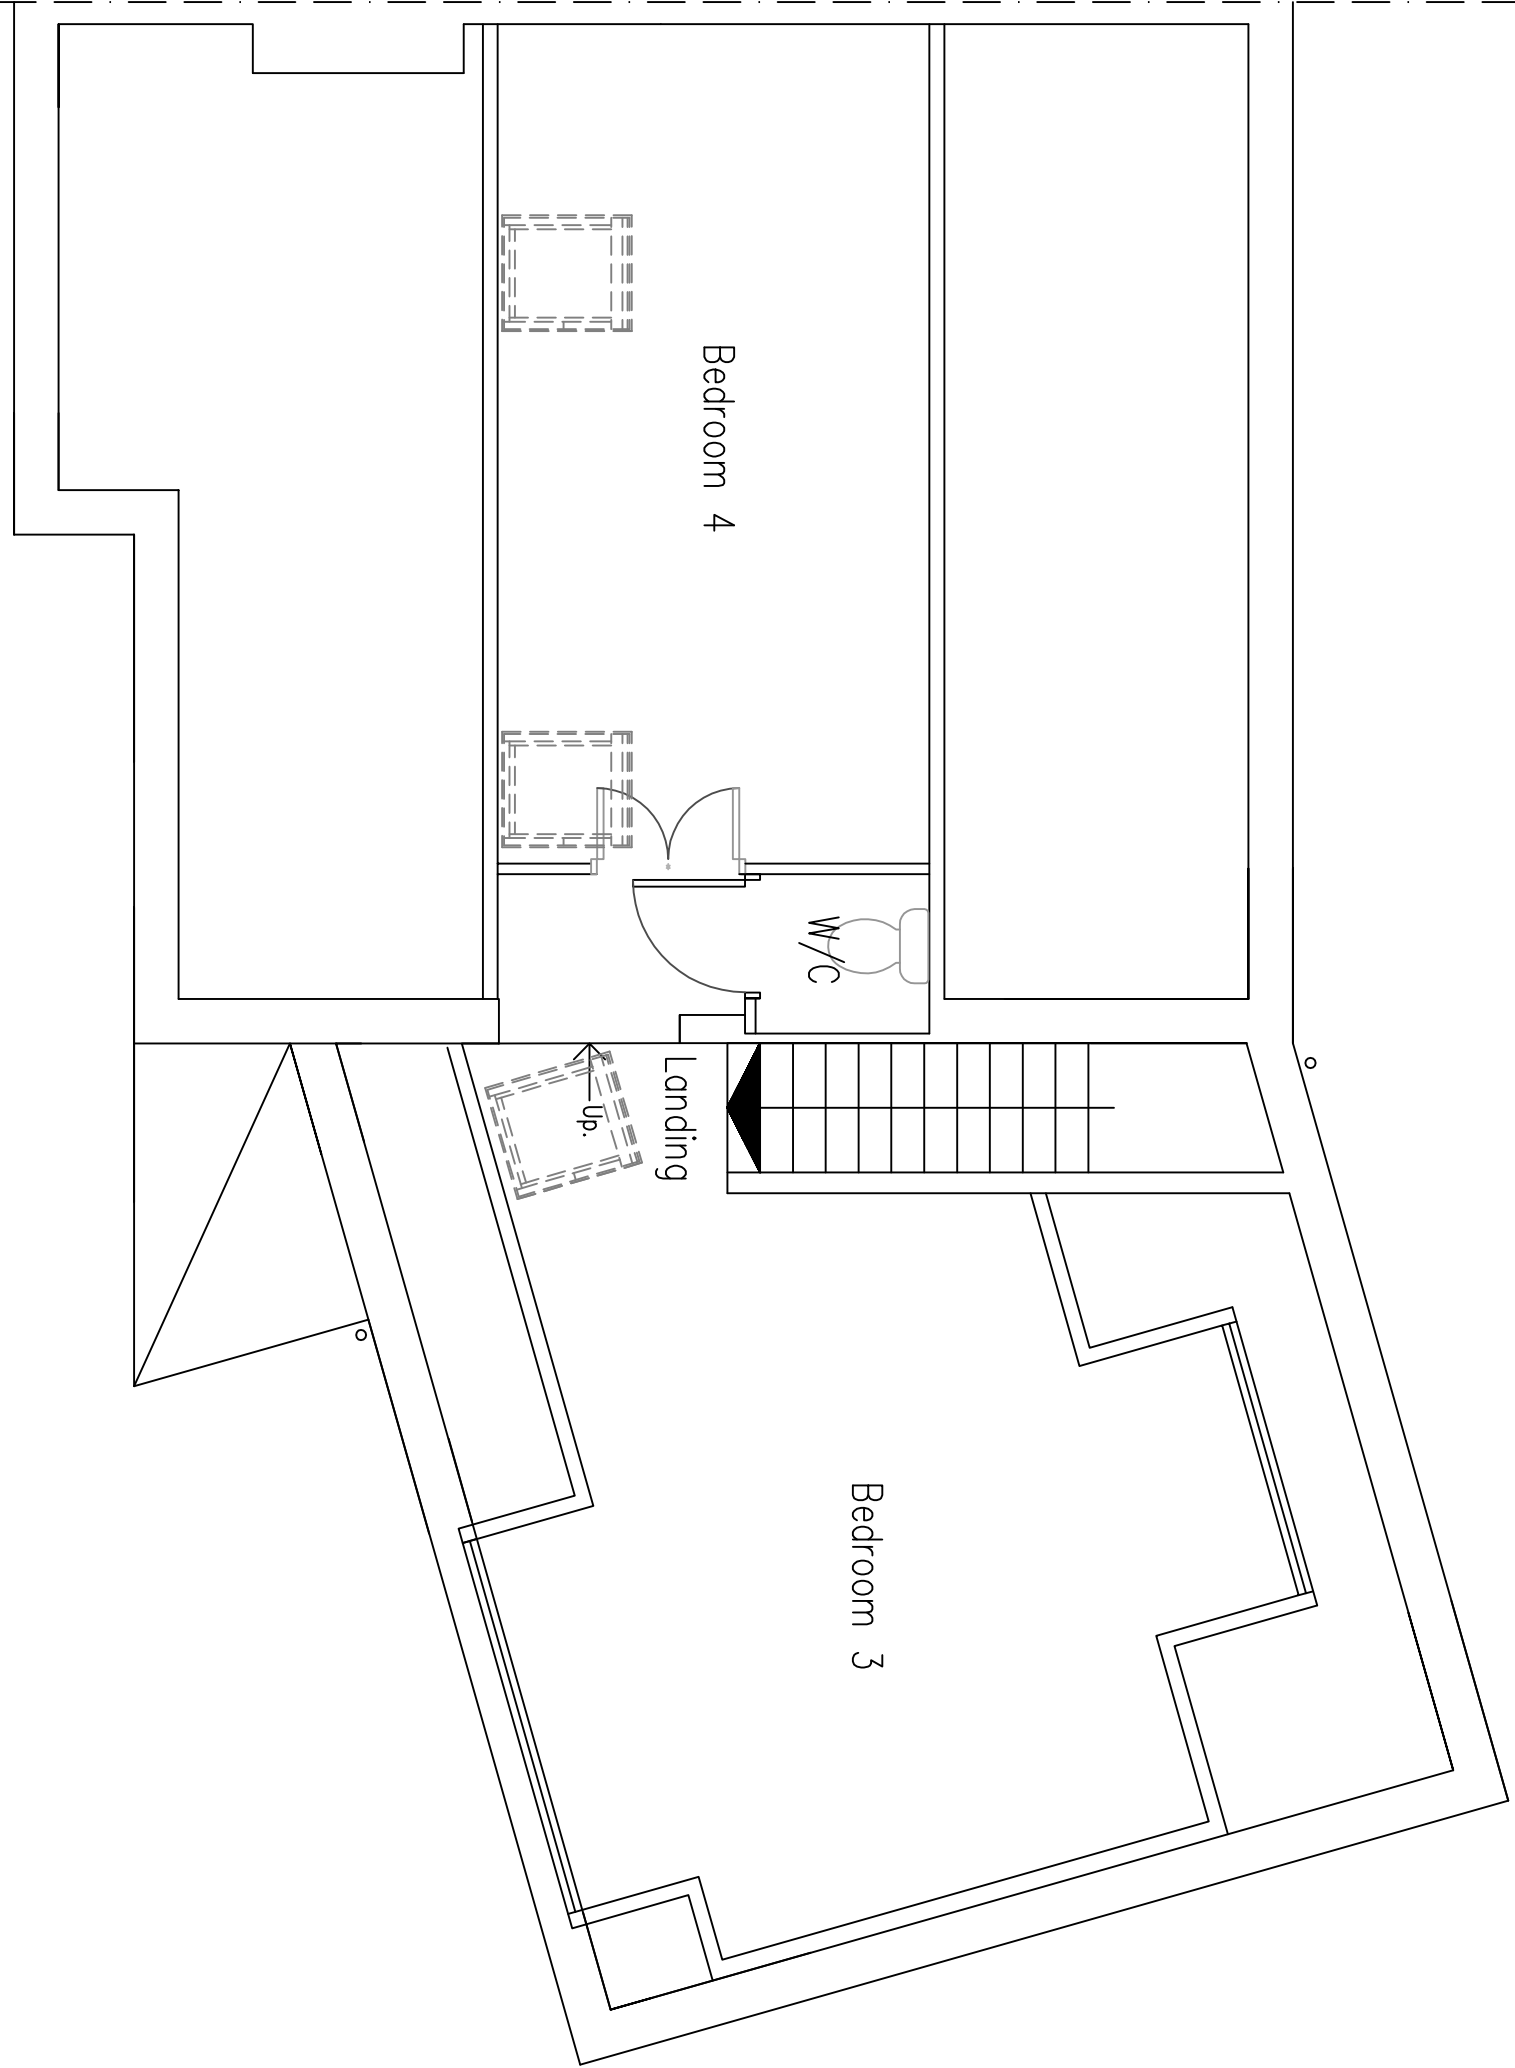

Lower Ground Floor Plan

 

Ground Floor Plan

 

DO NOT SCALE FROM THIS DRAWING EXCEPT FOR PLANNING AS PHOTOGRAPHIES WILL BE SUBJECT TO DISTORTION DRAWINGS TO BE READ IN CONJUNCTION WITH ALL OTHER ARCHITECT'S & STRUCTURAL ENGINEER'S CONTRACT DOCUMENTS & SPECIFICATIONS. ANY DISCREPANCIES MUST BE BROUGHT TO THE ATTENTION OF THE ARCHITECT IMMEDIATELY. THE CONTRACTOR MUST VERIFY ALL DIMENSIONS BY SITE MEASUREMENT BEFORE ORDERING MATERIALS OR MANUFACTURING COMPONENTS. PRODUCTS TO THOSE STATED WILL BE ACCEPTABLE IF PROVEN TO BE OF EQUAL OR HIGHER PERFORMANCE AND NOT IN CONFLICT WITH OTHER ELEMENTS.

Project:
Proposed
Conversion Of Roofspace
& Alterations At:
2 Sedbury Road
Sompting
West Sussex
BN15 0LL

Drawing Title:
Plans As Existing

Client:
Admn Pearce

© Copyright of:
Architectural & Planning Services
7 Emington Road
Shoreham By Sea
West Sussex
BN43 5NQ

BJW
01273 441009
07868699101
www.bjwarchitectural.co.uk
website: bjwarchitectural.co.uk

Scale:
1:50 1:100
Paper size
A1

Date:
21.1.2026
Drawn:
BJW

Dwg. No.
01
Rev'n

Notes: All dimensions to be checked on site.