



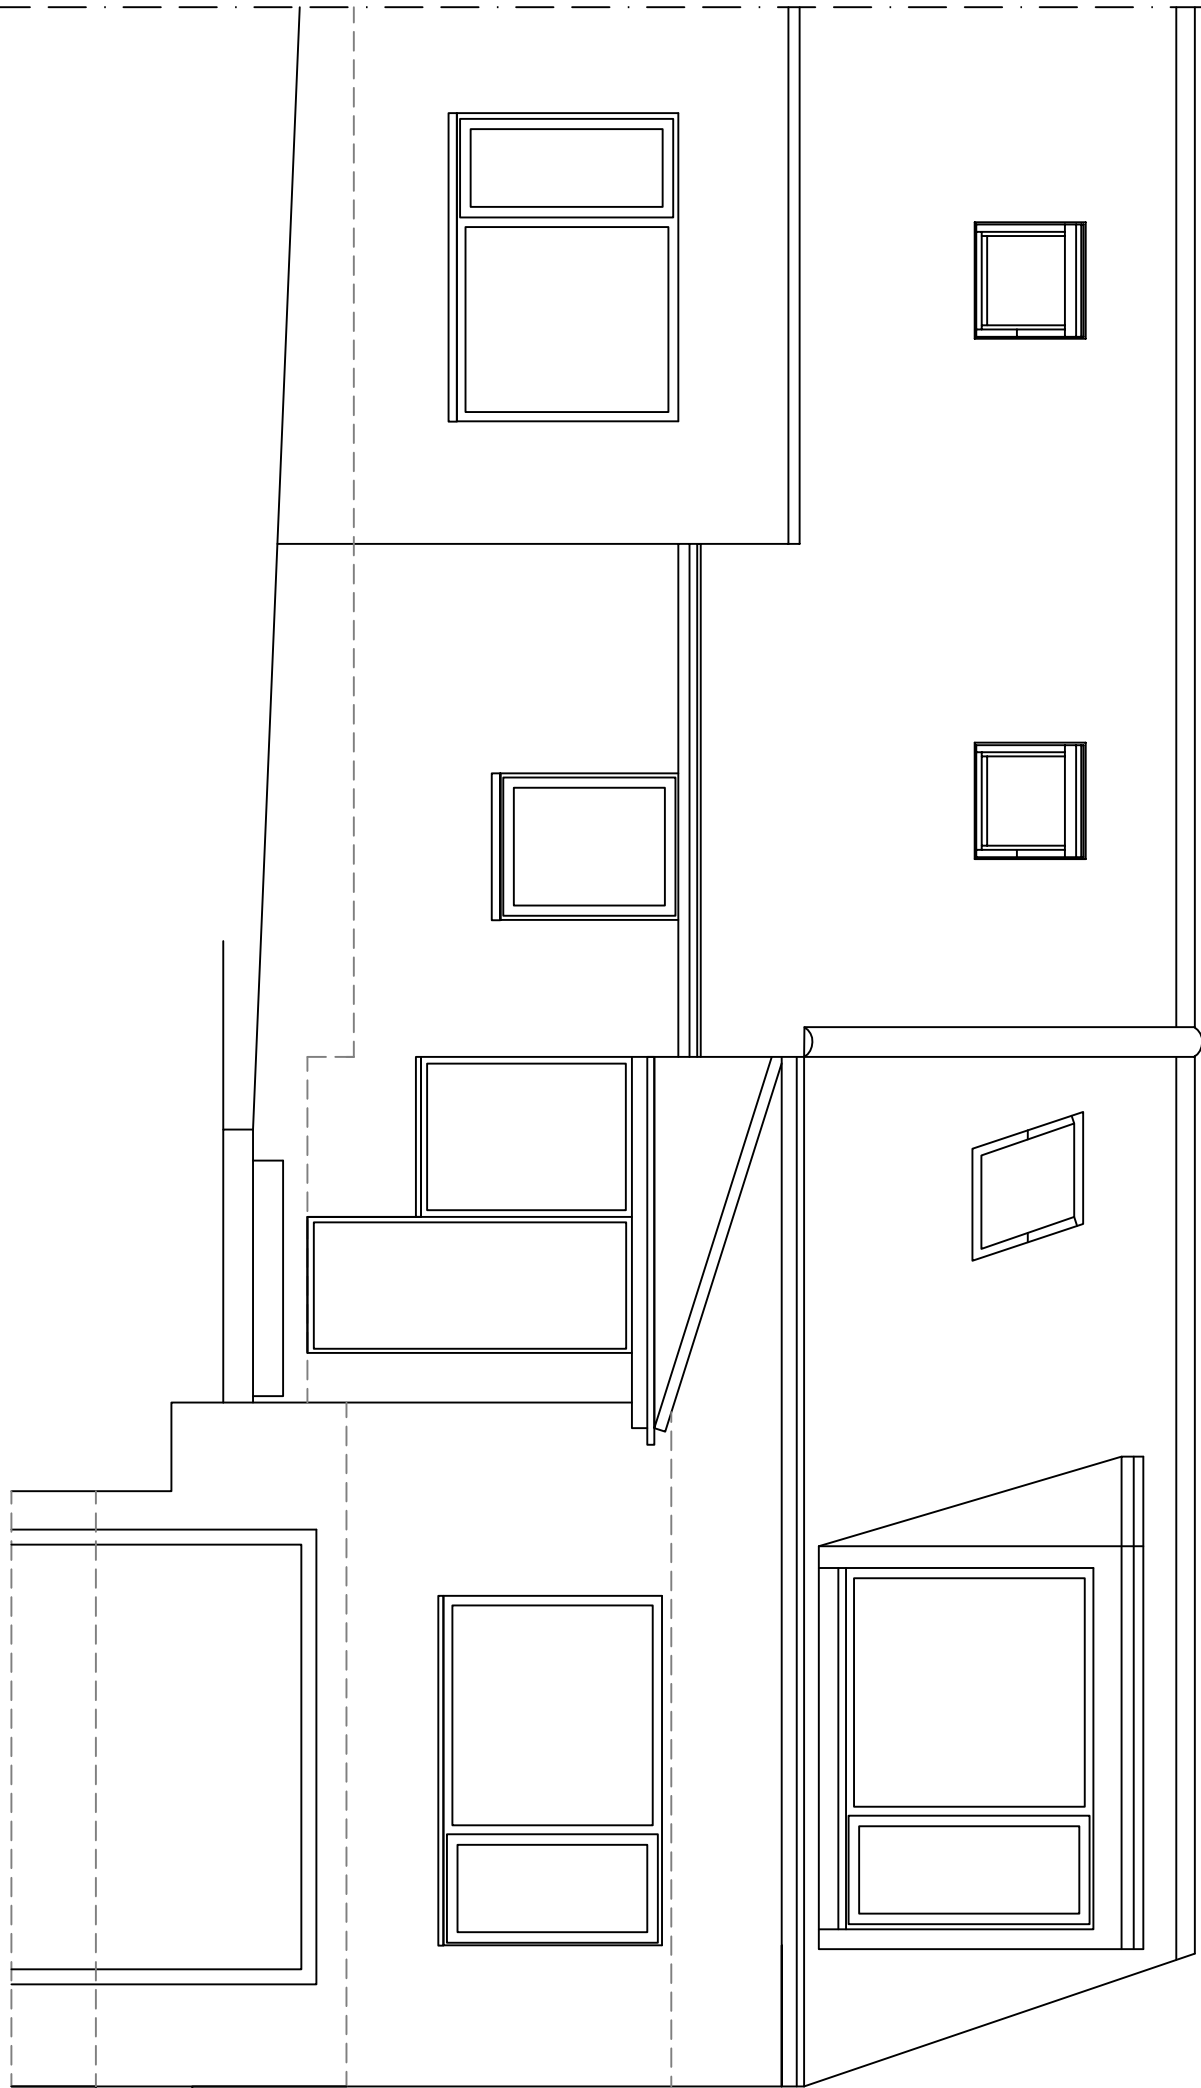


West Facing Front Elevation

1:50 Scale Bar
1m 2m 3m 4m 5m 6m 7m 8m 9m 10m

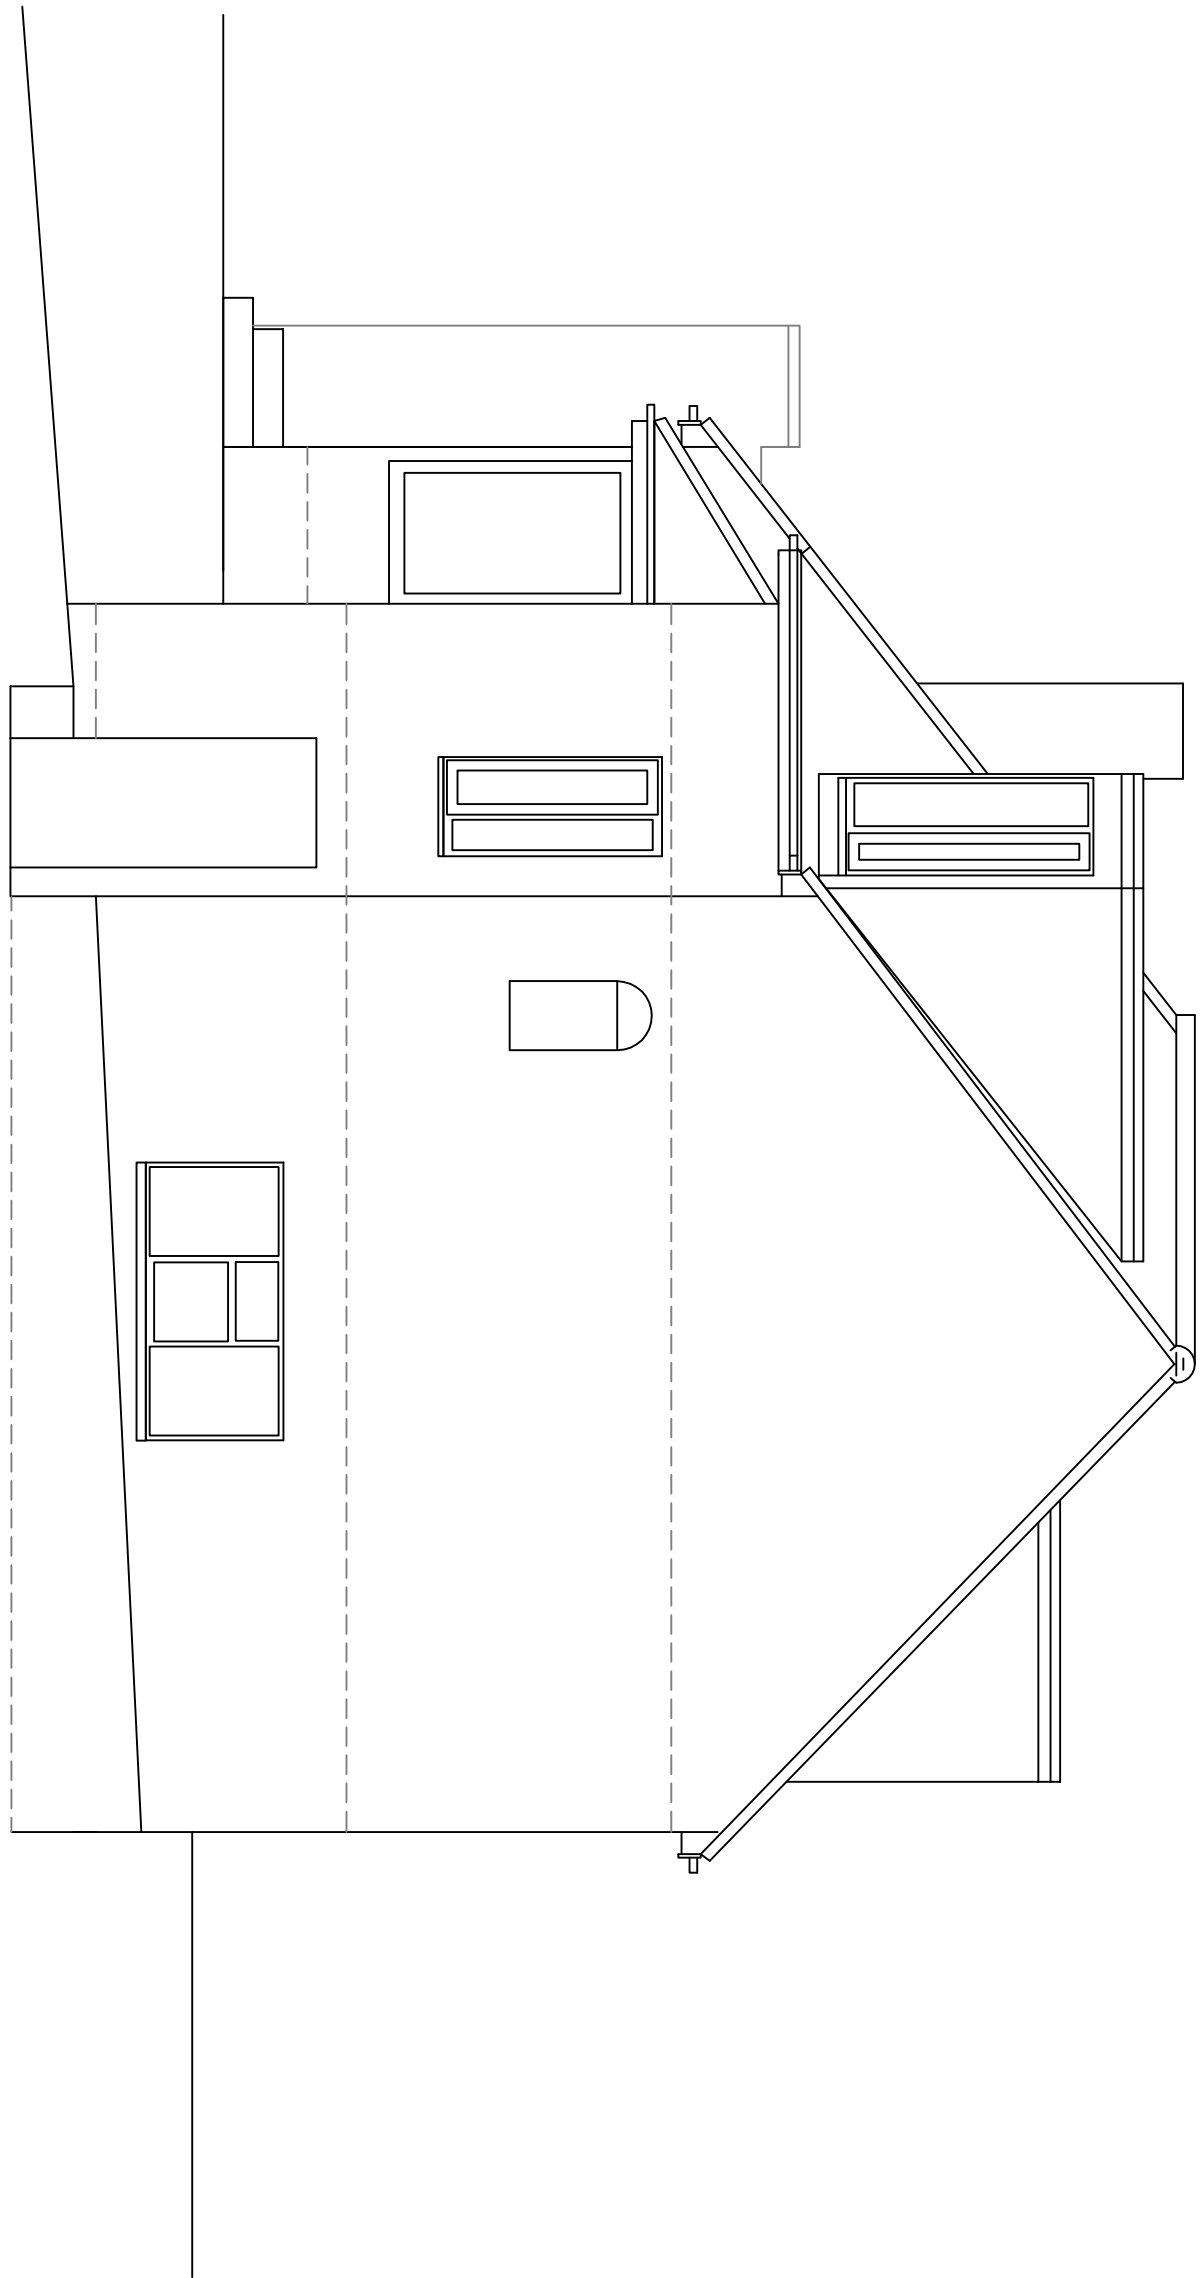


South Facing Side Elevation

1:50 Scale Bar
1m 2m 3m 4m 5m 6m 7m 8m 9m 10m

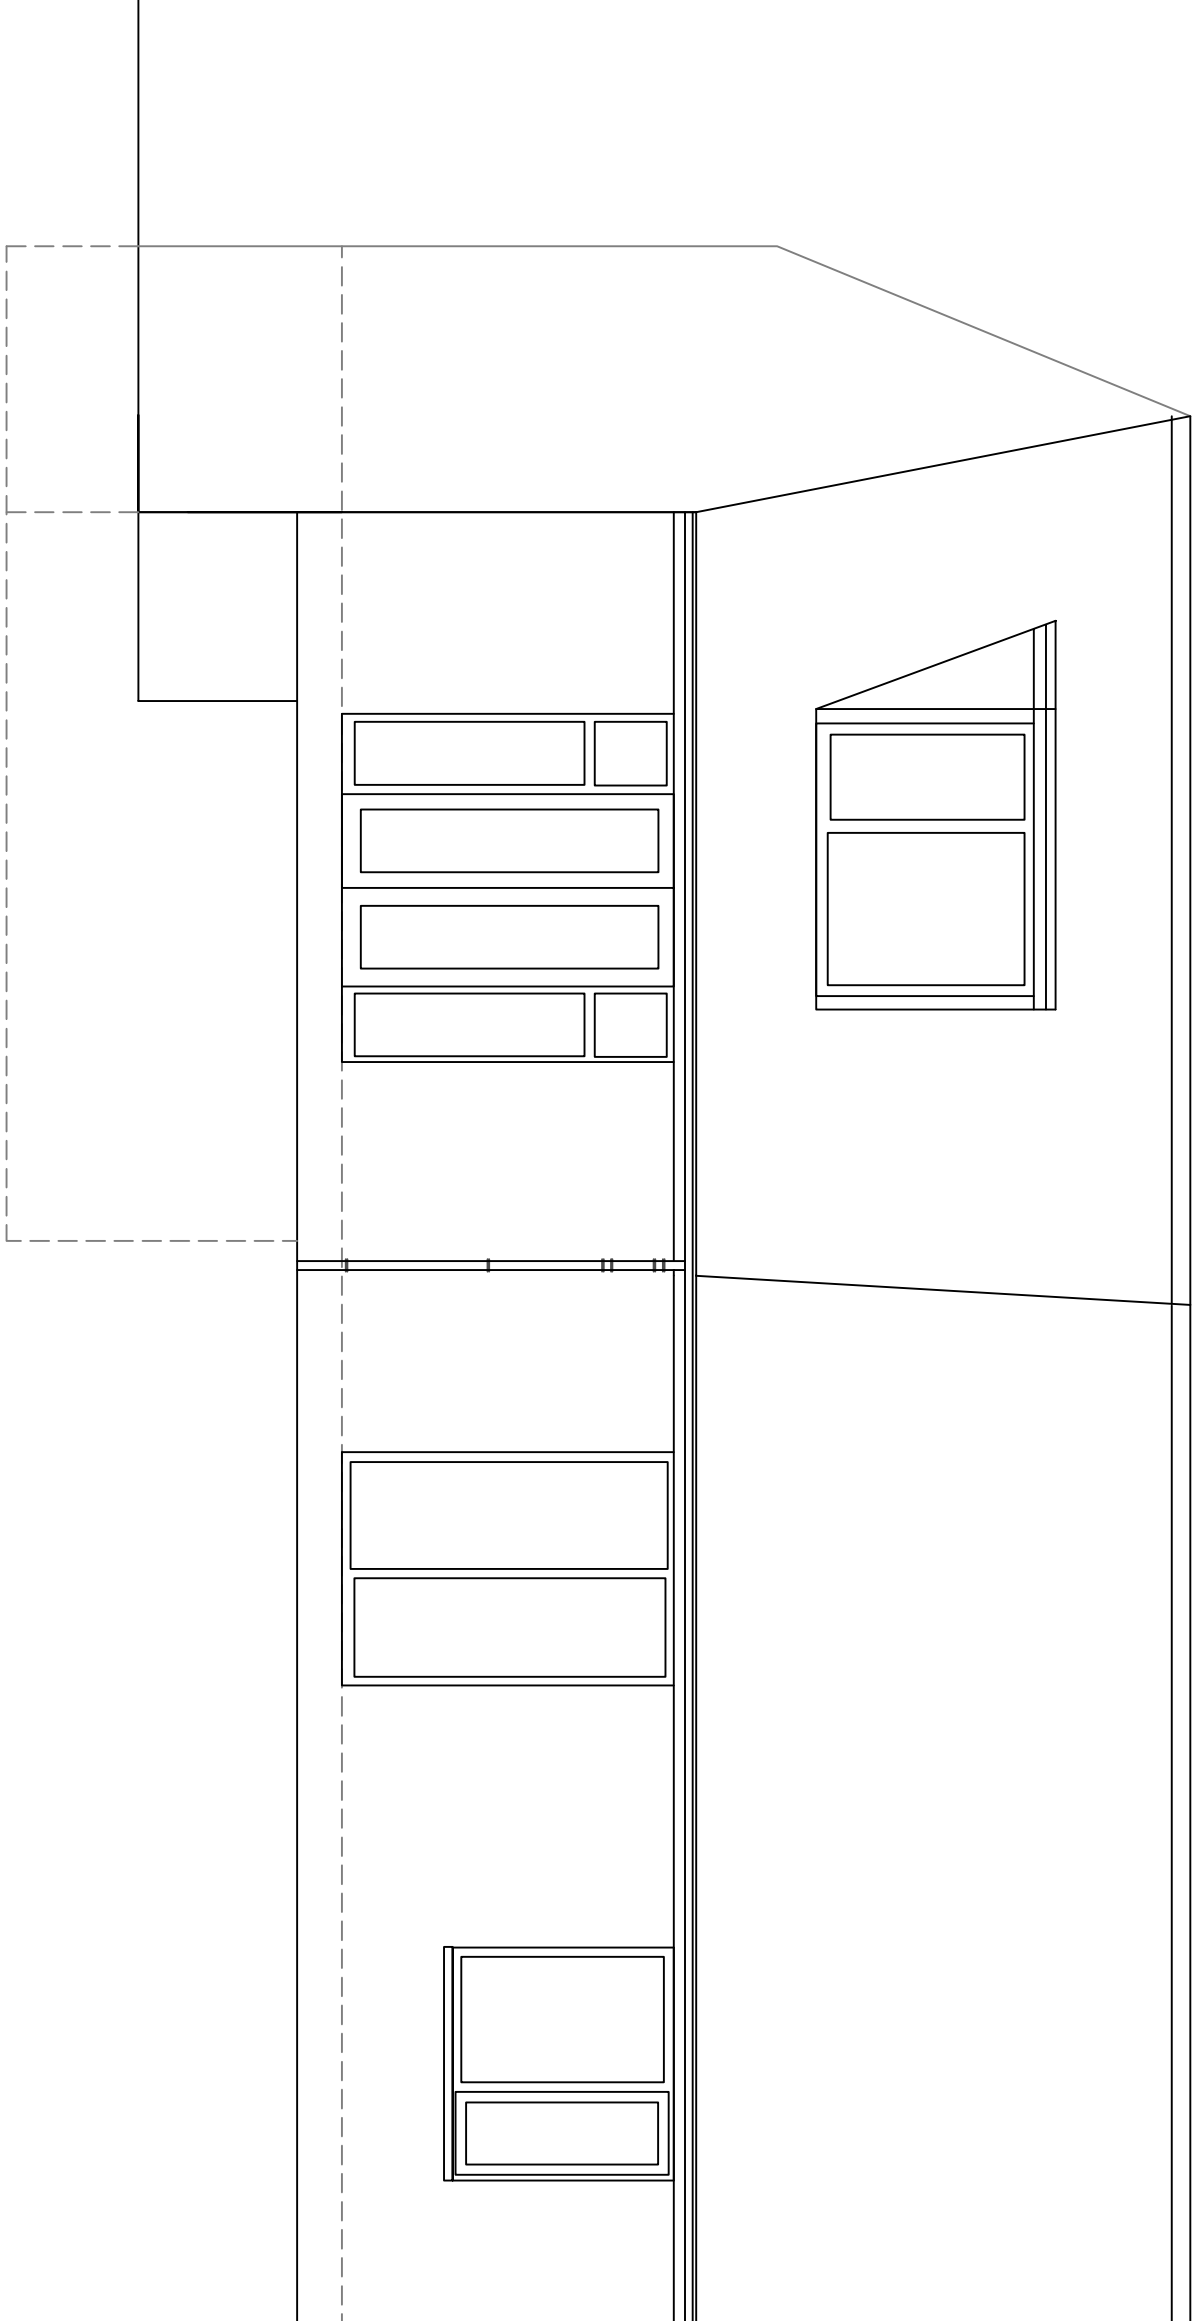

East Facing Rear Elevation

1:50 Scale Bar
1m 2m 3m 4m 5m 6m 7m 8m 9m 10m

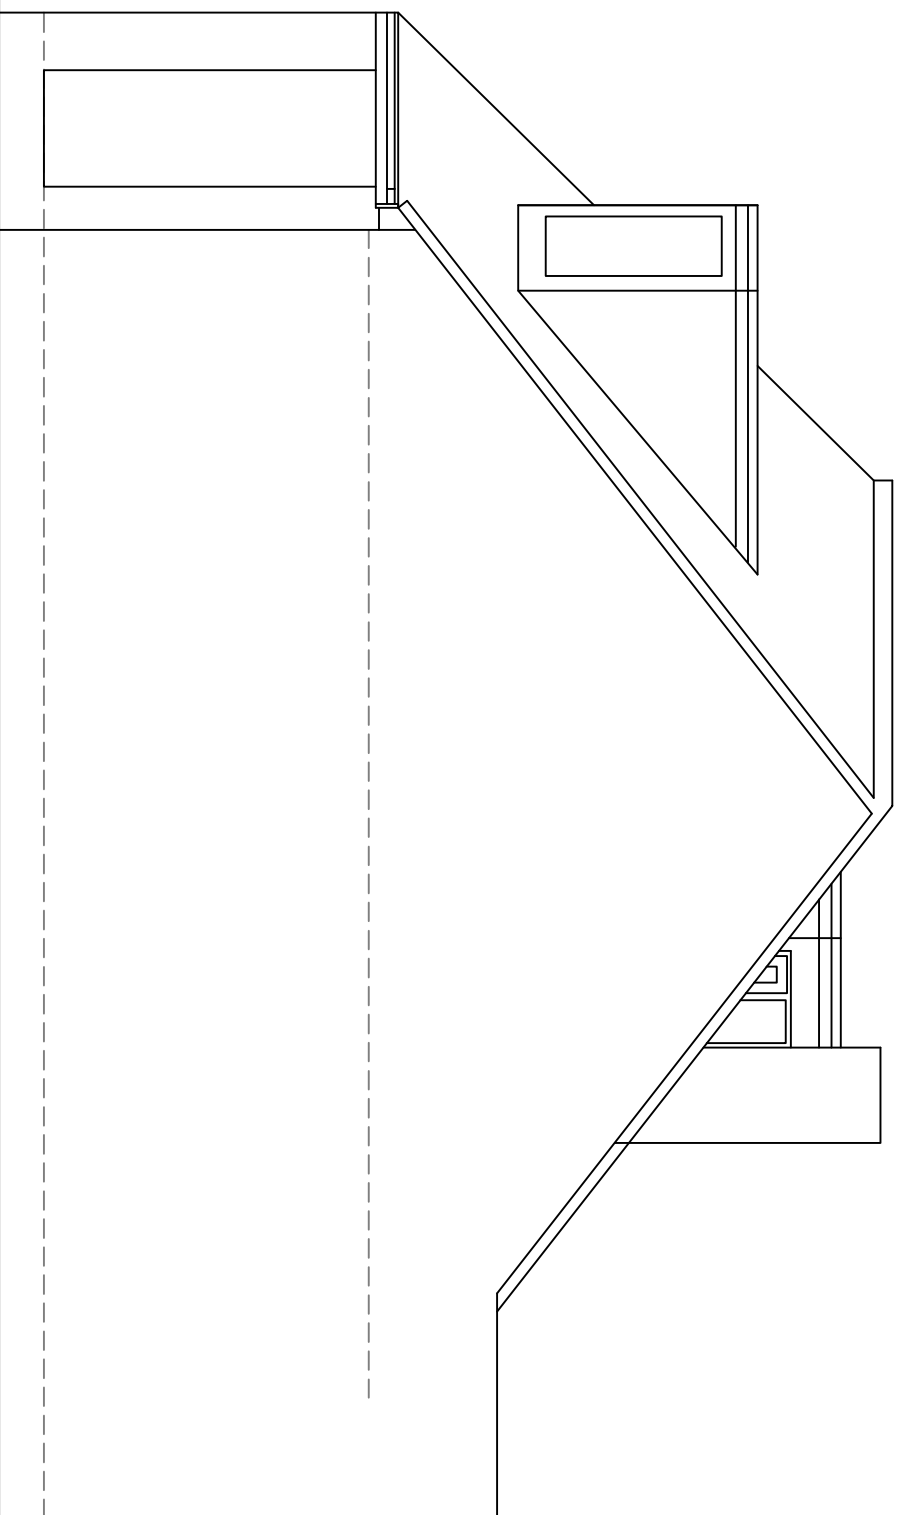

North Facing Side Elevation

1:50 Scale Bar
1m 2m 3m 4m 5m 6m 7m 8m 9m 10m

DO NOT SCALE FROM THIS DRAWING EXCEPT FOR PLANNING
DRAWINGS TO BE USED IN CONJUNCTION WITH ALL OTHER
DRAWINGS & SPECIFICATIONS.
ANY DISCREPANCIES MUST BE BROUGHT TO THE
ATTENTION OF THE ARCHITECT IMMEDIATELY.
THE CONTRACTOR MUST VERIFY ALL DIMENSIONS BY SITE
MEASUREMENTS BEFORE ORDERING MATERIALS OR
SUBSTITUTE MATERIALS & PRODUCTS TO THOSE
NAMED WILL BE ACCEPTABLE IF PROVEN TO BE OF EQUAL
OR HIGHER PERFORMANCE AND NOT IN CONFLICT
WITH OTHER ELEMENTS.

Project:

Proposed
Conversion Of Roofspace
& Alterations At:
2 Sedbury Road
Simpling
West Sussex
BN15 0LL

Drawing Title:

Elevations As Existing

Client:

Adam Pearce

© Copyright of:

Architectural & Planning Services
7 Ermingham Road
Shoreham By Sea
West Sussex
BN43 5NQ
01273 441009
07856899101@bjwarchitectural.co.uk
website: bjwarchitectural.co.uk

BJW

Scale: 1:50 1:100

Paper size
A1

Date: 21.1.2026

Drawn:
BJW

Dwg. No. 02

Rev'n

Note: All dimensions to be checked on site.