



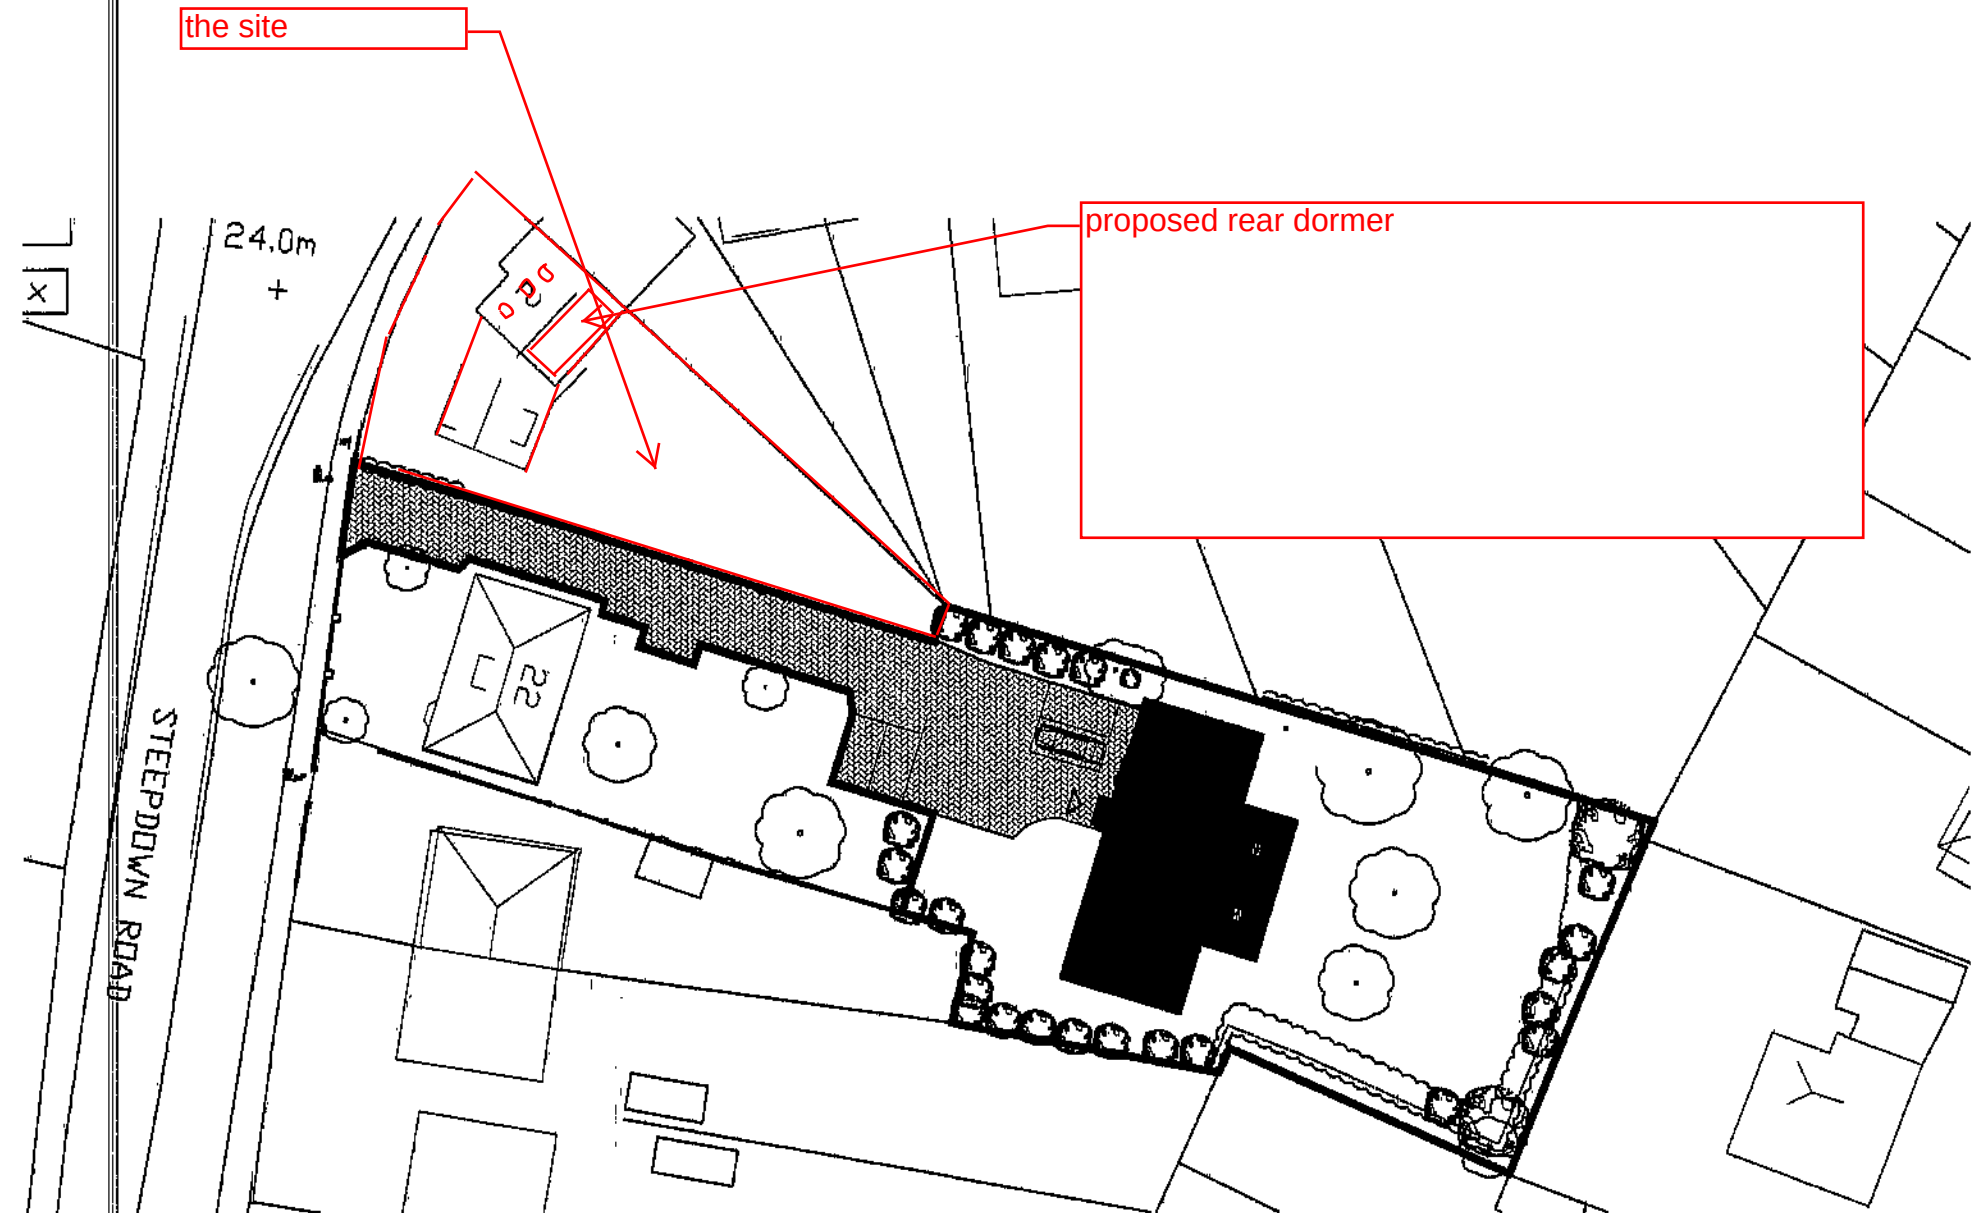

Site Block Plan
scale 1:500

0m 10m 20m

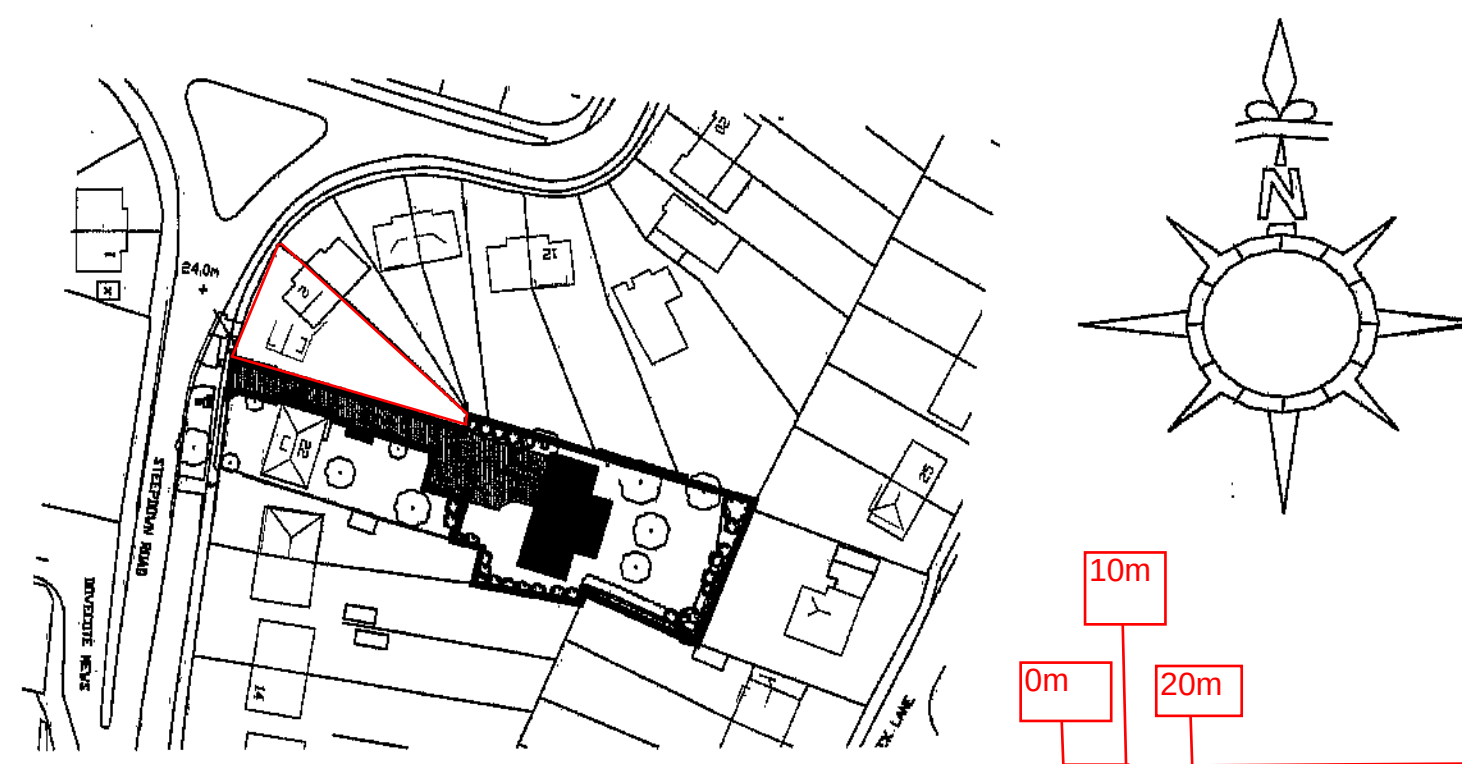

Site Location Plan scale 1:1250

0m 10m 20m

REV	DATE	AMENDMENT	DRAWN
-----	------	-----------	-------

bjw

client a pearce

2 sedbury rd sompting

DRAWING SCALE
location and site plan 1:1250 and 1:500 at
A1

05