


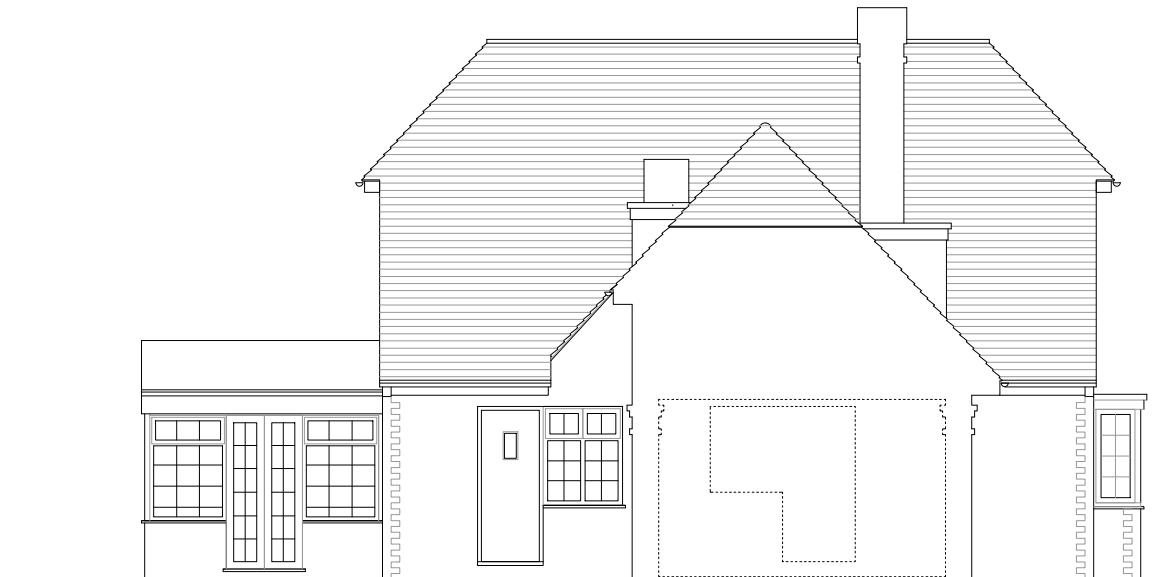

020.1 FRONT ELEVATION (north)



020.2 REAR ELEVATION (south)



020.3 SIDE ELEVATION (east)



020.4 SIDE ELEVATION (west)

due to limited access east and west
elevations not fully surveyed

0 5 10 metres

BA
BookerArchitectural

tom@tombooker.co.uk
07906 630 565

ALL DIMENSIONS TO BE CHECKED ON SITE
this plan is for the purposes intended at the time of issue
the author accepts no liability for any other use

Revisions:

project: Front and rear extension
and garage conversion
site: 49 Poulters Lane,
Worthing,
BN14 7ST

dwg no.: 0236/PP/020
rev: /
date: 27/02/26
scale: 1:100 @ A3

EXISTING ELEVATIONS