




EXISTING

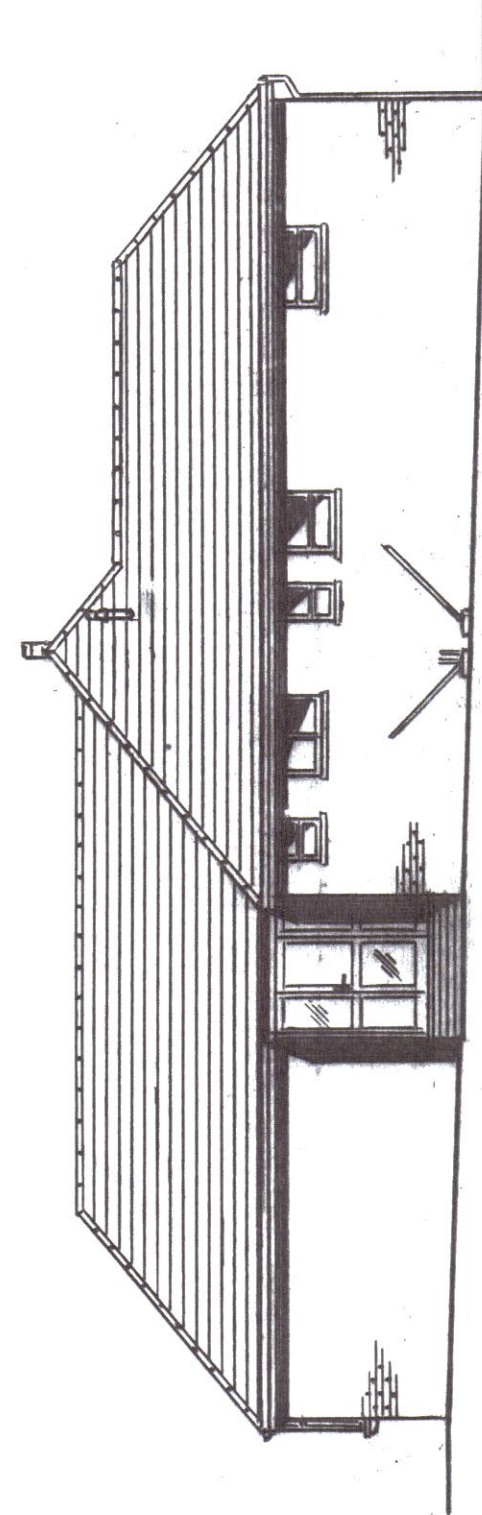


FRONT/EAST ELEVATION
1:100

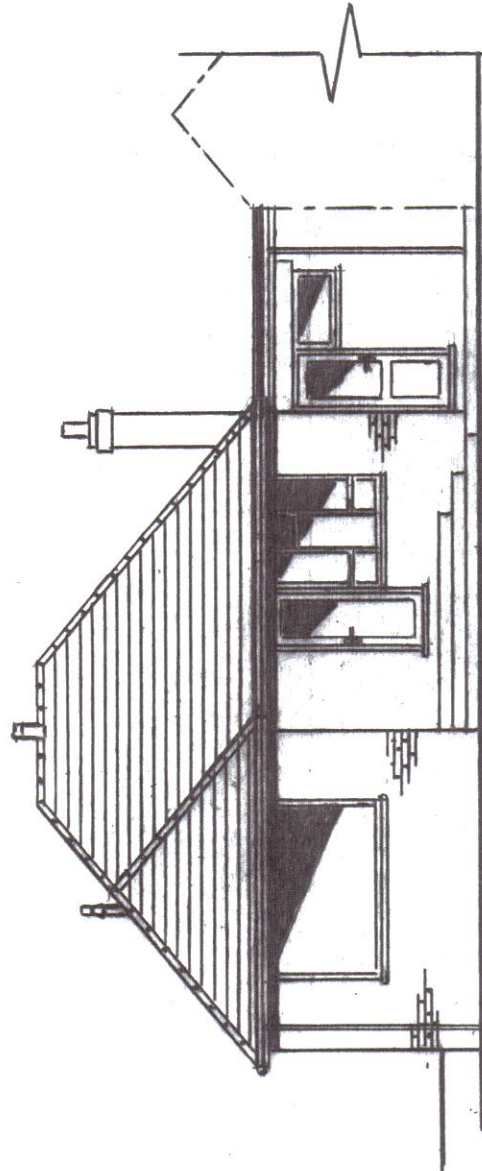



SIDE/NORTH ELEVATION
1:100

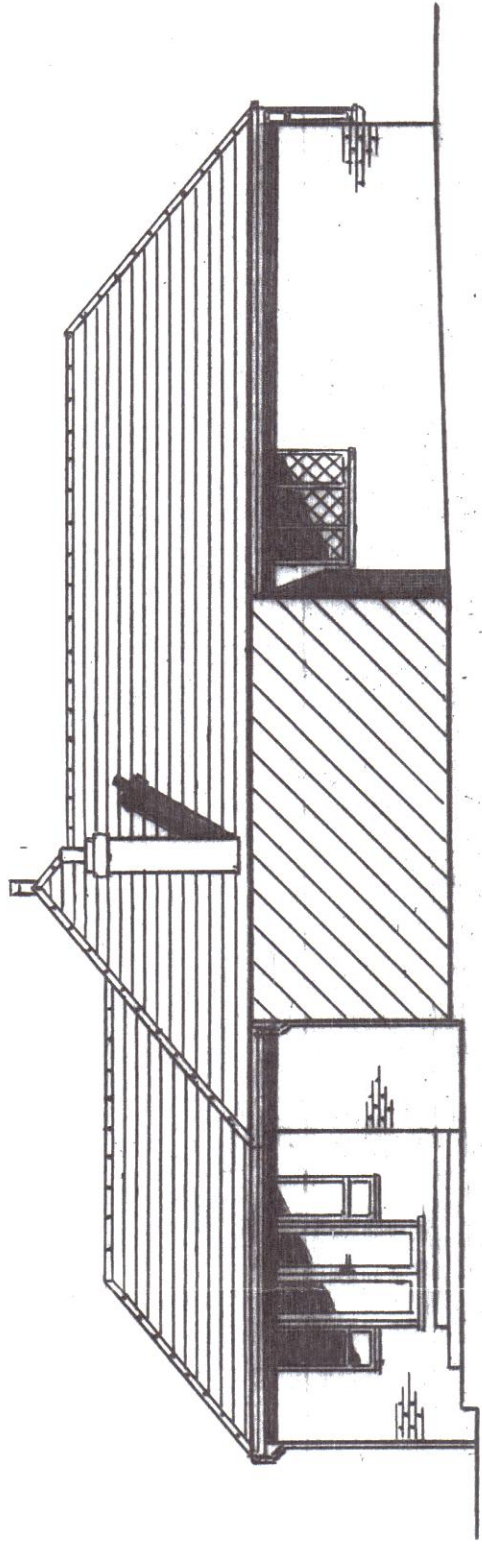

REAR/WEST ELEVATION
1:100

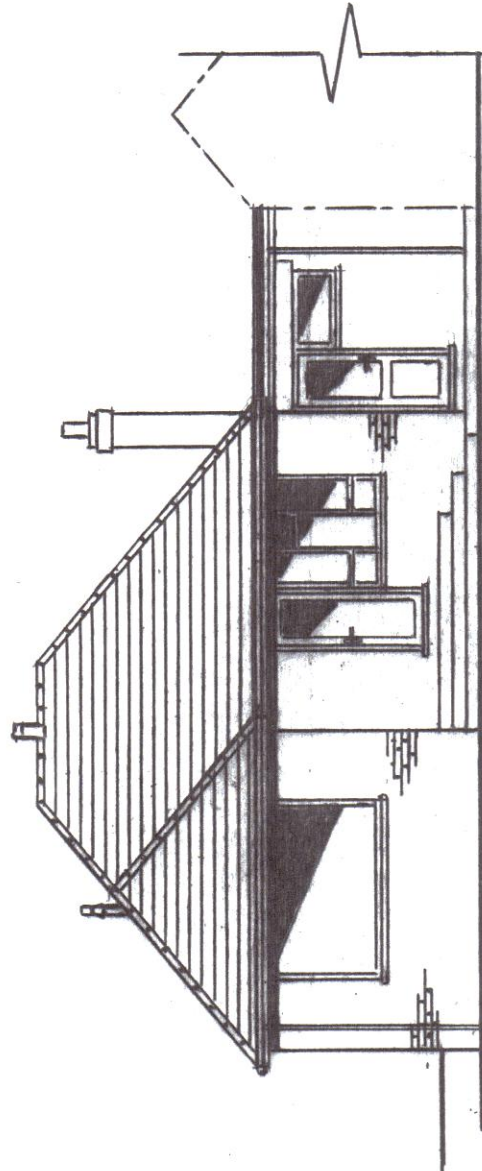

SIDE/SOUTH ELEVATION
1:100

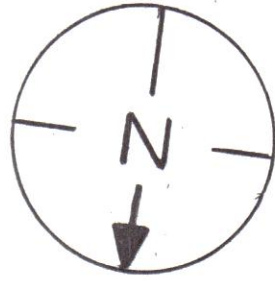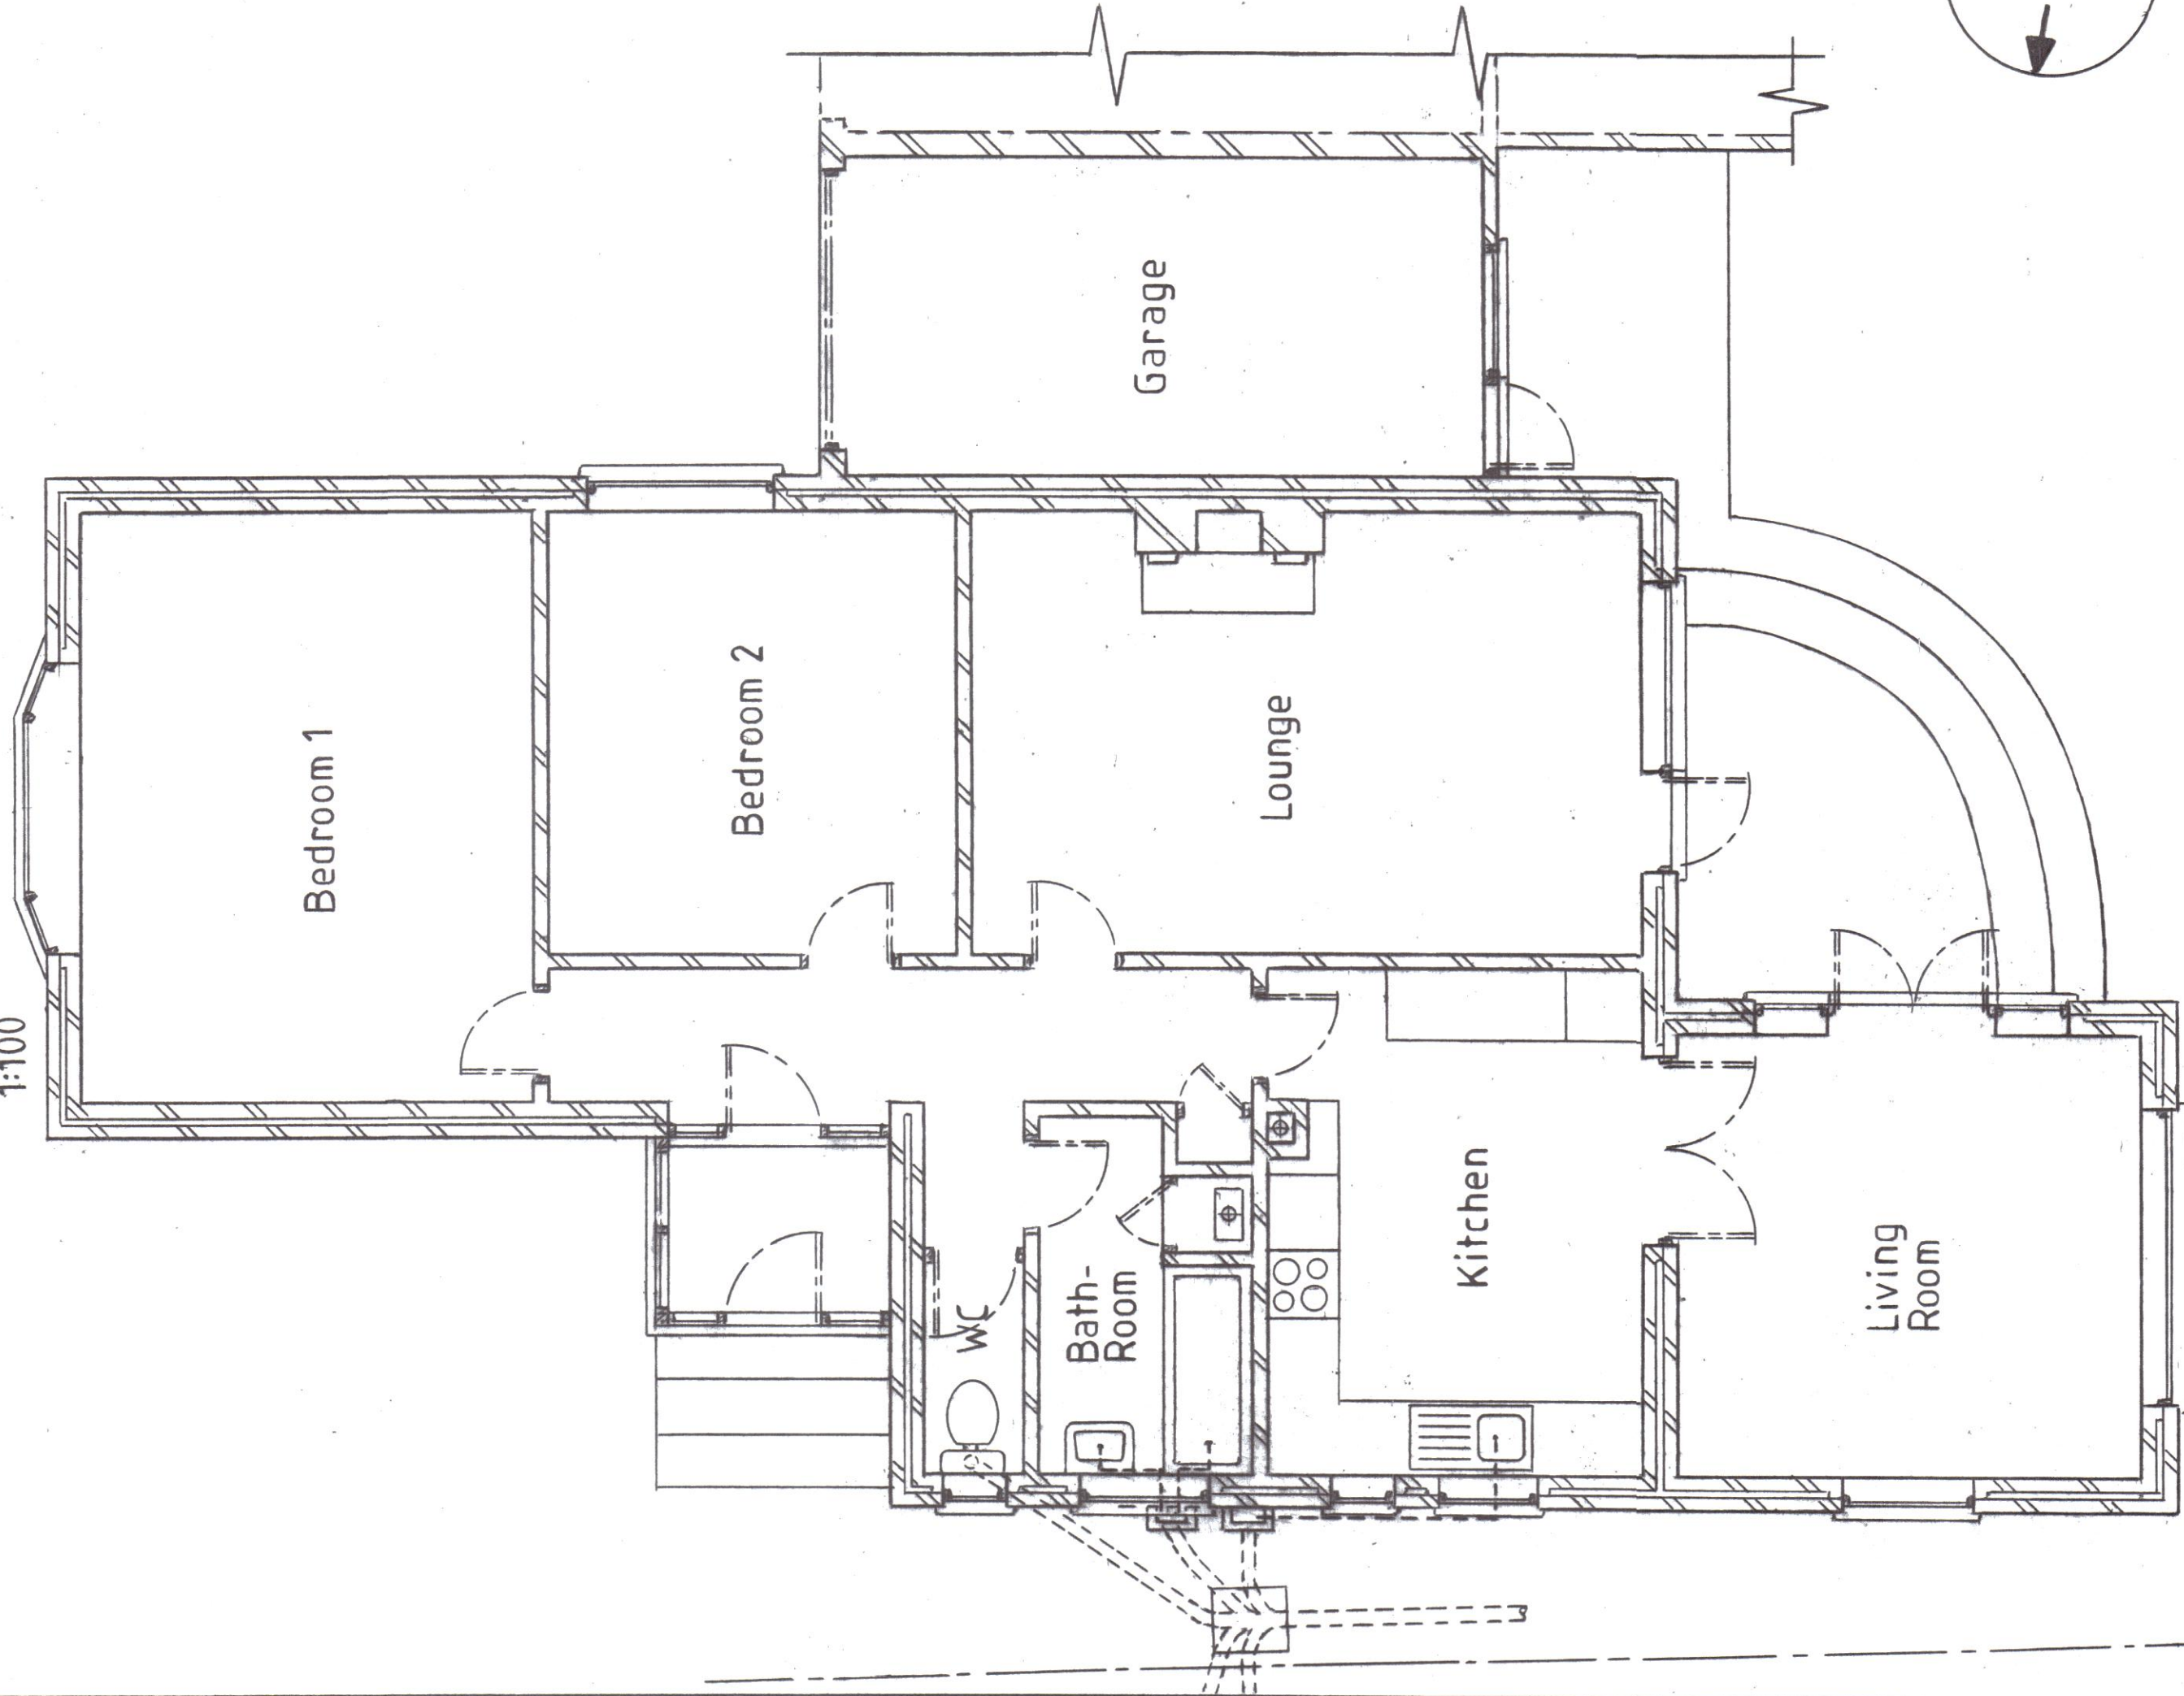

GROUND FLOOR PLAN 1:50



1:100 Metres



1:50 Metres

Reference

DENRA/2032/2 - PROPOSED FLOOR PLANS AND ELEVATIONS.
SITE LAYOUT PLAN 1:500
LOCATION PLAN 1:1250

Copyright ©

Scale 1:50 & 1:100

Drawn

Date Dec 2025

Title

EXISTING FLOOR PLAN AND ELEVATIONS AT 57 HOLLINGBURY GARDENS, FINDON VALLEY,
WORTHING, WEST SUSSEX, BN14 0ES.

DENRA DESIGN Ltd

Tel: 07973 911 870

denra.design@outlook.com

Rev.

Rev.

Sheet Size

A1

DIMENSIONS IN MILLIMETRES

Drg No.

DENRA/2032/1

Rev.