


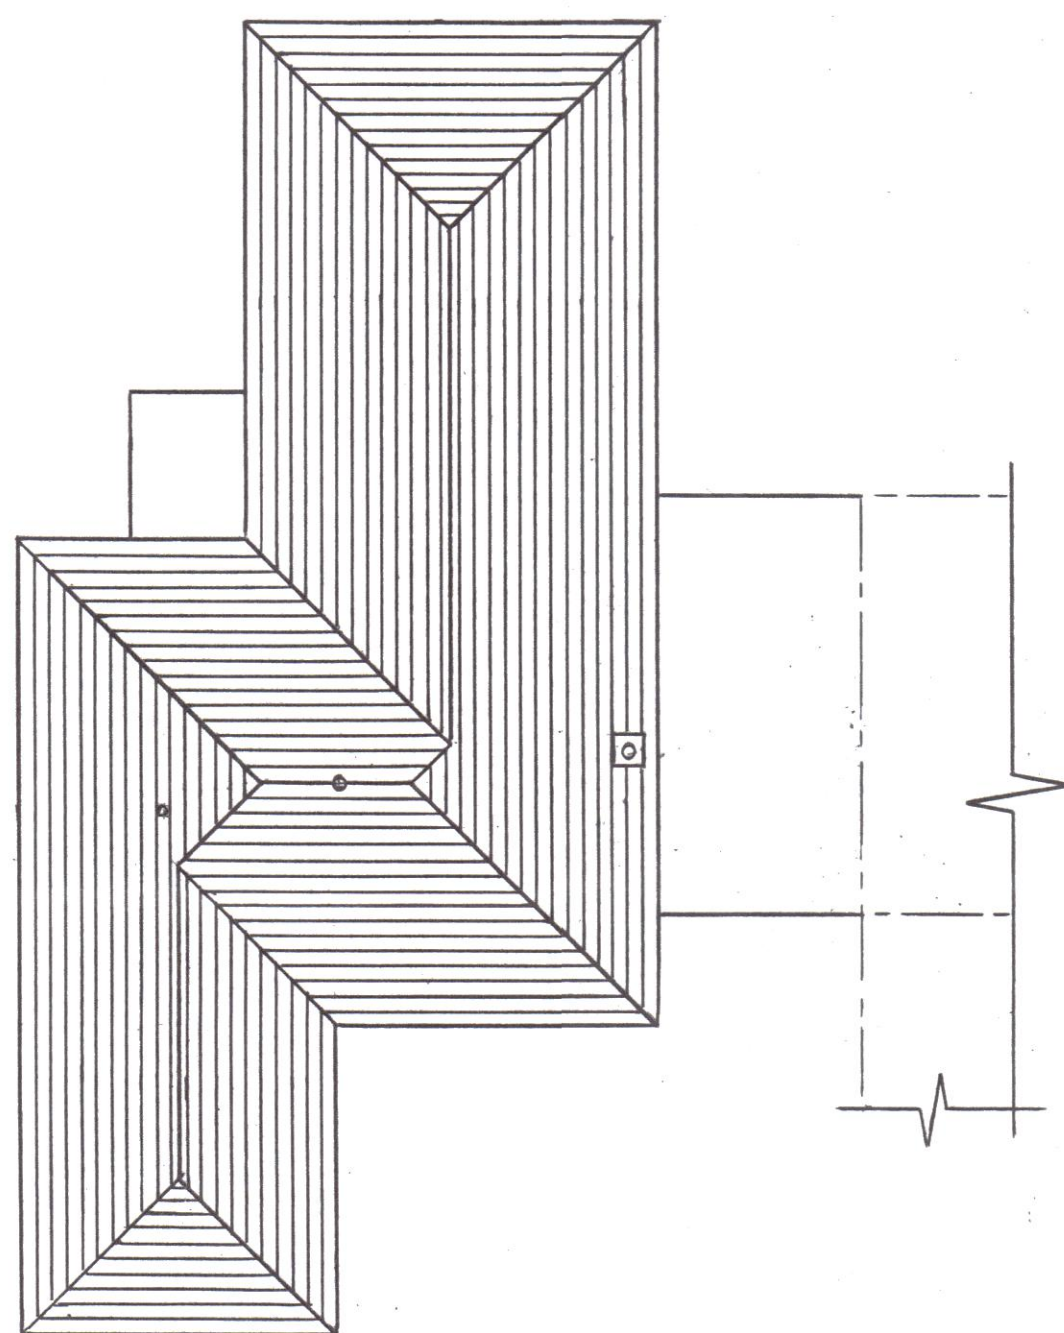


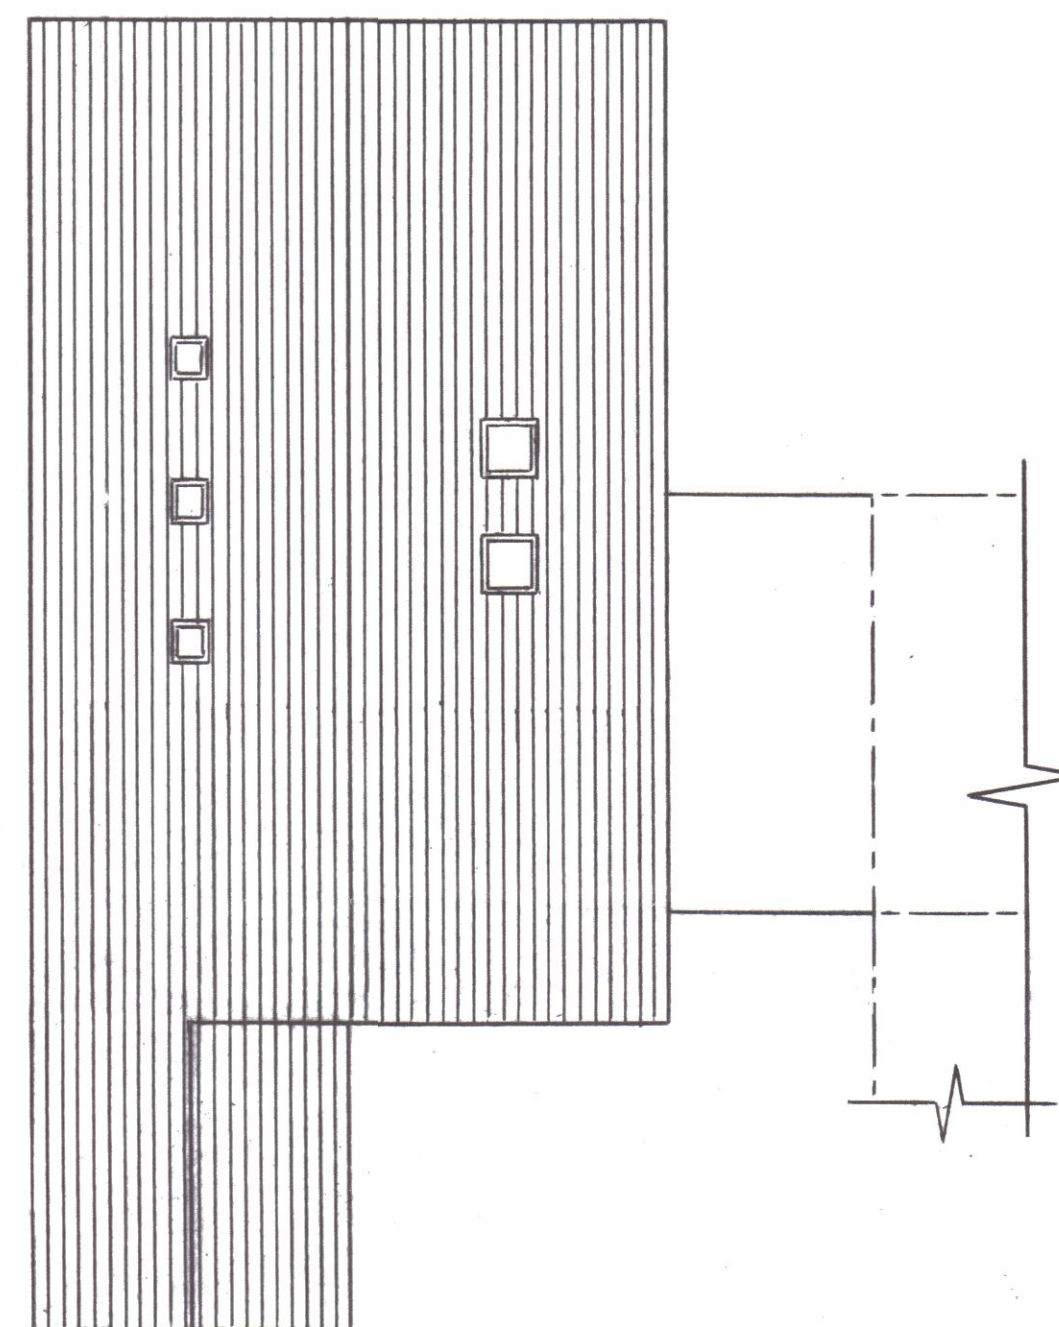

EXISTING ROOF PLAN
1:100

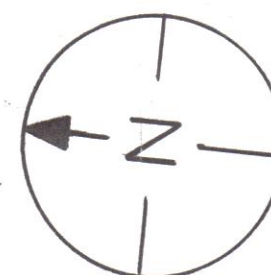

PROPOSED ROOF PLAN
1:100

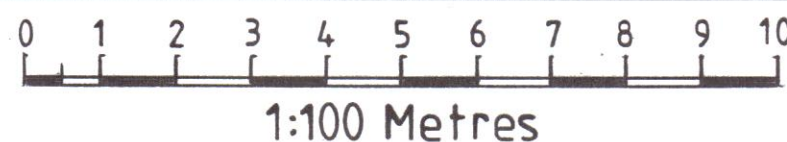

Copyright ©

DENRA DESIGN Ltd

Tel: 07973 911 870
denra.design@outlook.com

Scale 1:100

Drawn 

Date Jan 2026

Sheet Size A2

Title

PROPOSED GROUND FLOOR EXTENSION AND REPLACEMENT ROOF FORMING ROOMS IN THE ROOF AT 57 HOLLINGBURY GARDENS, FINDON VALLEY, WORTHING, WEST SUSSEX, BN14 0EB.

DIMENSIONS IN MILLIMETRES

Drg No. DENRA/2032/3

Rev.

Reference

DENRA/2032/1 - EXISTING FLOOR PLAN AND ELEVATIONS.
DENRA/2032/2 - PROPOSED FLOOR PLAN AND ELEVATIONS.
SITE LAYOUT PLAN 1:500
LOCATION PLAN 1:1250