




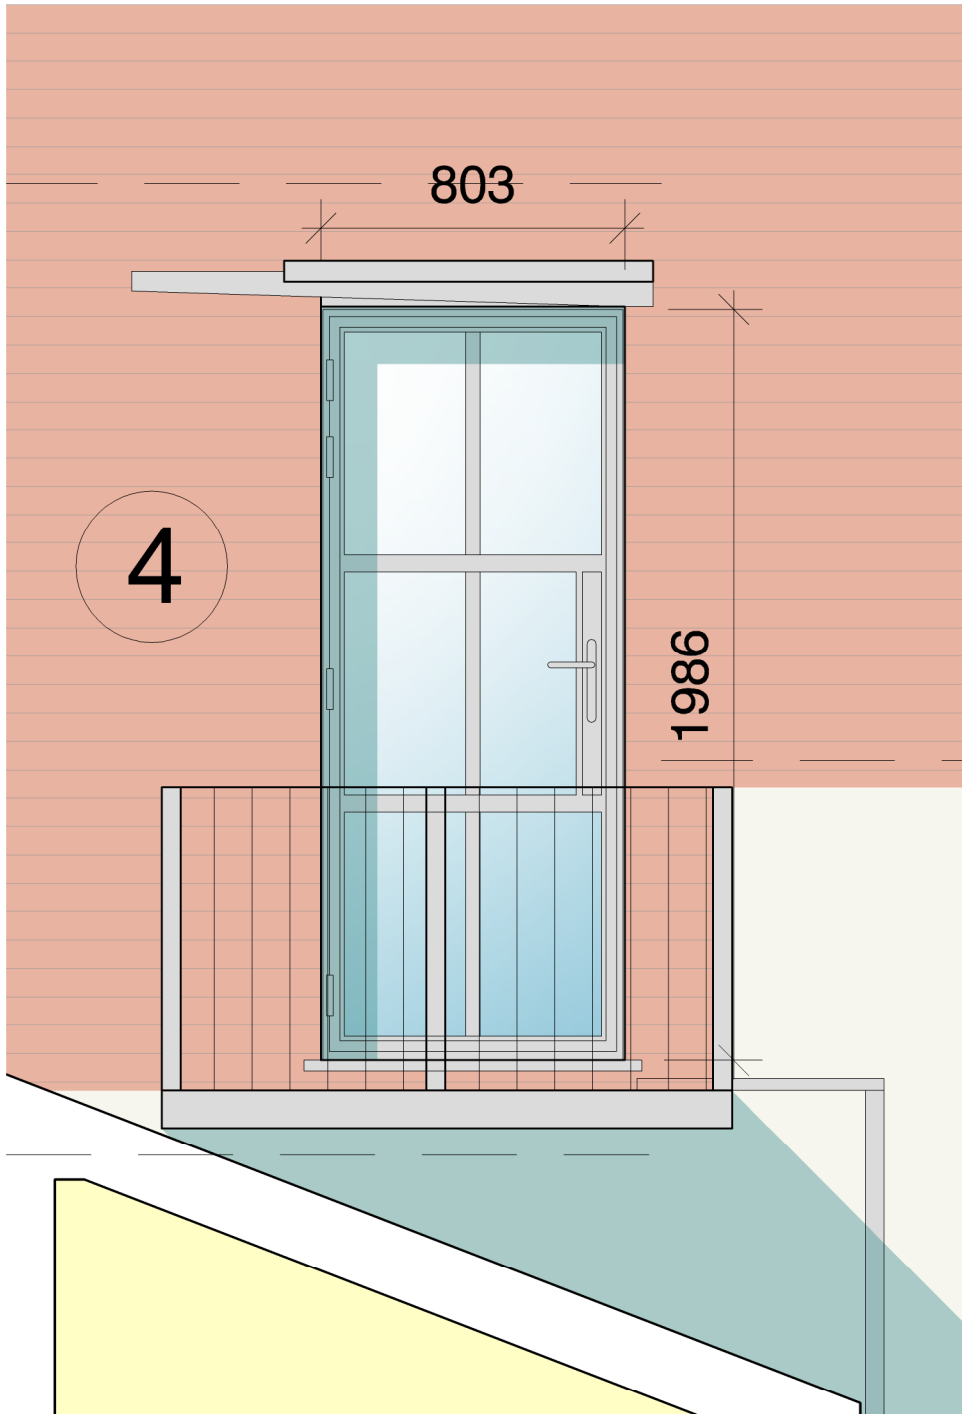

Existing East Elevation Scale 1:20 @A3

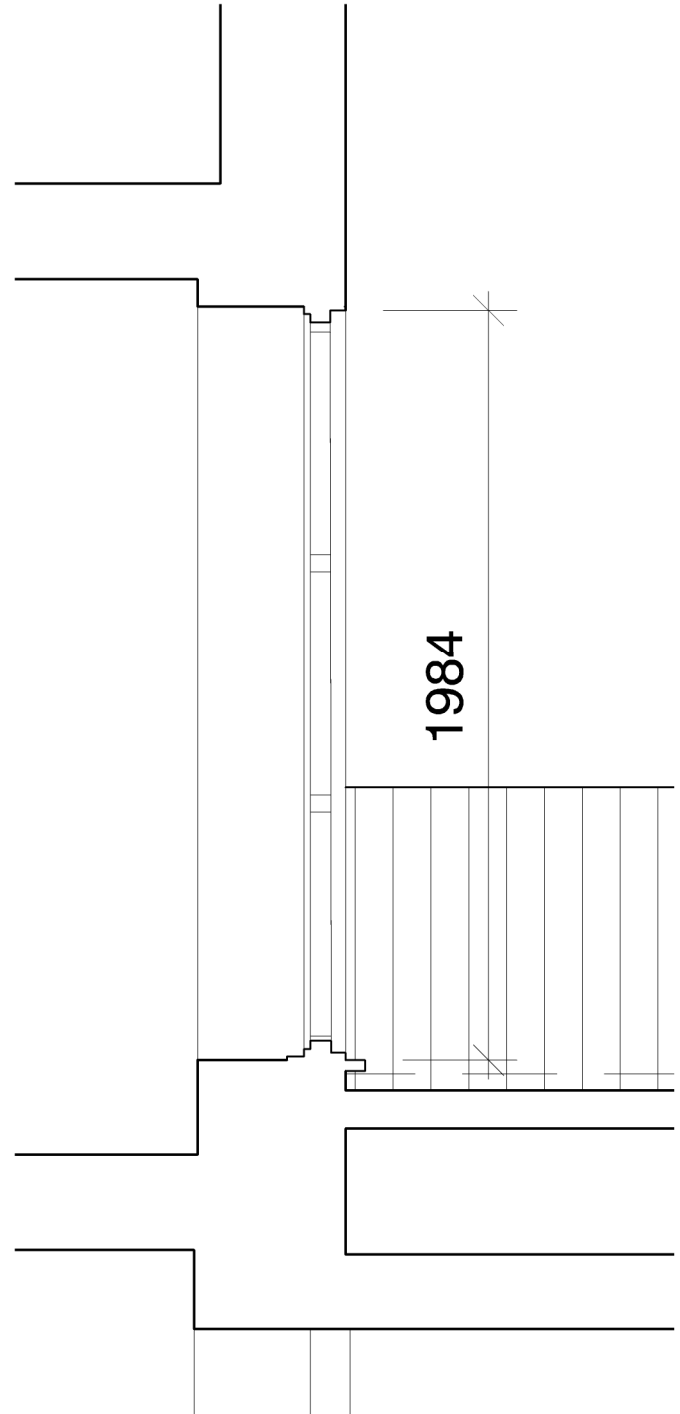

Existing Section Scale 1:20 @A3

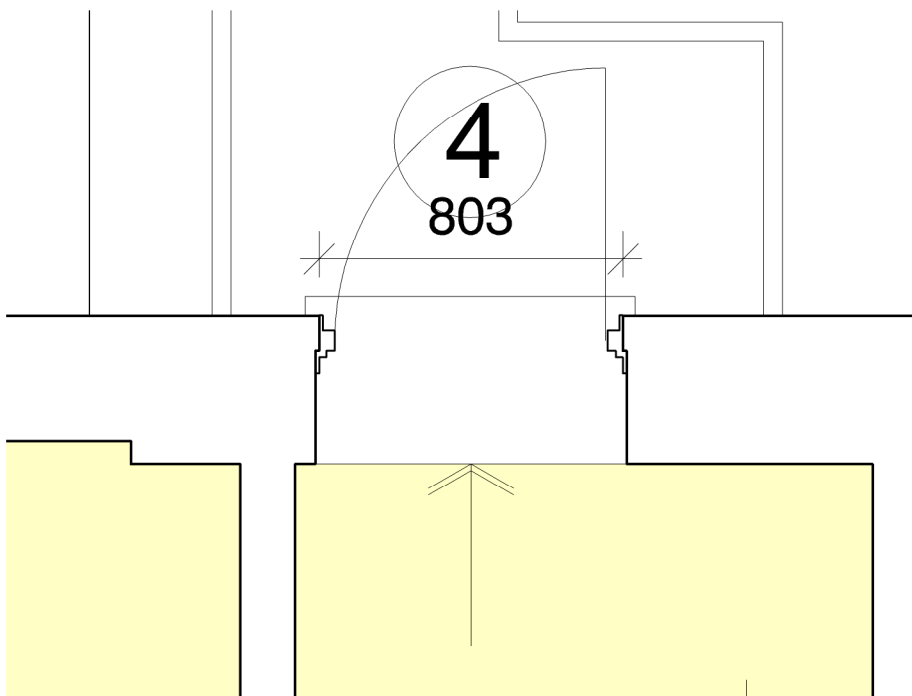

Existing Second Floor Plan Scale 1:20 @A3



Full planning & Listed building

10.09.26 A Drawing annotated as Existing

rev. date
These drawings should be approved by the Local Authority. No dimensions to be scaled from this drawing. All dimensions to be checked on site. Refer to Structural Engineer's drawings, details and calcs. This drawing is copyright & should not be reproduced without the permission of the MOONCIE STUDIO.

client **Mr & Mrs Hossack**

project **7A Bath Place Worthing**

drawing **Existing Details**

scale **1:50@A3** date **07.07.26**

MOONCIE STUDIO
Architectural design services

M 343 /30 rev. **A**

Existing Joinery Details - door no.4 Scale 1:20 @A3

