



6

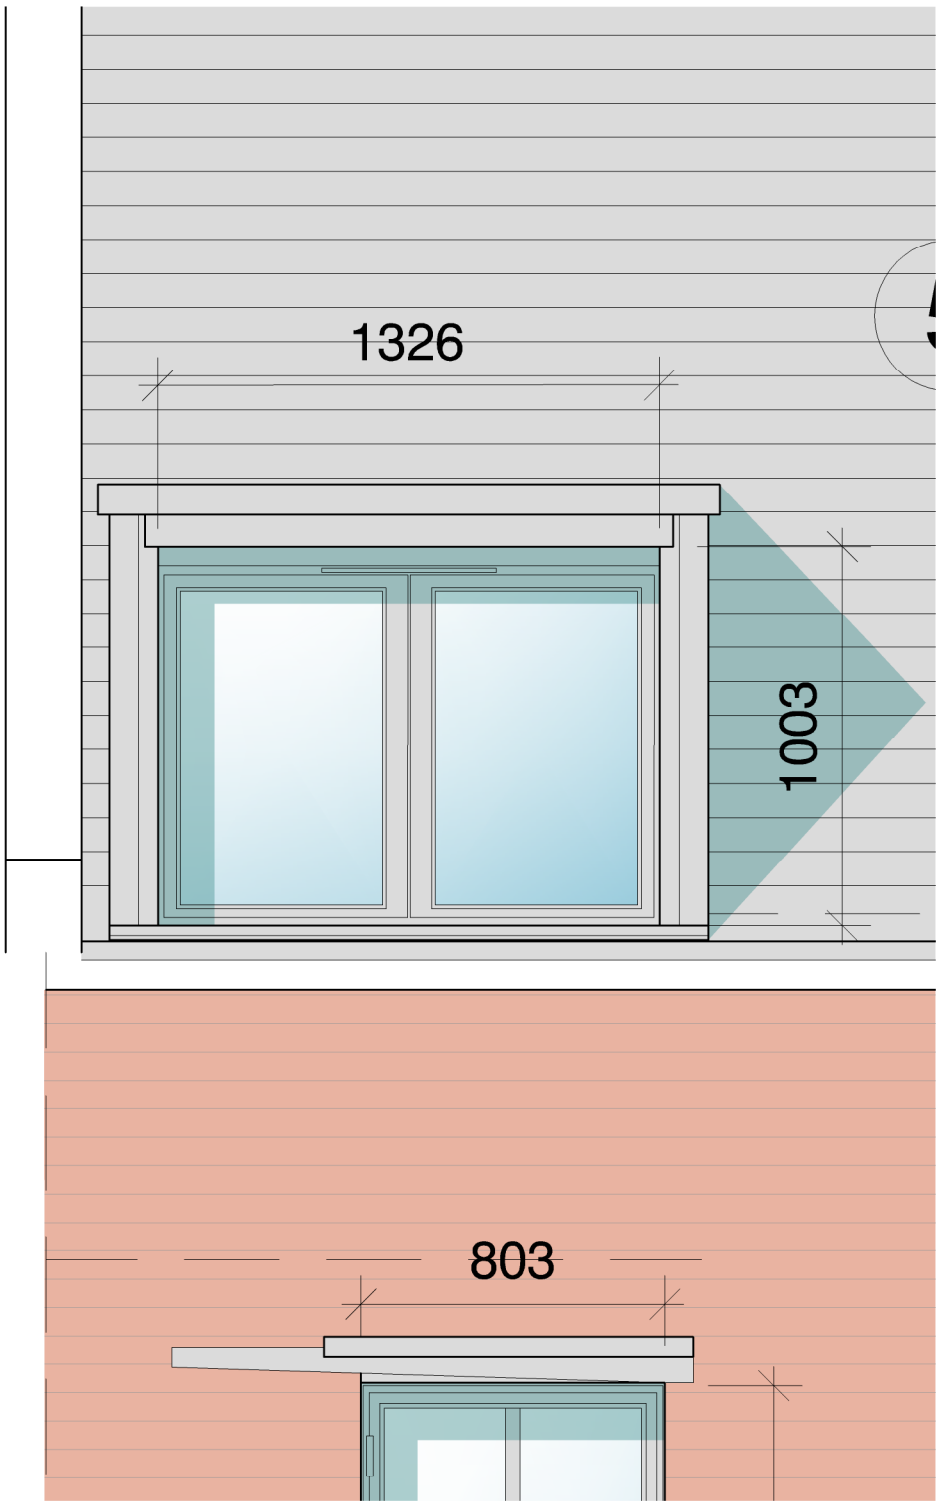


Existing East Elevation Scale 1:20 @A3

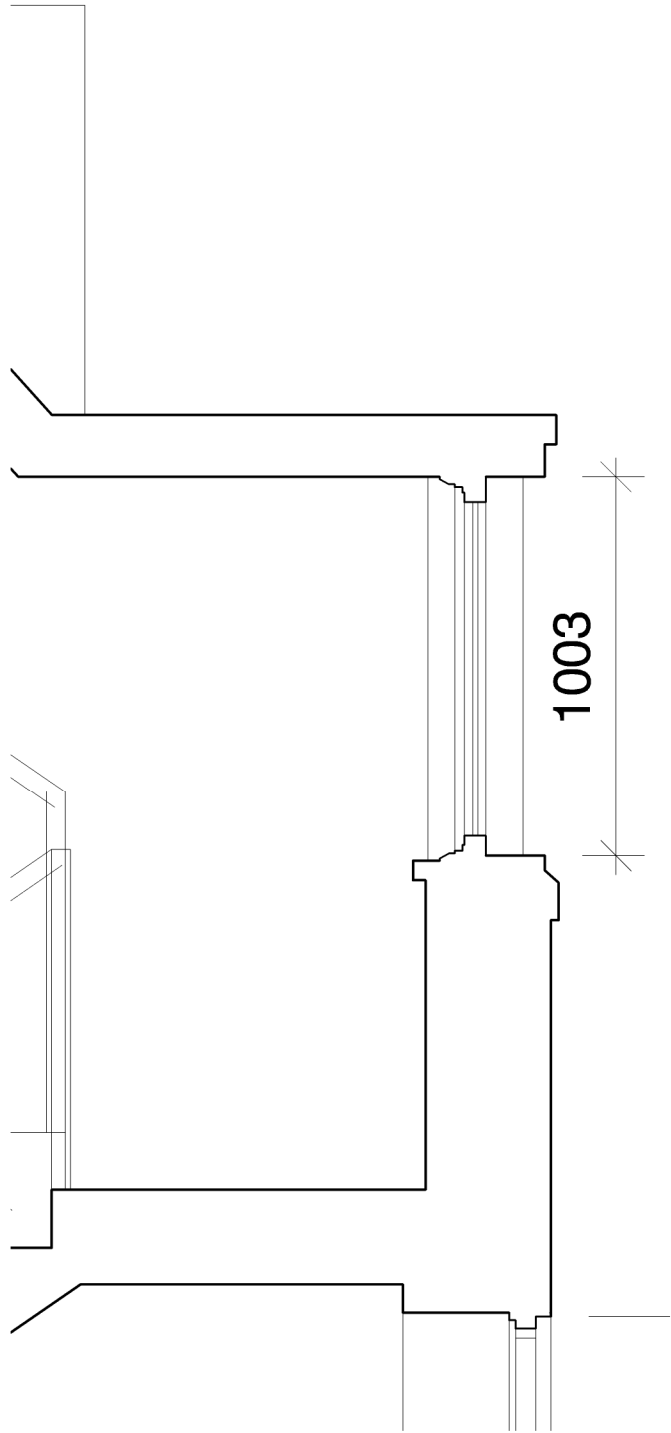

Existing Section Scale 1:20 @A3

6

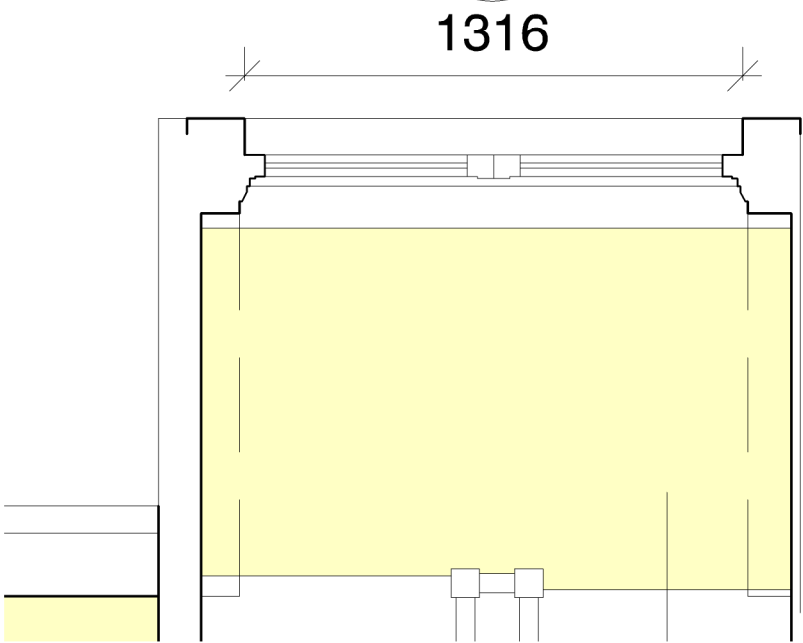

Existing Third Floor Plan Scale 1:20 @A3



Full planning & Listed building

10.09.26 A Drawing annotated as Existing

rev. date
These drawings should be approved by the Local Authority. No dimensions to be scaled from this drawing. All dimensions to be checked on site. Refer to Structural Engineer's drawings, details and calcs. This drawing is copyright & should not be reproduced without the permission of the MOONCIE STUDIO.

client
Mr & Mrs Hossack

project
**7A Bath Place
Worthing**

drawing
Proposed Details

scale **1:50@A3** date **07.07.26**

MOONCIE STUDIO
Architectural design services

M 343 /32 rev. **A**

Existing Joinery Details - window no.6 Scale 1:20 @A3

