




T 01225 667507
E hello@rtstudios.co.uk
W www.rttstudios.co.uk
A 11 Manvers Street, Bath, BA1 1JQ

This drawing has been produced for Andy Green for the proposed development at 11 Rugby Road, BN11 4PZ for the purposes of Planning and is not intended for use by any other person or for any other purpose.
Responsibility is not accepted for errors made by others scaling from this drawing. Dimensions are in millimetres unless otherwise stated. All construction information should be taken from figured dimensions only.

Copyright © 2008-2020 Rich Tyers Studios All rights reserved

002.1 Ground Floor Plan - Existing
Scale: 1:50

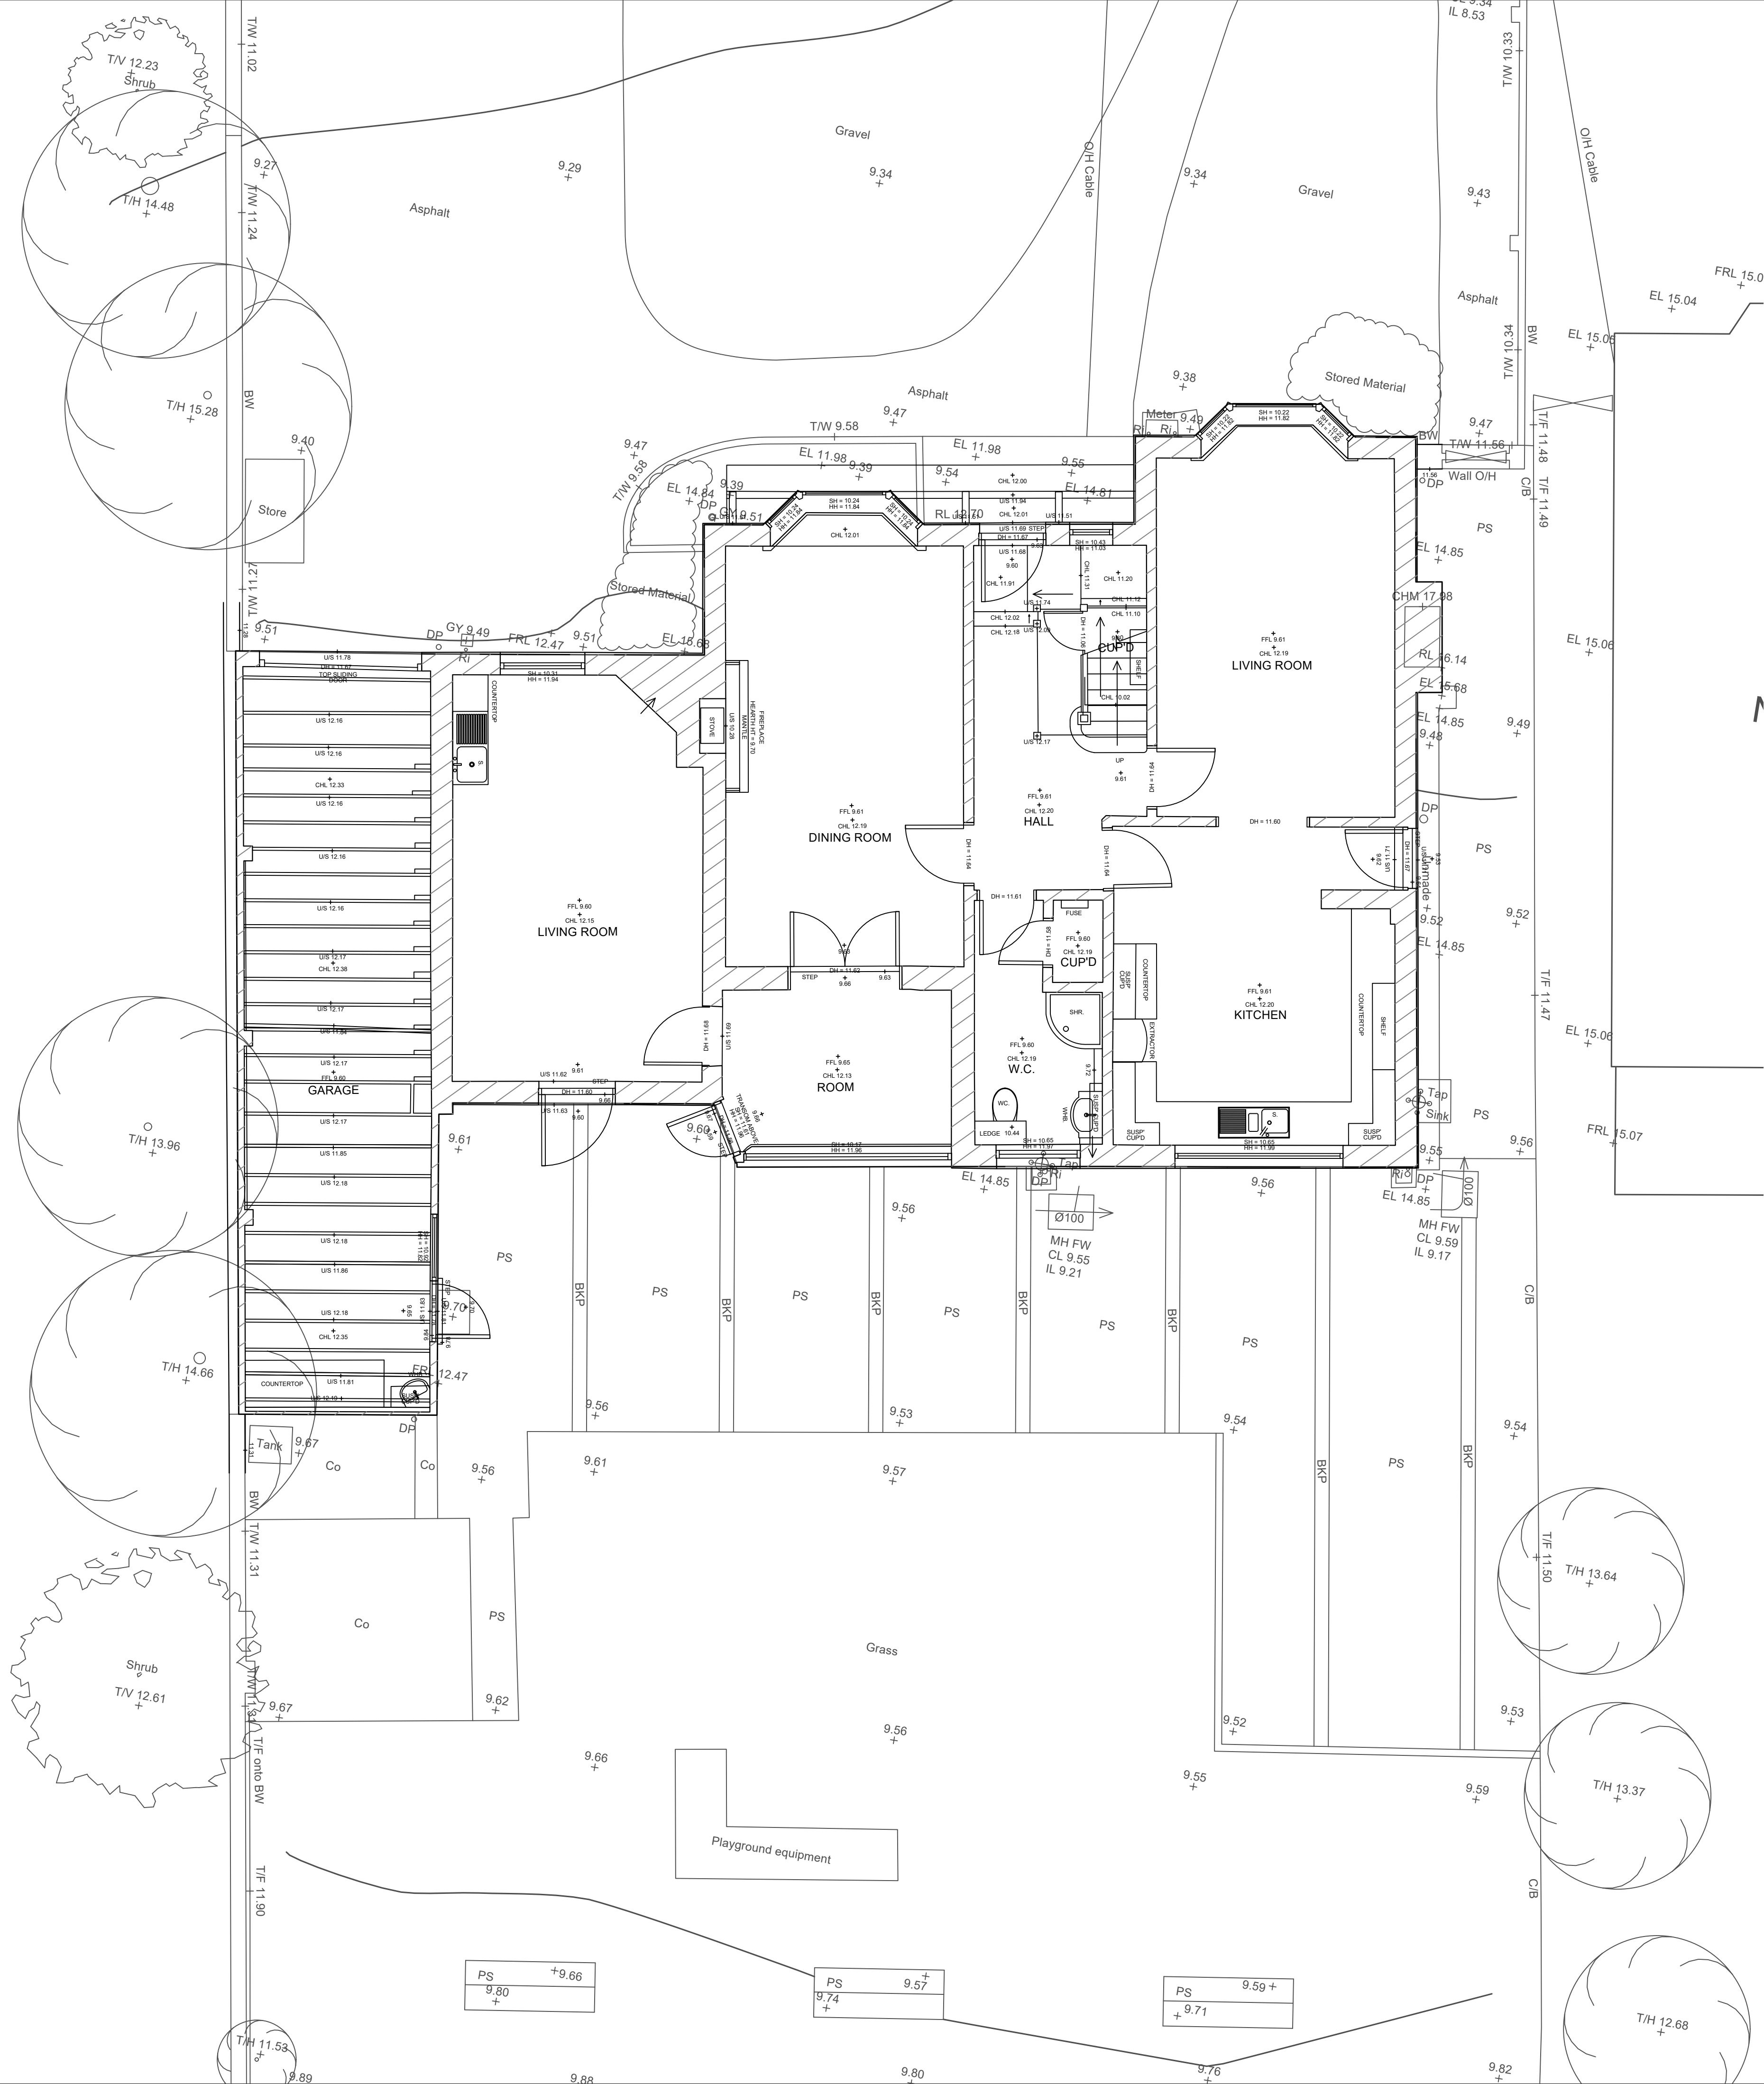

MK	Date	DR	CH	Revisions
-	22.05.26	RM	RT	FIRST ISSUE

Project Title
11 Rugby Road

Drawing Title
Plans - Ground Floor - Existing

Drawing Number
RT140_05-002

Revision
1:200 @ A3
1:100 @ A1

