




005.1 Existing North Elevation
Scale: 1:50



005.2 Existing East Elevation
Scale: 1:50



005.3 Existing South Elevation
Scale: 1:50

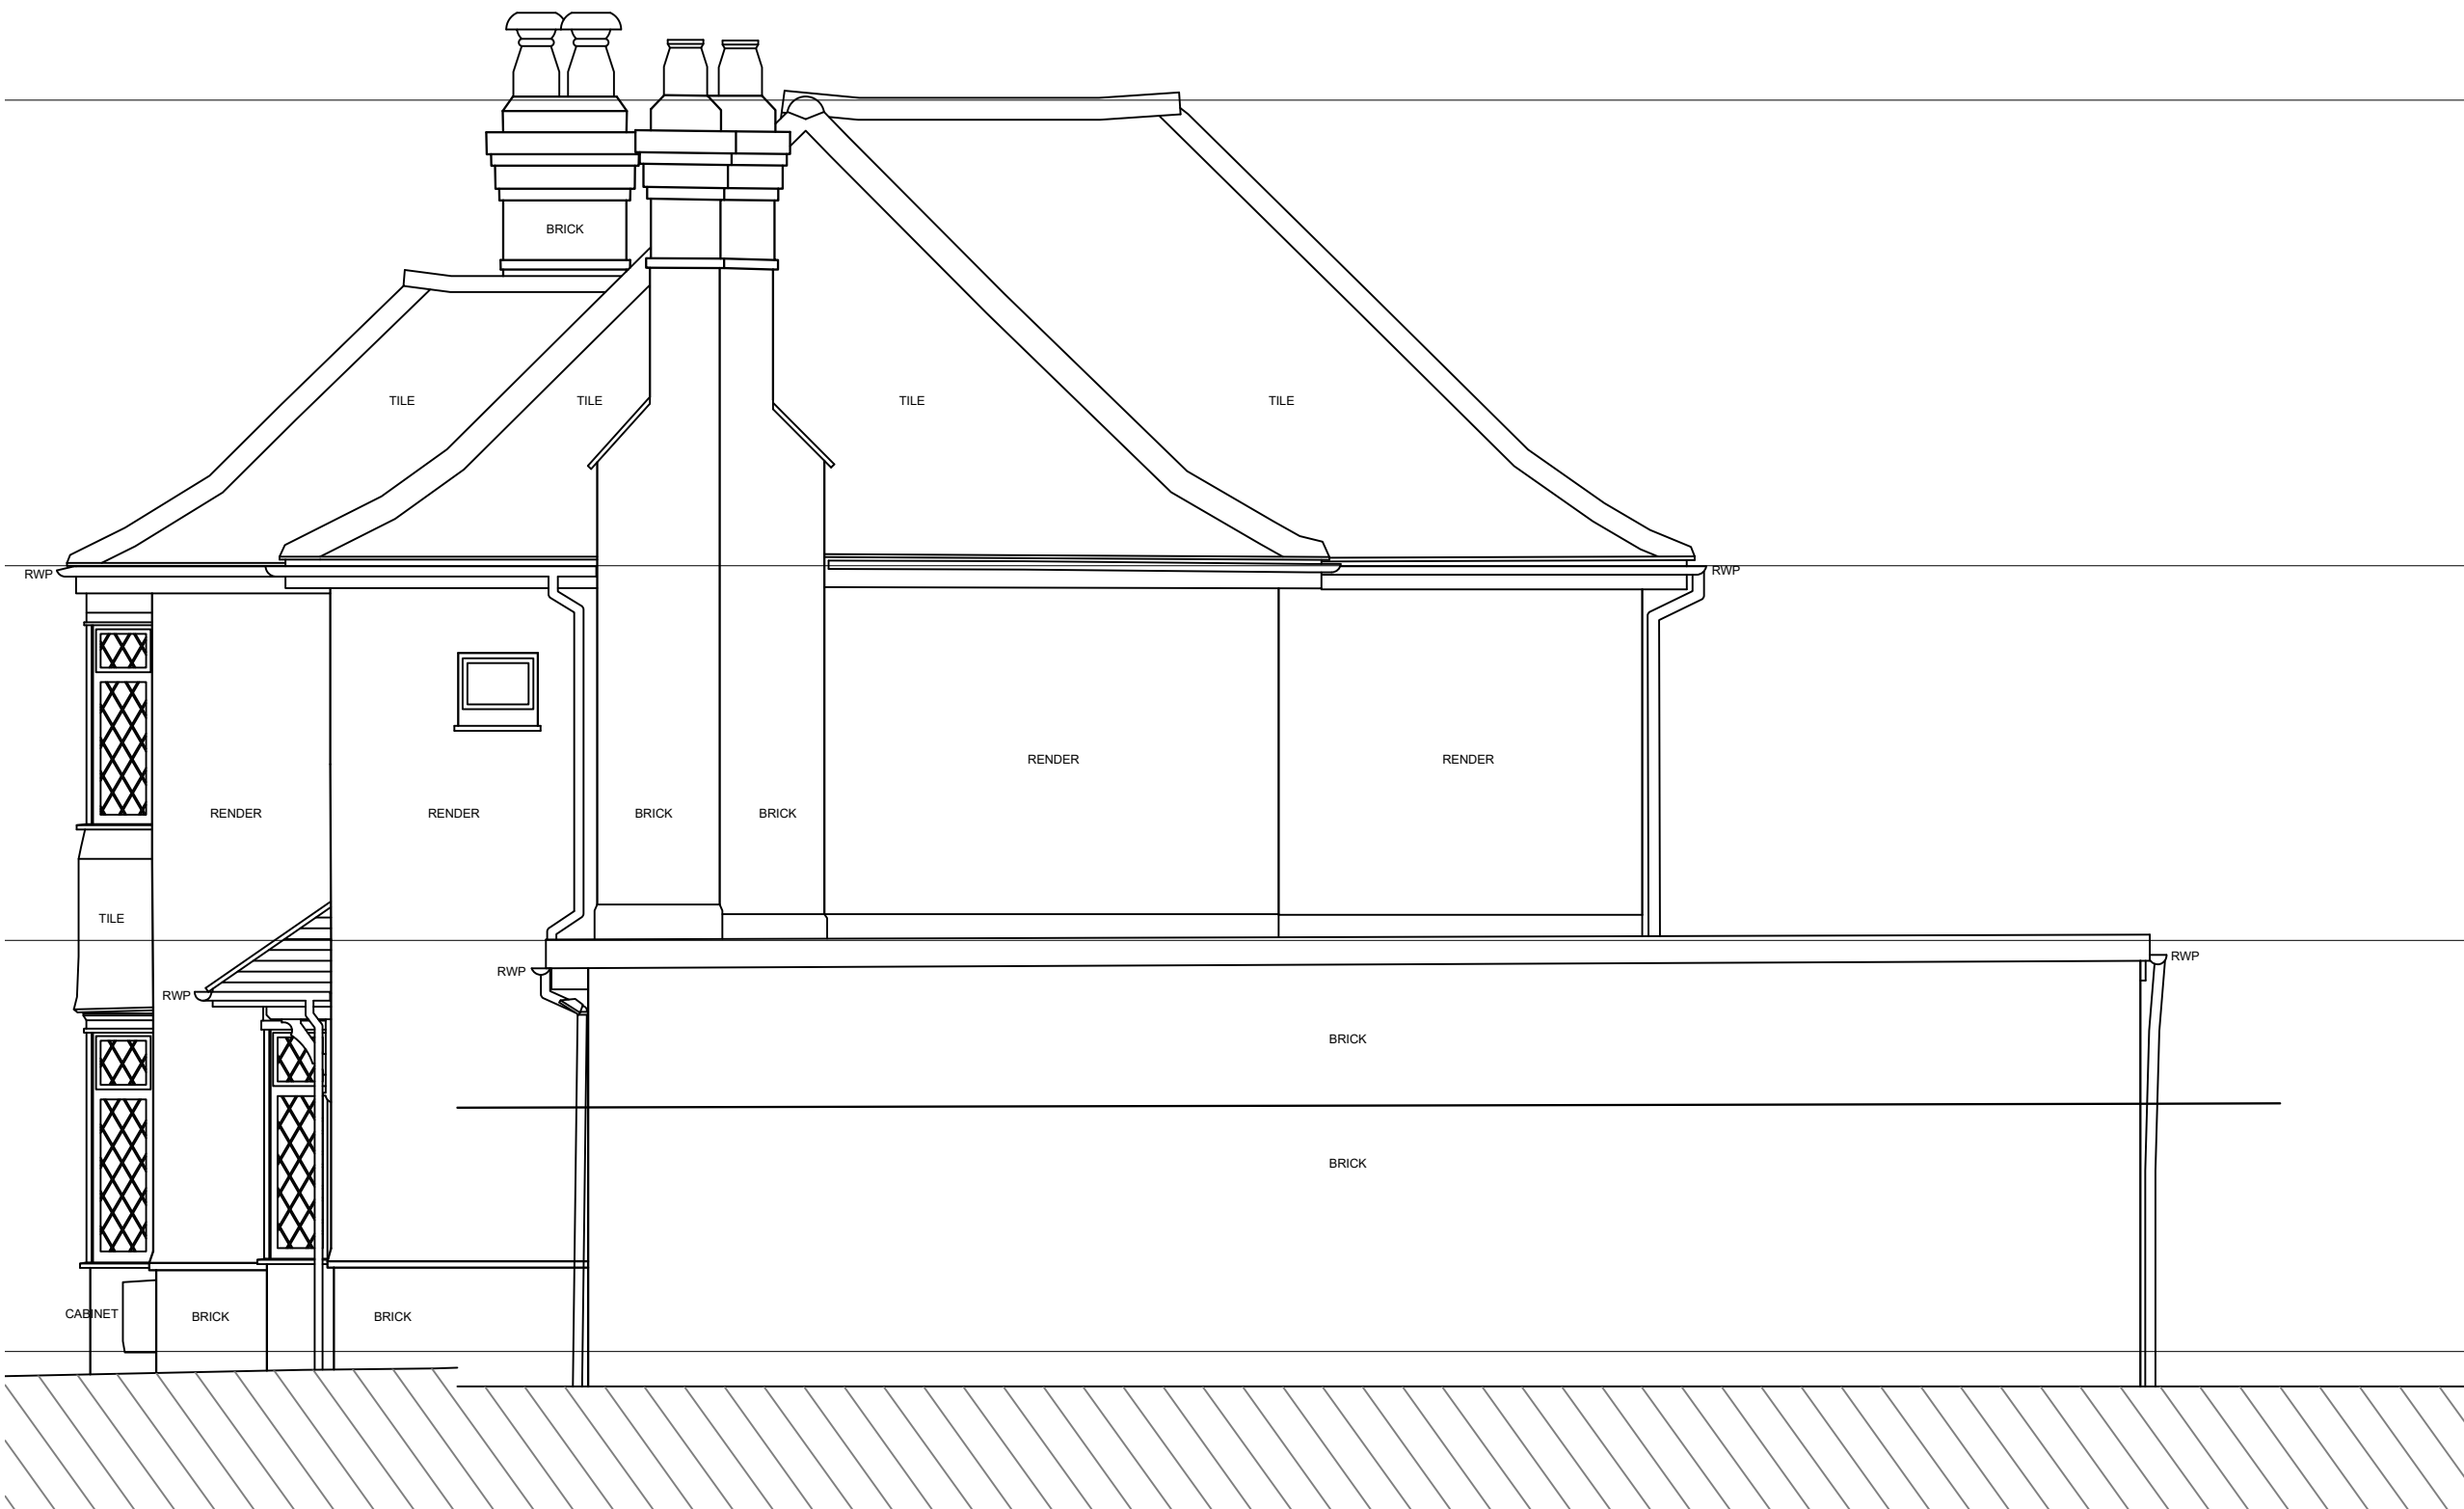

005.4 Existing West Elevation
Scale: 1:50