




T 01225 667507
E hello@rtstudios.co.uk
W www.rttstudios.co.uk
A 11 Manvers Street, Bath, BA1 1JQ


This drawing has been produced for Andy Green for the proposed development at 11 Rugby Road, BN11 4PZ for the purposes of Planning and is not intended for use by any other person or for any other purpose.

Responsibility is not accepted for errors made by others in scaling from this drawing. Dimensions are in millimetres unless otherwise stated. All construction information should be taken from figured dimensions only.


Copyright © 2008-2020 Rich Tyers Studios All rights reserved

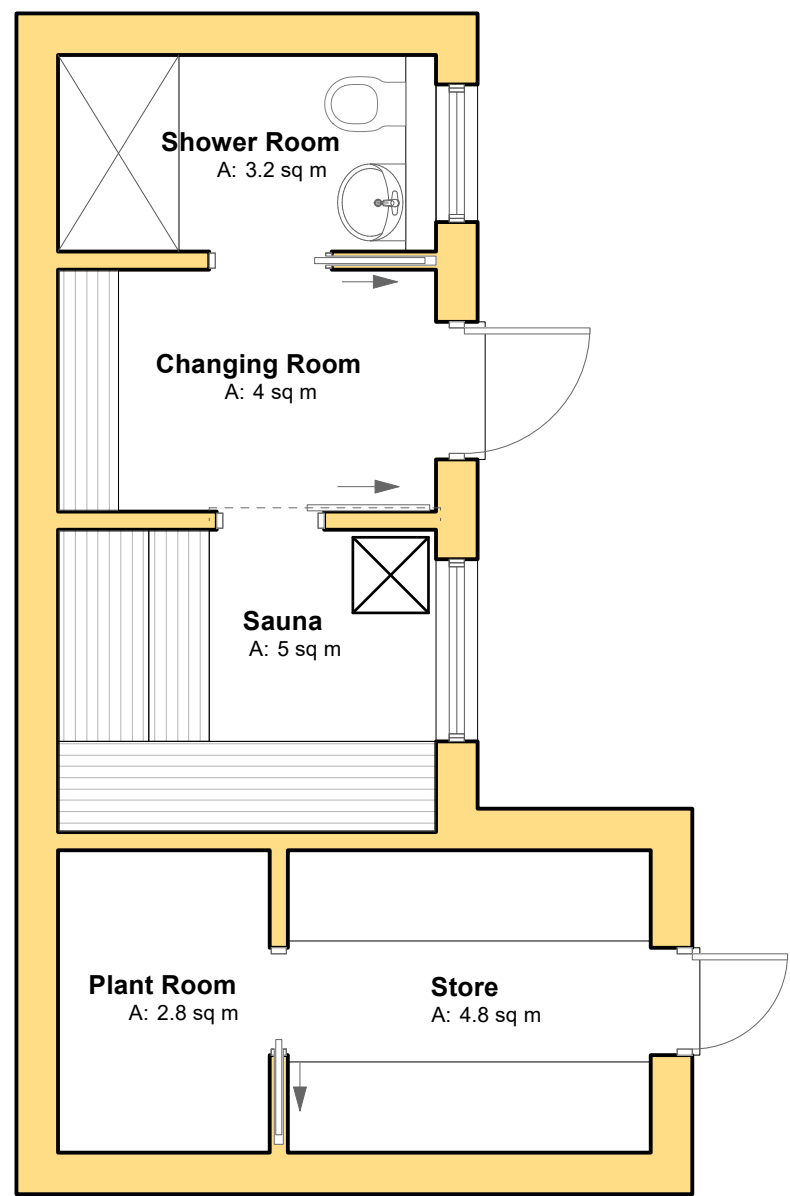


018.1 Proposed Plan
Scale: 1:50

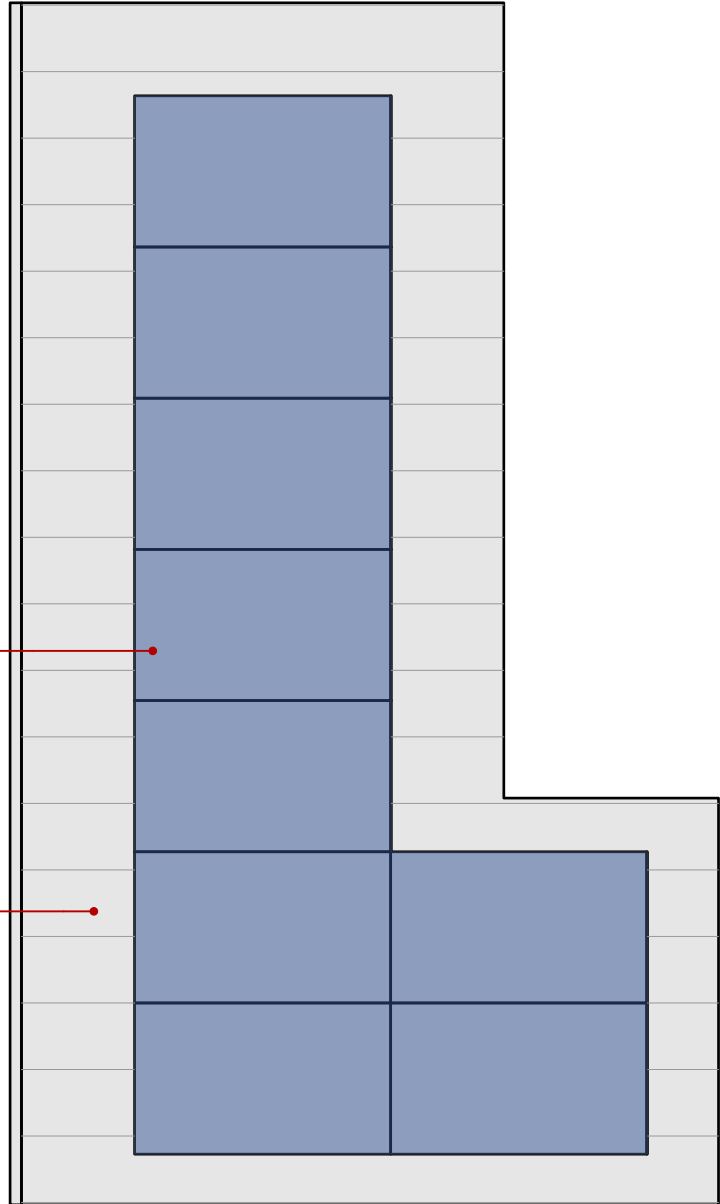


018.2 Proposed Roof Plan
Scale: 1:50

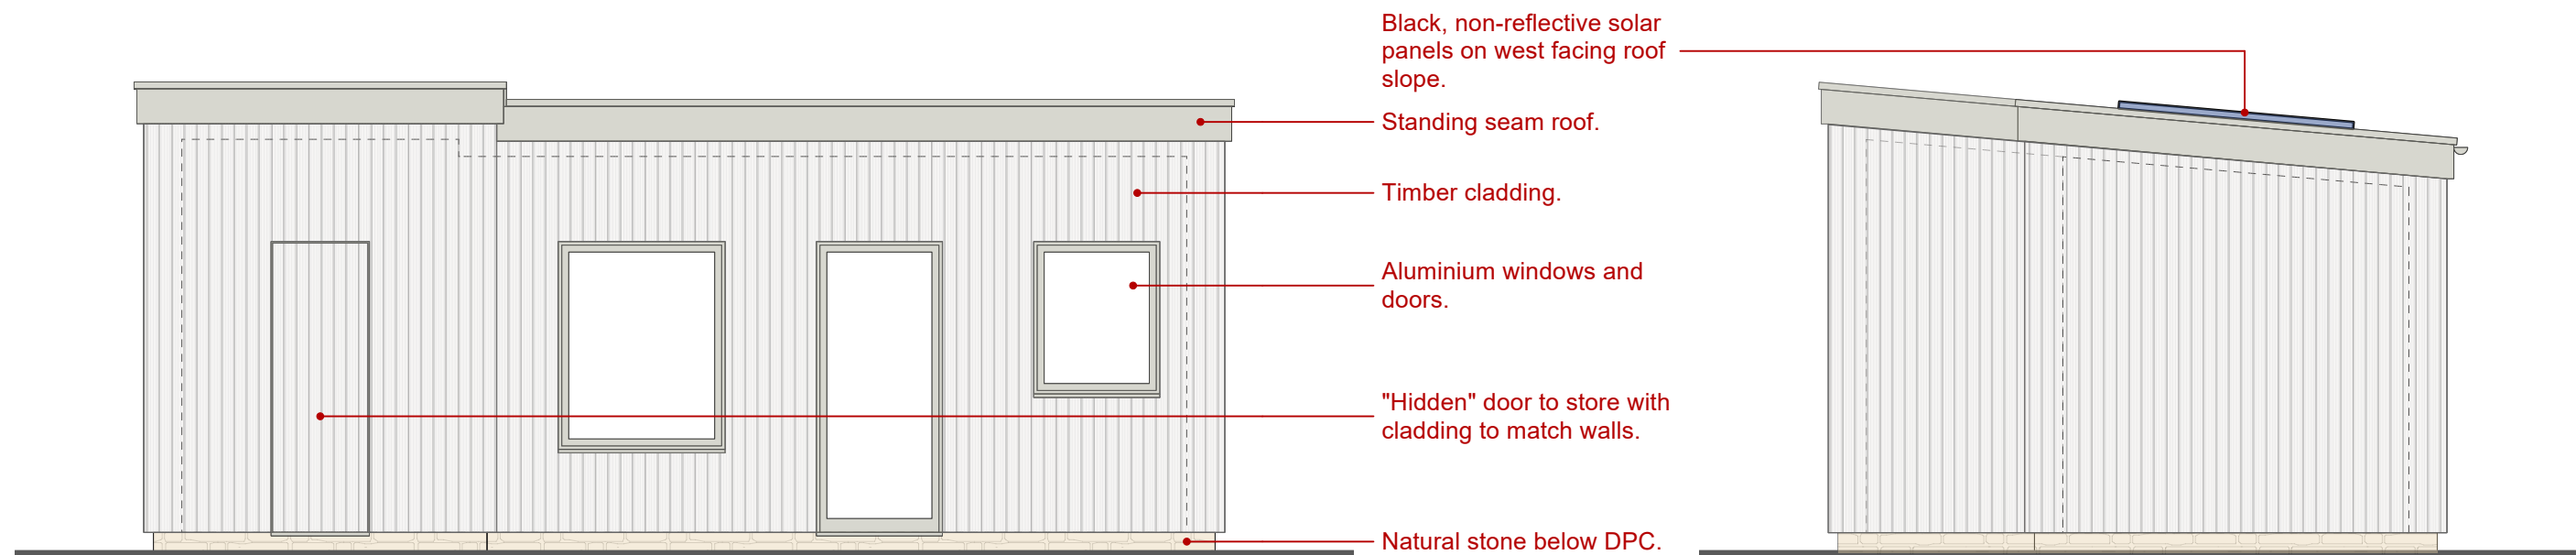


018.3 Proposed East Elevation
Scale: 1:50

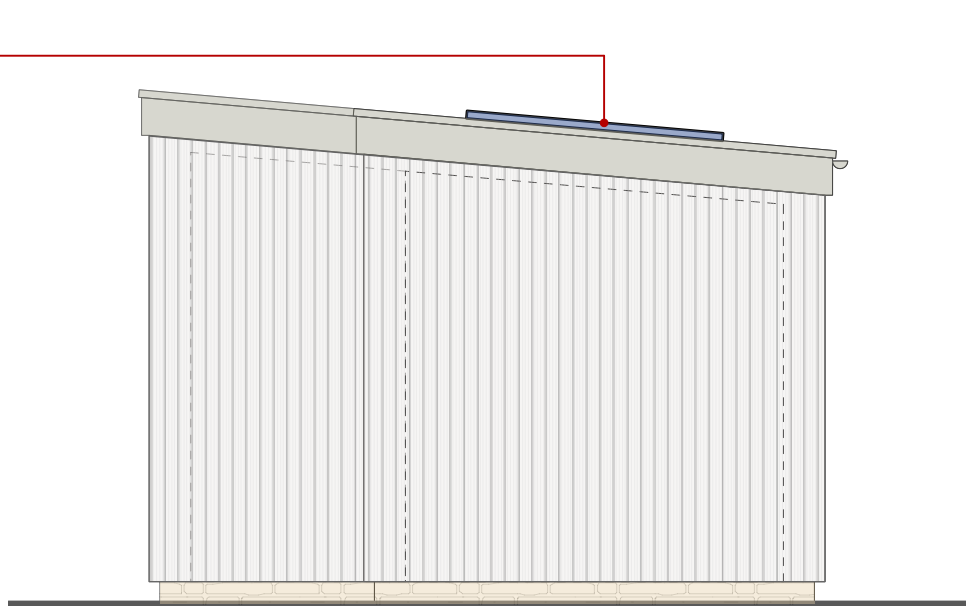

018.4 Proposed North Elevation
Scale: 1:50

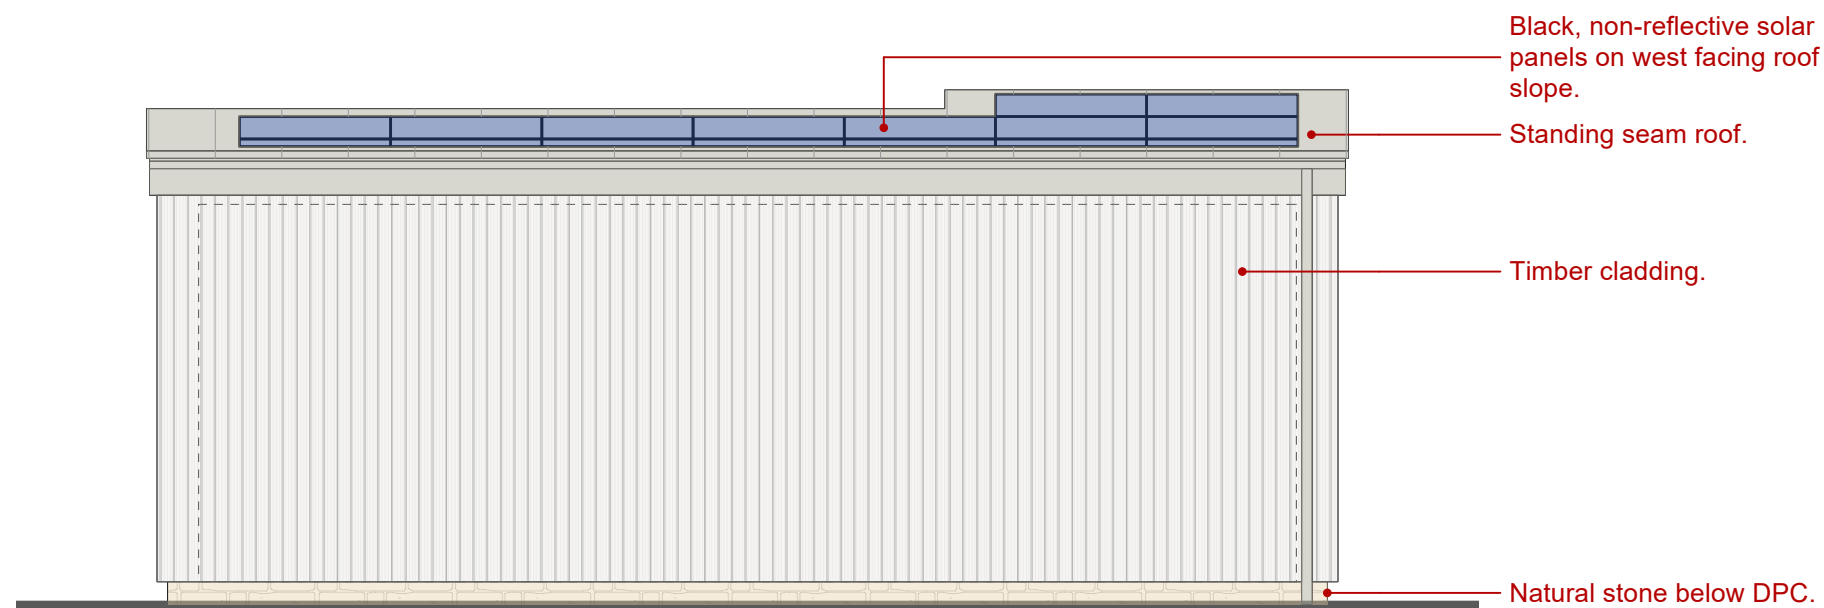

018.5 Proposed West Elevation
Scale: 1:50

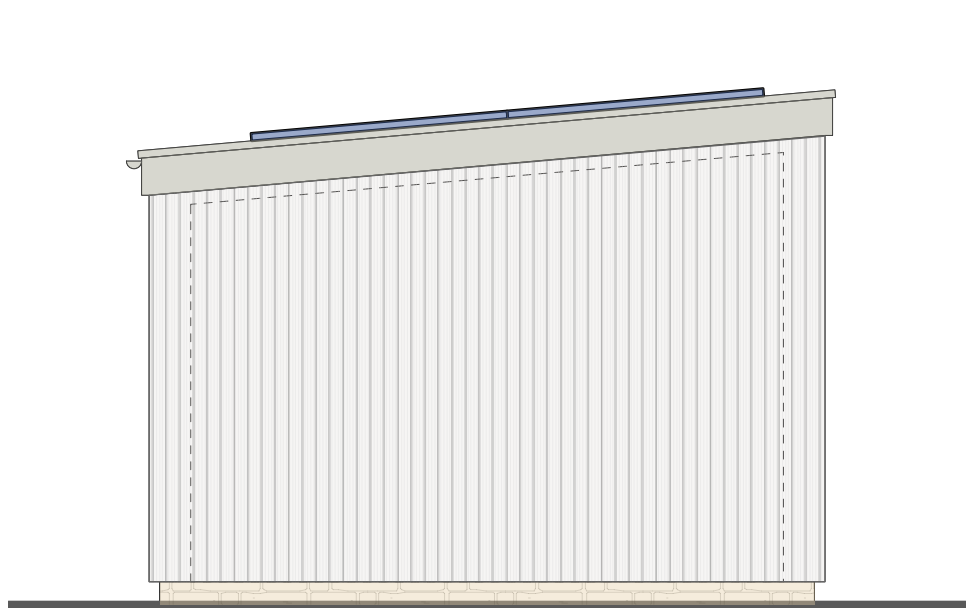

018.6 Proposed South Elevation
Scale: 1:50

Rev	Date	By	Rev	Rev
-	01.06.26	RM	RT	FIRST ISSUE
A	05.06.26	RM	RT	MINOR AMENDMENTS

Project Title
11 Rugby Road

Drawing Title
Garden Room- Proposed

Drawing Number
RT140_05-018

Revision
A

Scale
1:100 @ A3
1:50 @ A1

