


This drawing has been produced for **Andy Green**  
for the proposed development at **11 Rugby Road, BN11 4PZ**  
for the purposes of **Planning**  
and is not intended for use by any other person or for any  
other purpose.

Responsibility is not accepted for errors made by others in scaling from this drawing. Dimensions are in millimetres unless otherwise stated. All construction information should be taken from figured dimensions only.

Copyright © 2008-2026 Rich Tyers Studios All rights reserved

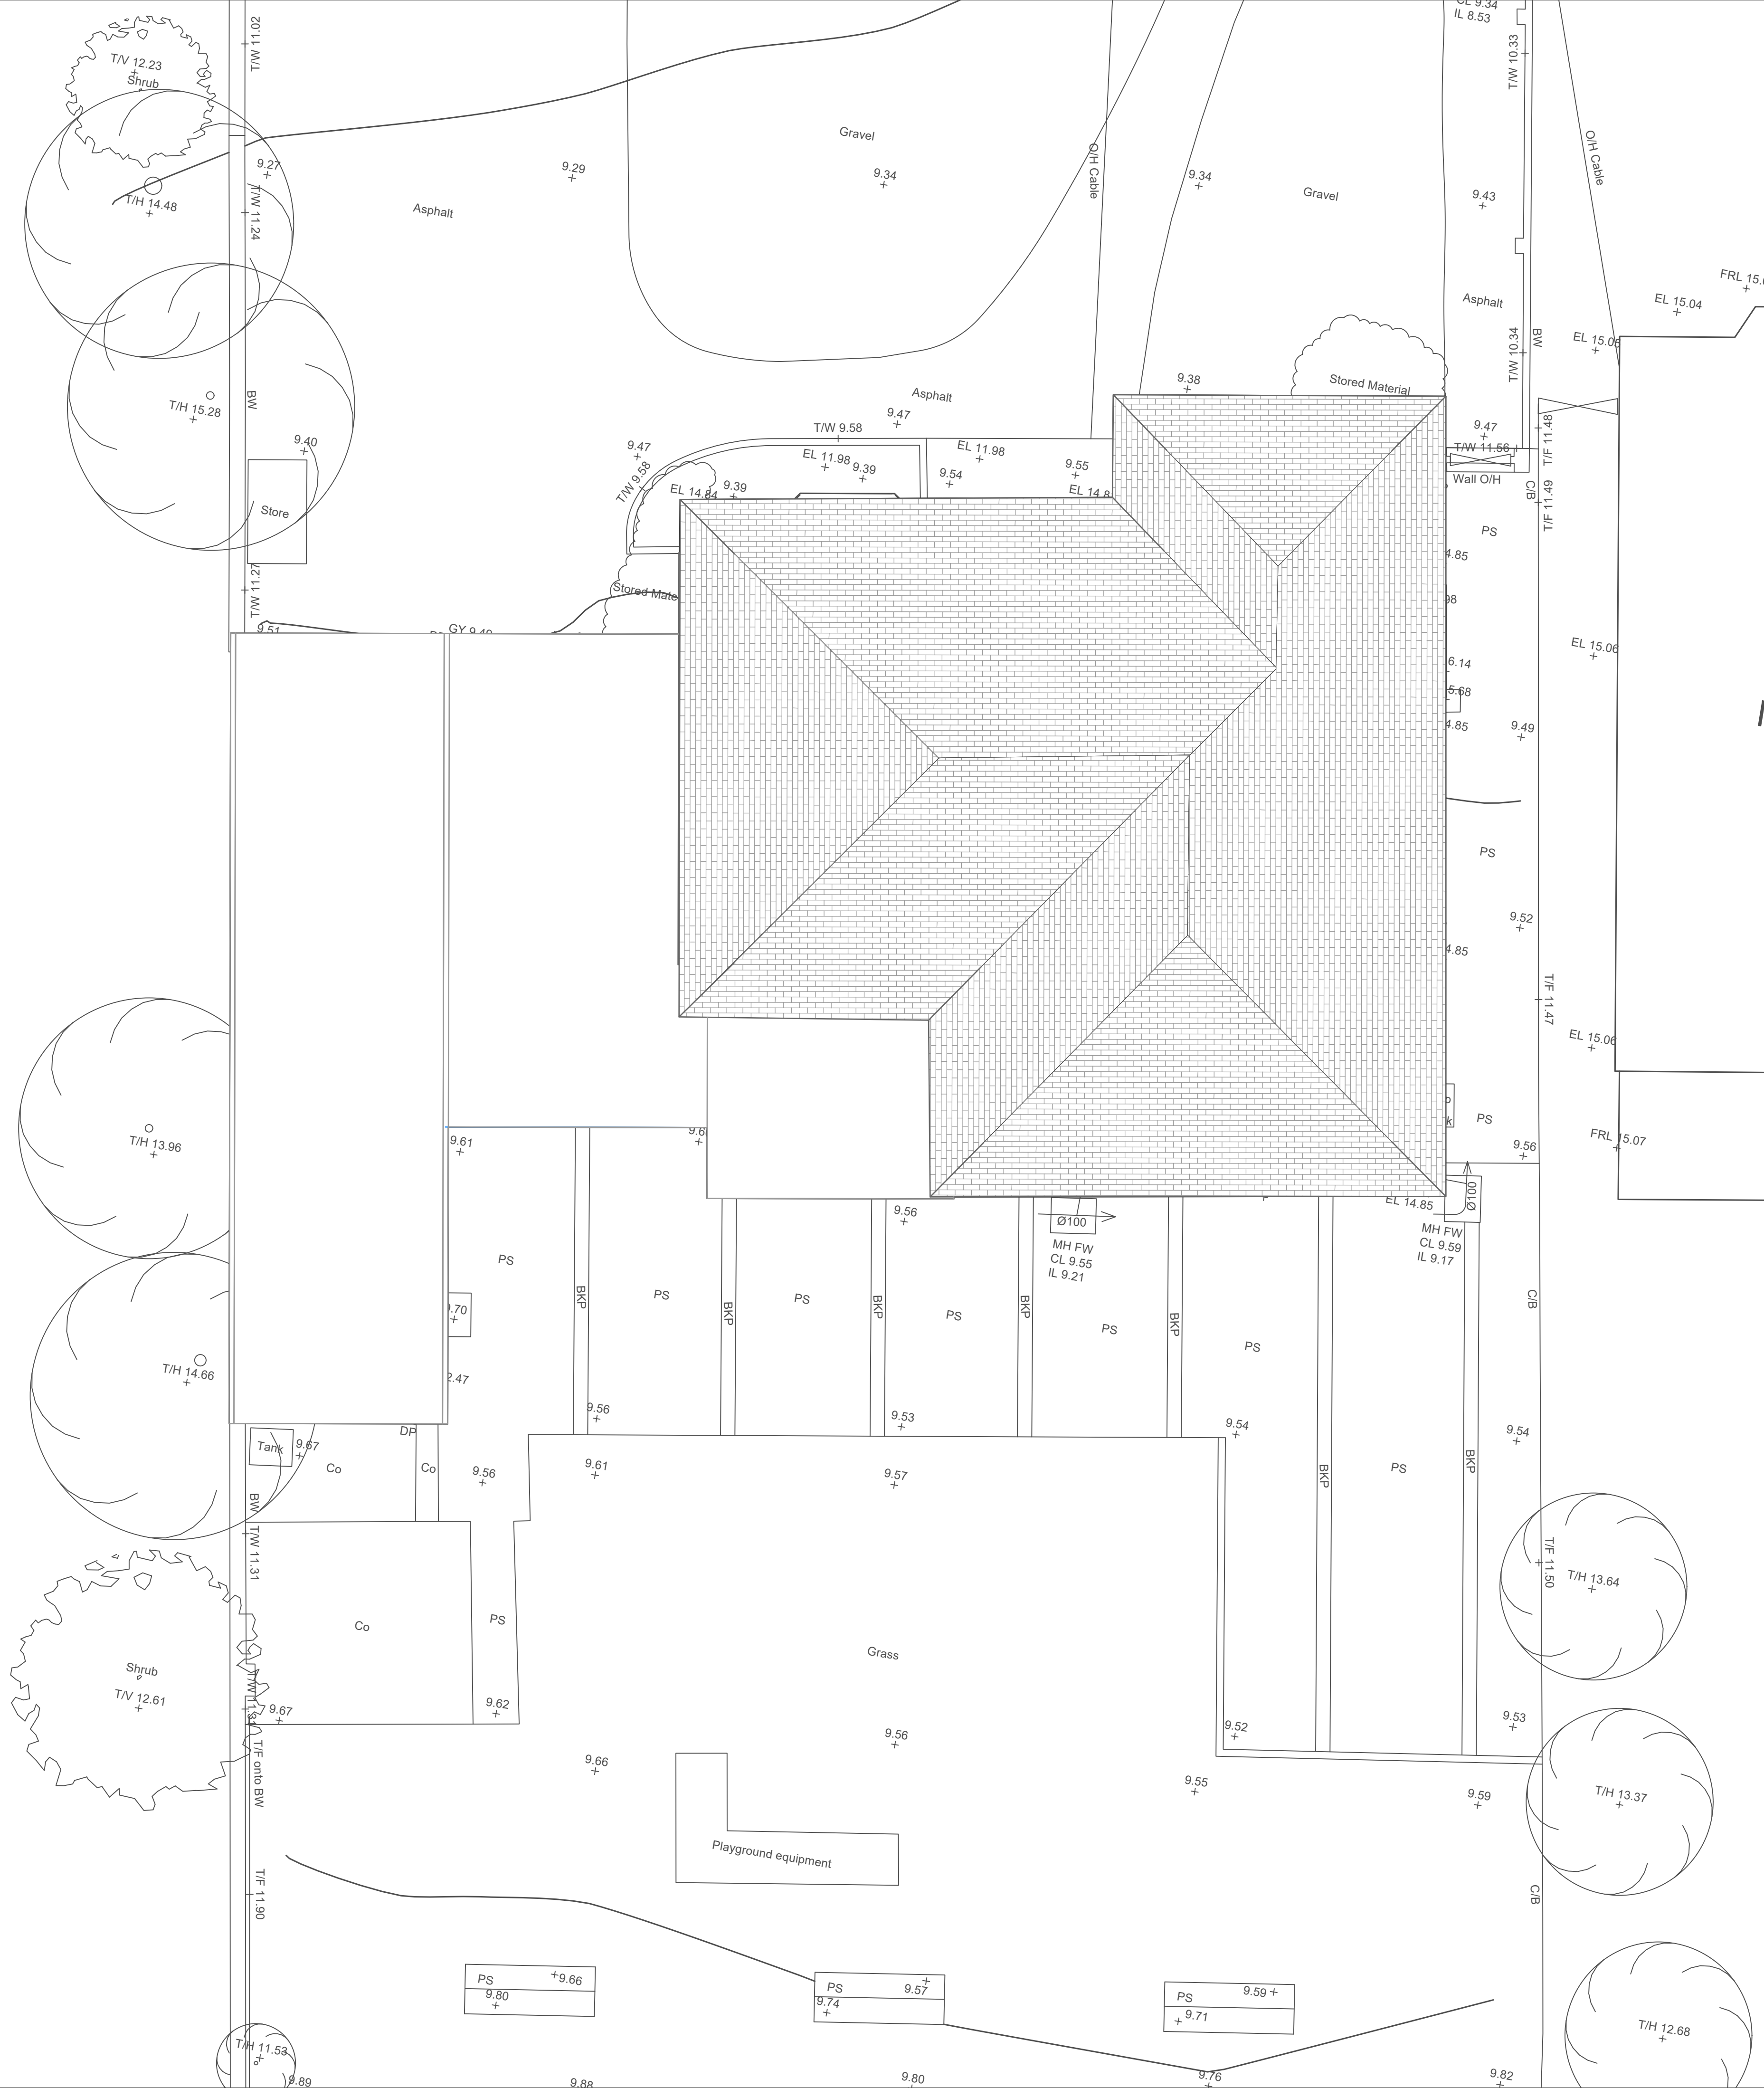

**006.1** Roof Plan - Existing  
Scale: 1:50

|    |          |       |             |
|----|----------|-------|-------------|
| MK | Date     | DR CH | Revisions   |
| -  | 22.05.26 | RM RT | FIRST ISSUE |

Project Title  
11 Rugby Road

Drawing Title  
Plans - Roof - Existing

Drawing Number  
**RT140\_05-006**

Revision                      Scale  
-                      1:100 @ A3  
                         1:50 @ A1

