




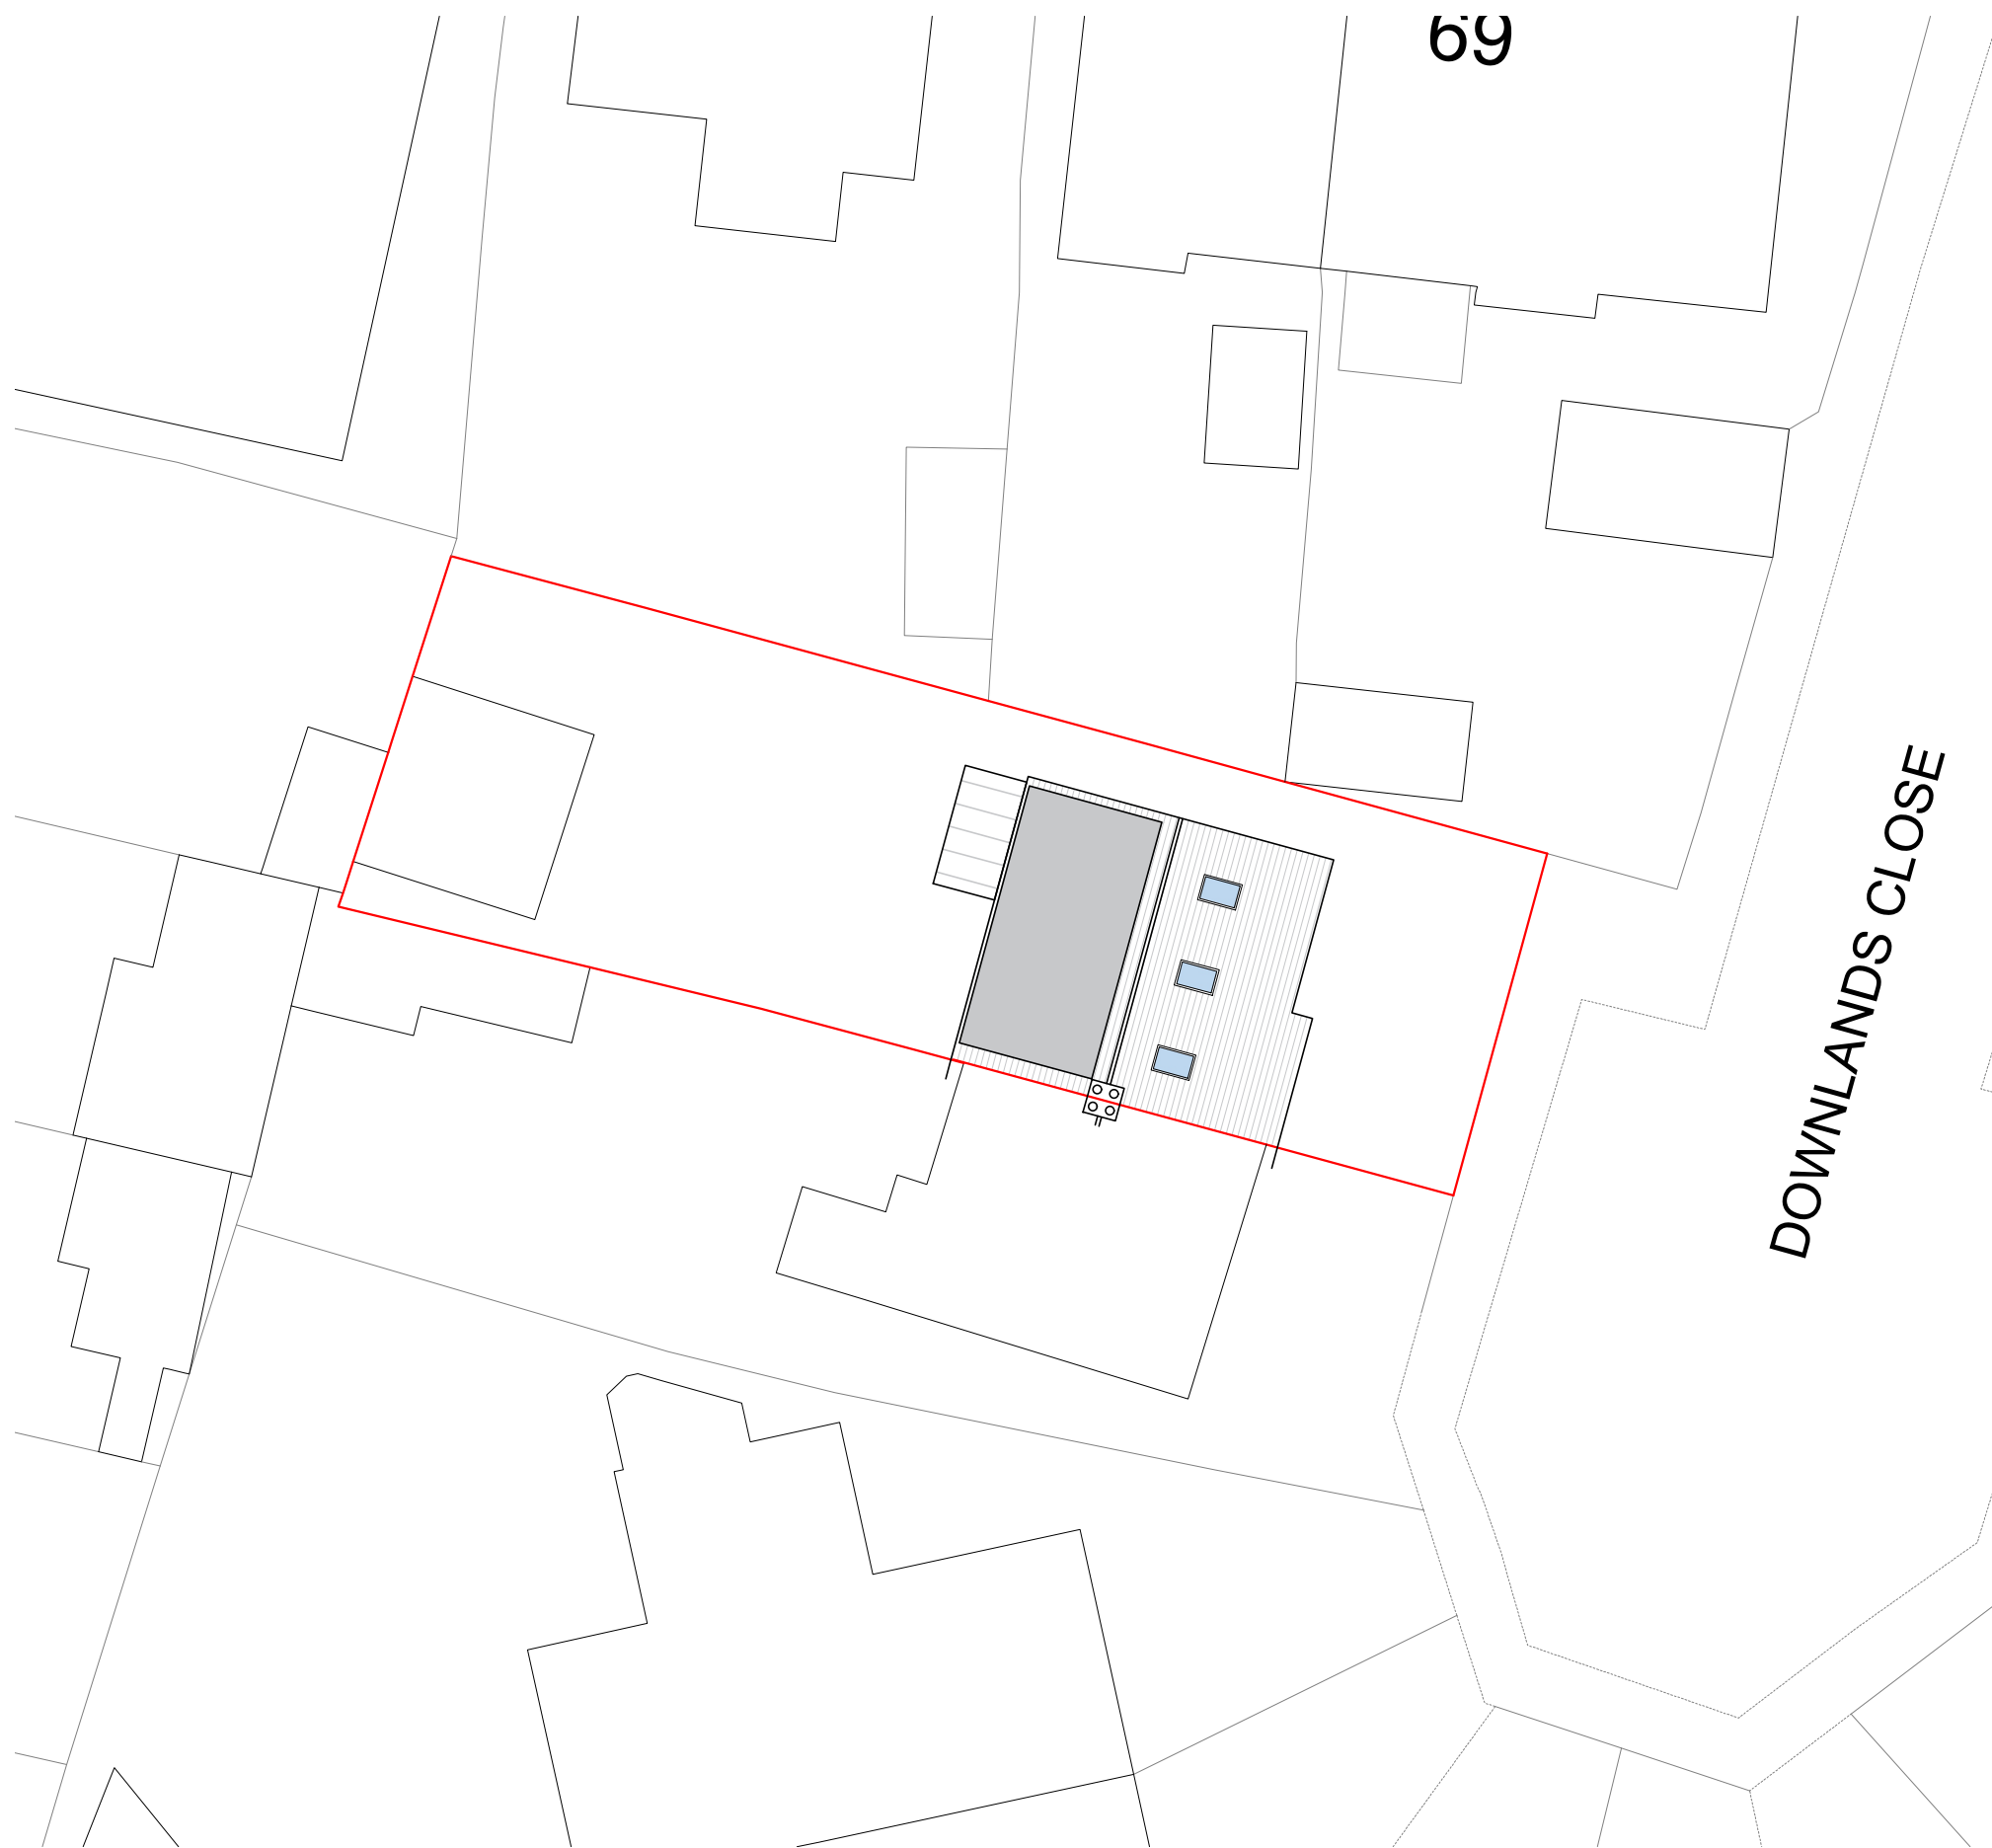


EXISTING SITE PLAN 1:200

 



Scale Bar 1:200

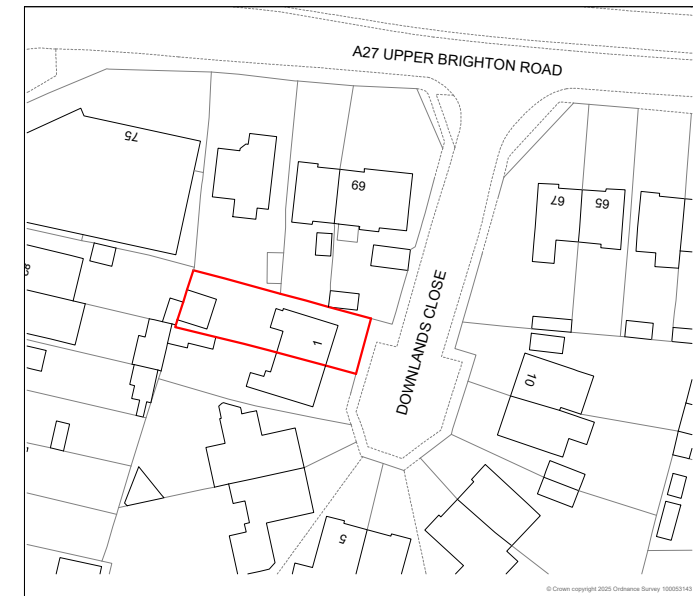

LOCATION PLAN 1:1250

 

Scale Bar 1:1250

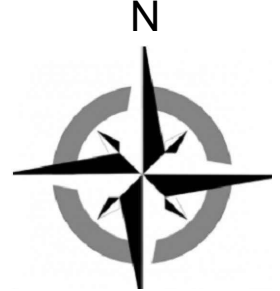 

4 Tollgate
Peacehaven
East Sussex, BN10 8ED
07568321300
info@lightdesignservices.co.uk

Project 1 Downlands Close Lancing BN15 0JL		
Drawing Title: Existing Site and Location		
Scale: (A3) Varies	Date: Mar '25	Revision: -
Drawn By: ML	Drawing No: LDS25-DW-001	

Drawing Issued for:
Planning - Concept