






FRONT
EXISTING NORTH ELEVATION
Scale 1:100

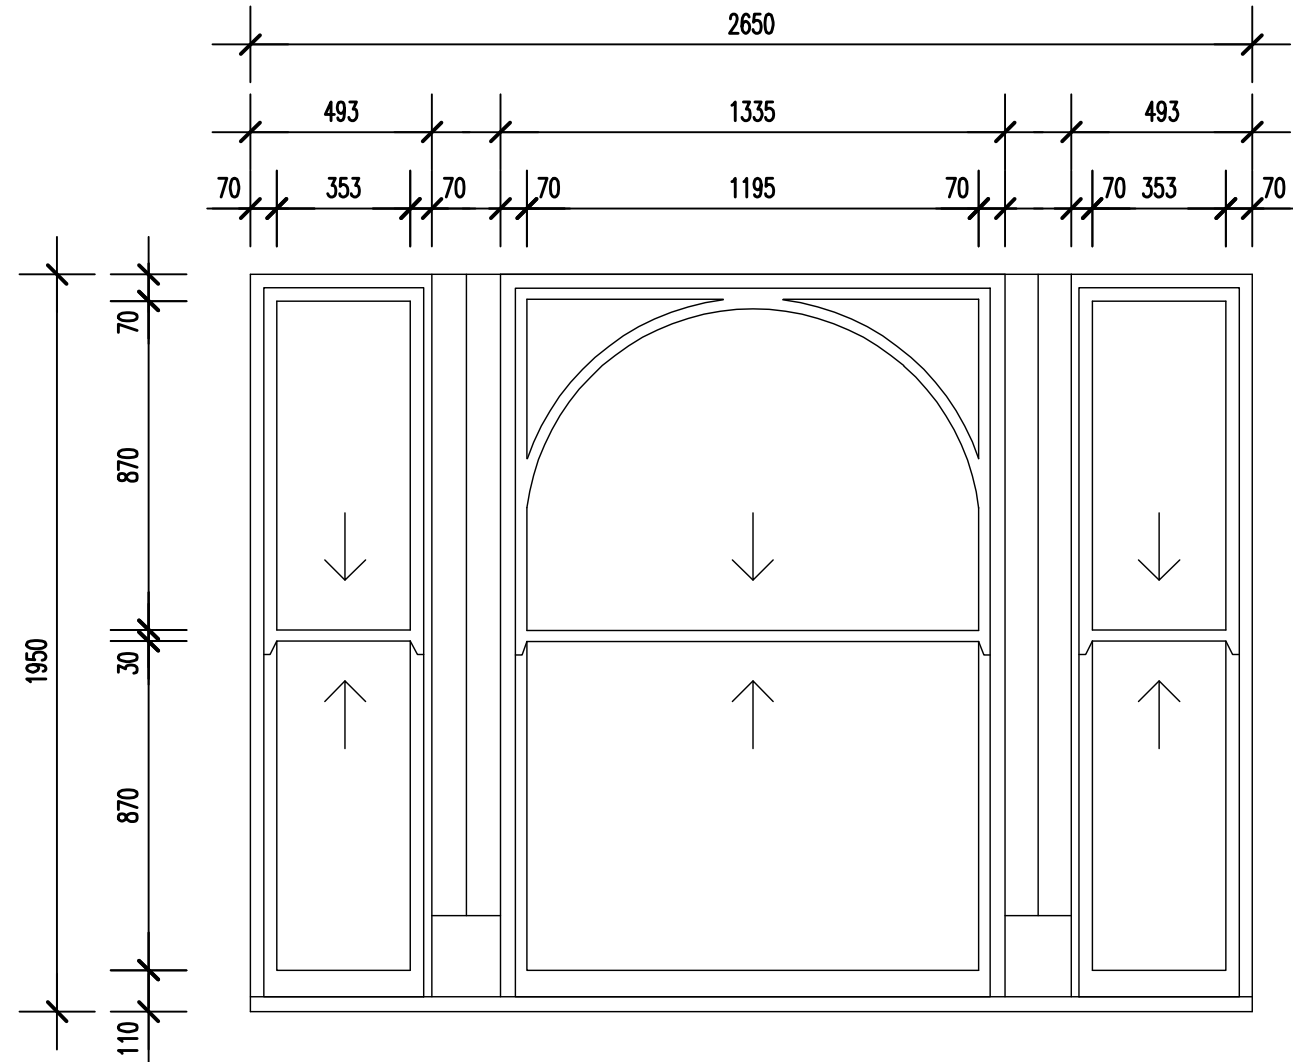


WINDOW A

EXISTING WINDOWS
Scale 1:20

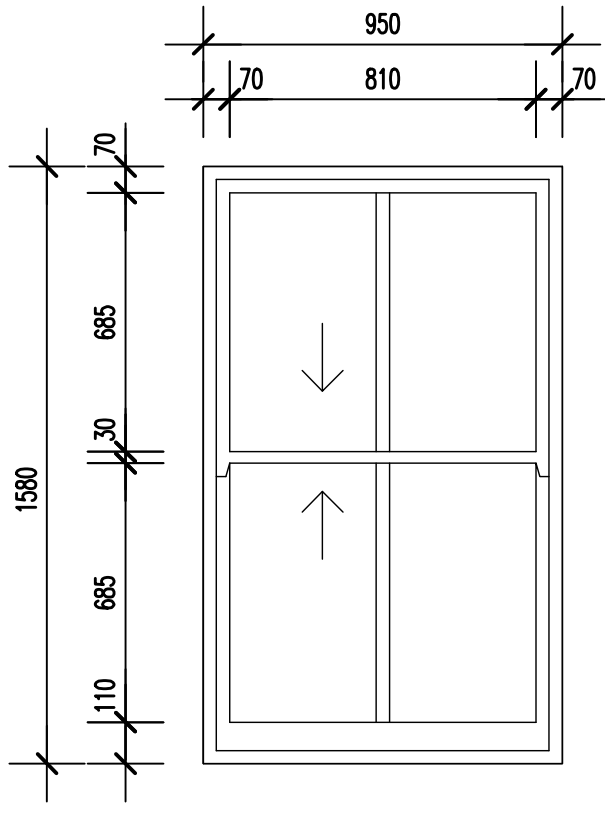 

WINDOWS B & C


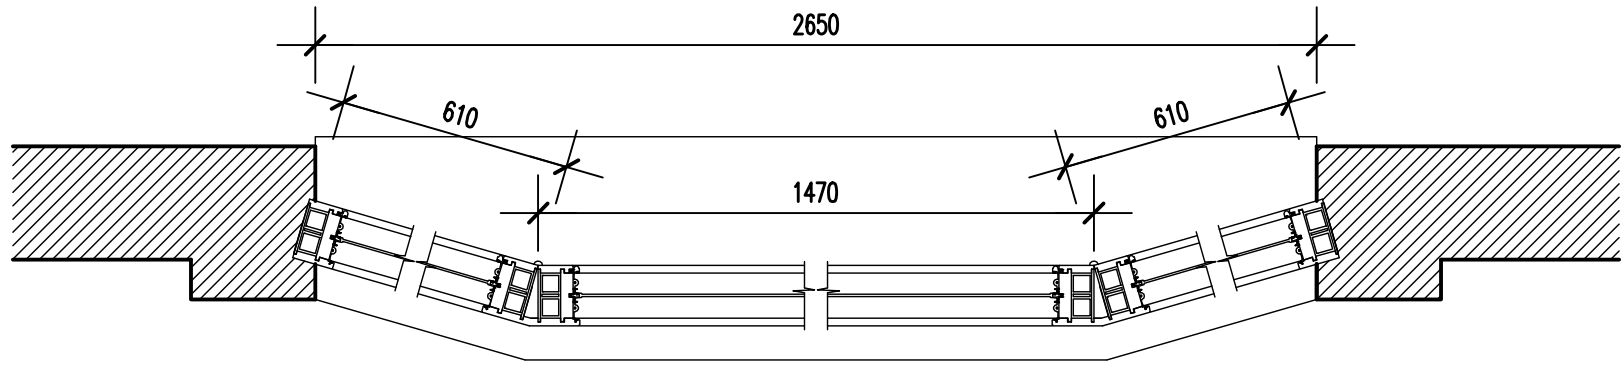


EXISTING PLAN OF SPLAY BAY WINDOW A
Scale 1:20




FRONT
PROPOSED NORTH ELEVATION
Scale 1:100

SCHEDULE OF MATERIALS
WINDOWS - FRONT ELEVATION - NEW PVCu SLIDING SASH
WINDOWS COLOUR WHITE

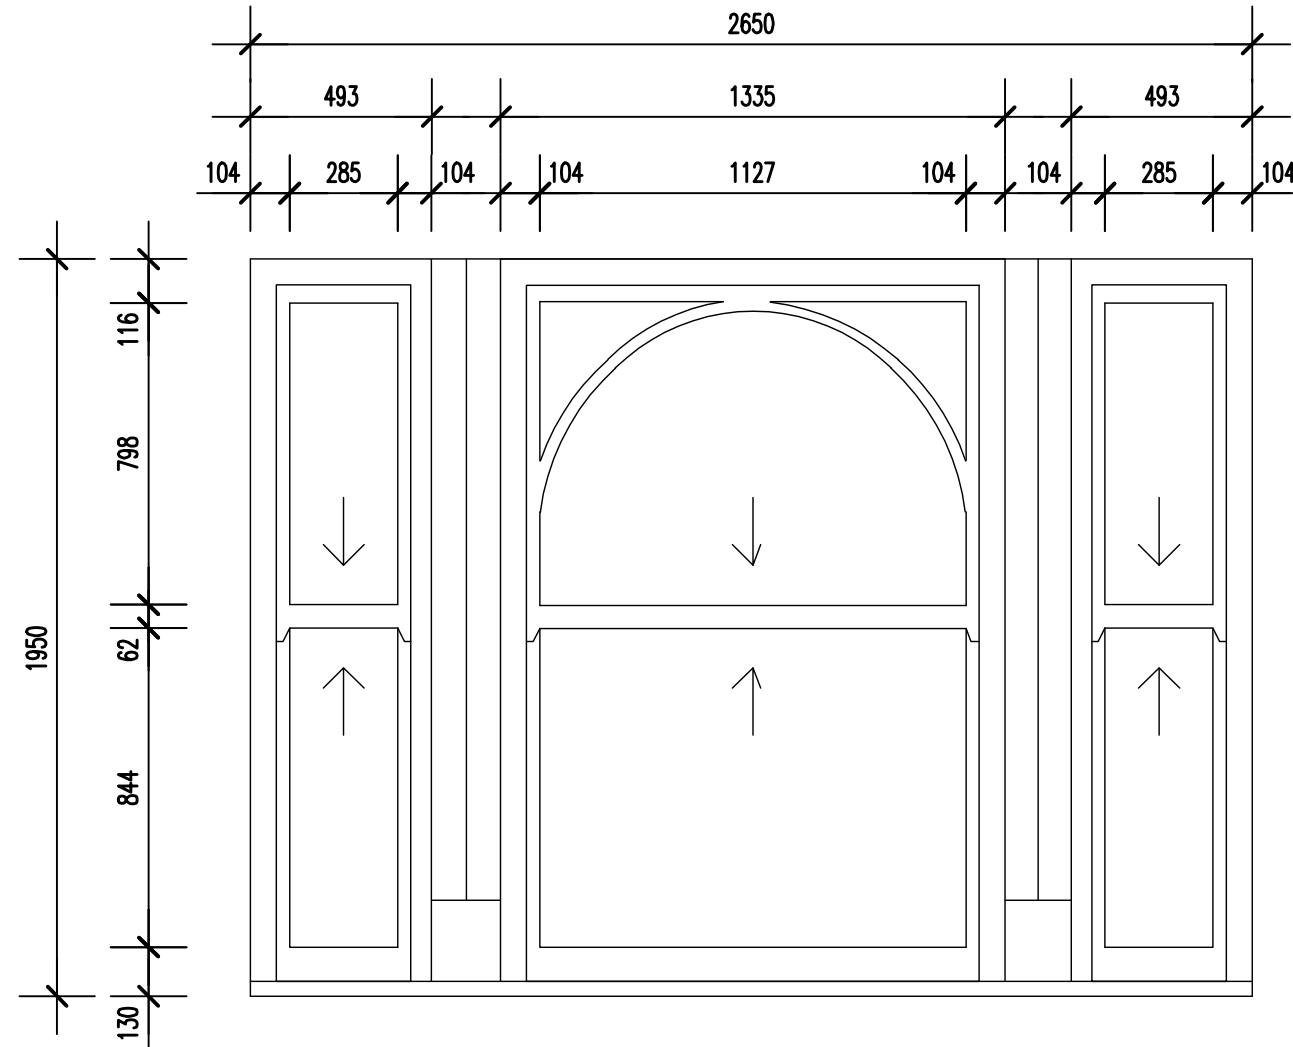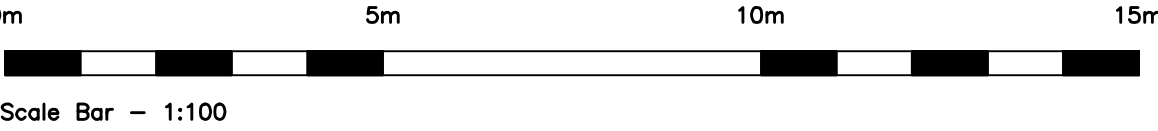


WINDOW A


PROPOSED WINDOWS
Scale 1:20

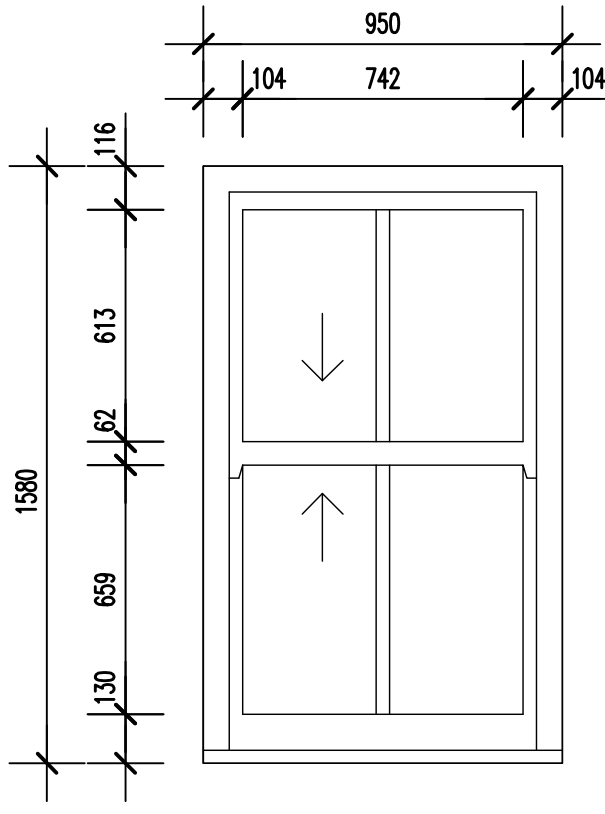


WINDOWS B & C

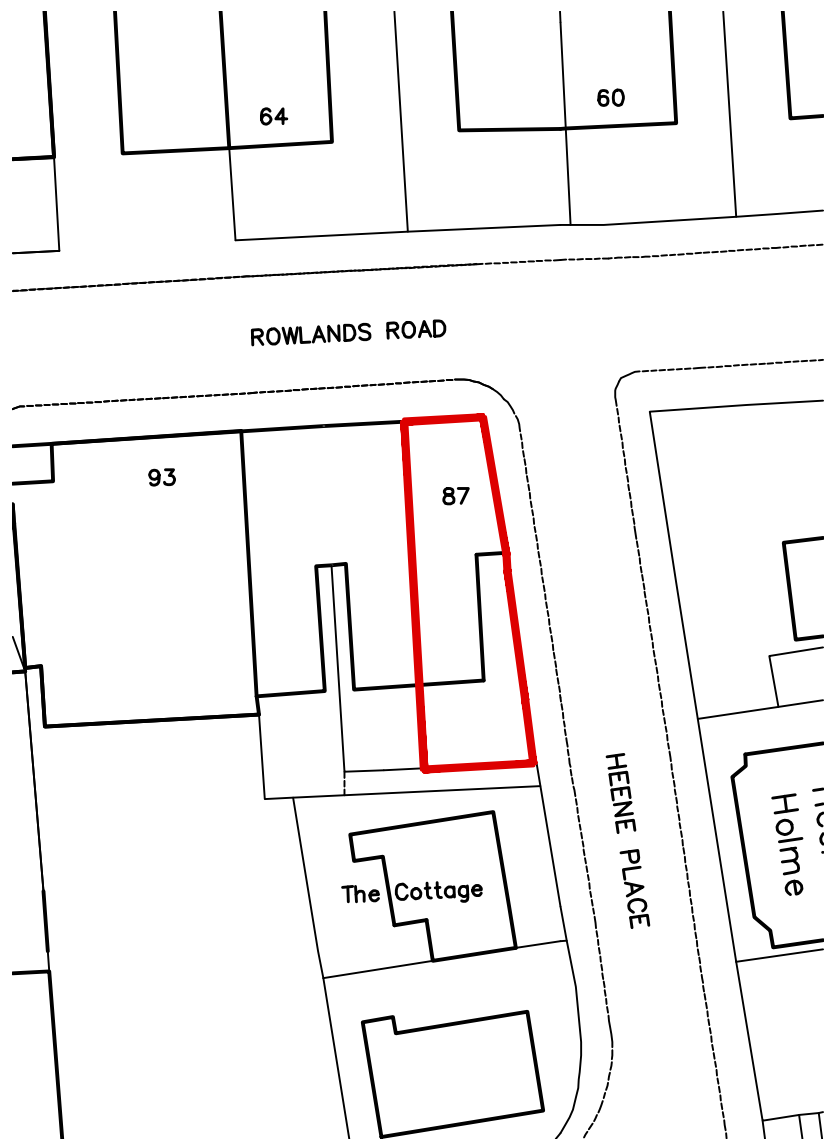

BLOCK PLAN
Scale 1:500

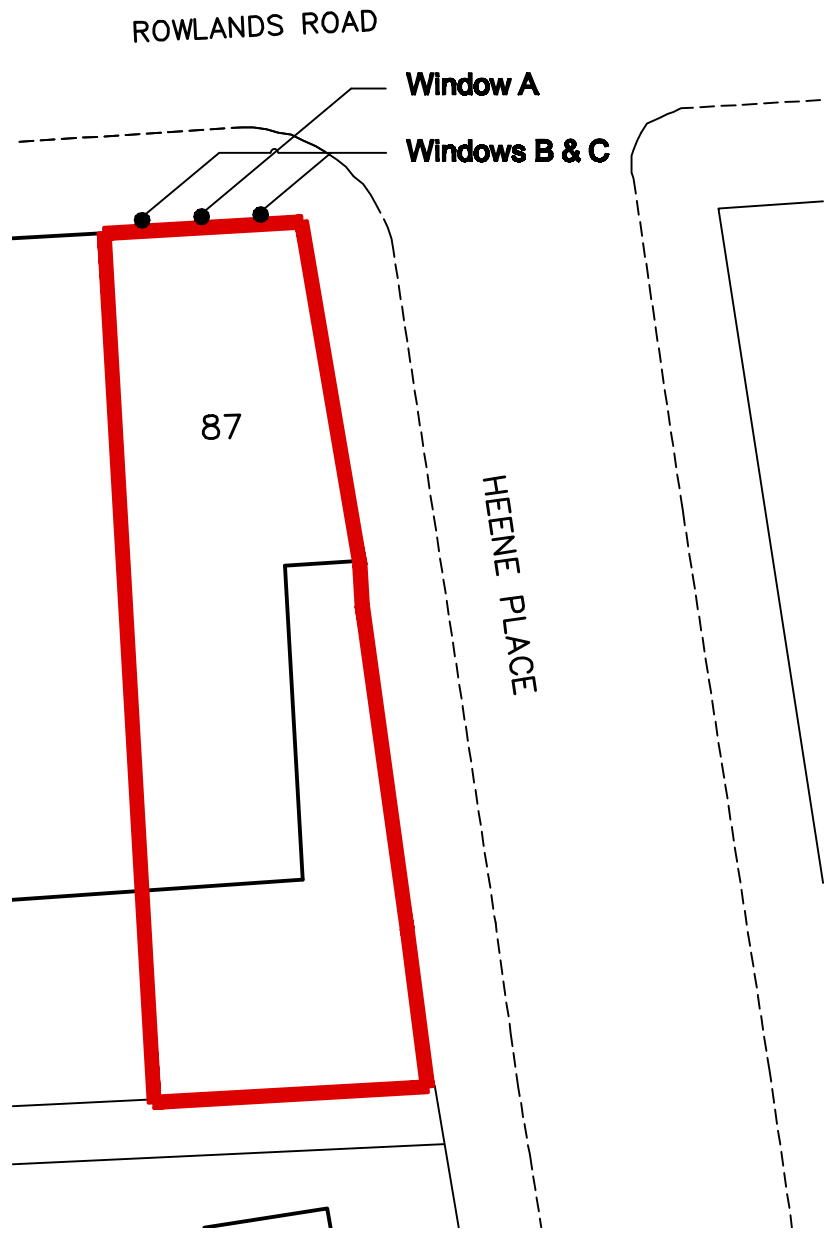


WINDOW BLOCK PLAN
Scale 1:200

 


No dimensions to be scaled from drawing except for planning purposes.
The contractor should check all dimensions on site.
It is the contractors responsibility to ensure compliance with Building Regulations.
C.D.M. Regs. 2015. The Client is advised of his responsibilities to appoint a Planning Supervisor under these Regs.
All works to comply with the C.D.M. Regs. 2015.
The Party Wall Act. 1996 The property owner is advised of the requirements of the Act, & the requirement to serve a Party Wall Notice on any adjoining owners as required under the act.

REVISIONS:

- A. 30.04.26 Minor amendments.
B. 08.06.26 Proposed windows amended to sliding sash.
C. 08.06.26 Sliding sash window sizes amended.

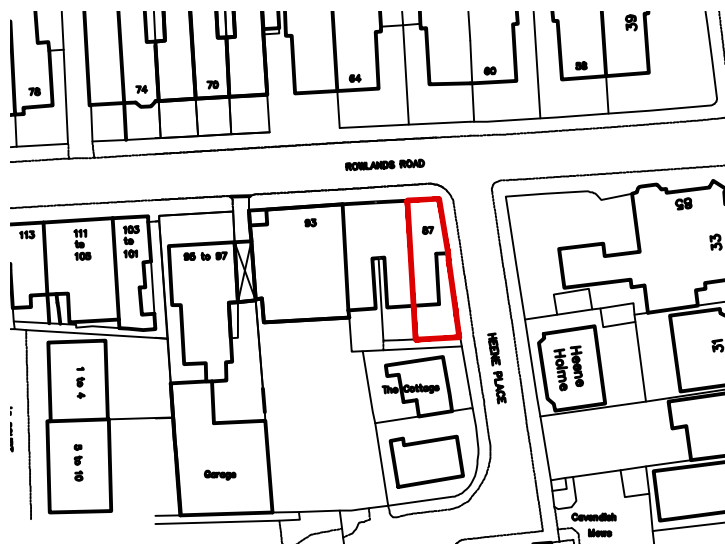

LOCATION PLAN
Scale 1:1250

 

Information supplied based on Promap.
All dimensions and distances subject to an accurate site survey being undertaken.

PLANNING PURPOSES ONLY

PRELIMINARY

ADCS

Architectural Design
Computer Services

30 Foxley Lane
Worthing
West Sussex
BN13 3AD
Tel: 01903 280701
E-mail: adcs@atky.com

Client

DR STEPHEN O' DONNELL

Project

PROPOSED WINDOW REPLACEMENT
87 ROWLANDS ROAD
WORTHING
WEST SUSSEX BN11 3JX

Drawing

EXISTING & PROPOSED
ELEVATIONS

Scale

1:100 @ A1

Date

22.04.26

Drawn

TP

Drawing No.

1665/P01

Revision

C