




A :: Existing South Elevation
01 scale: 1:100



A :: Existing North Elevation
01 scale: 1:100



A :: Existing East Elevation
01 scale: 1:100

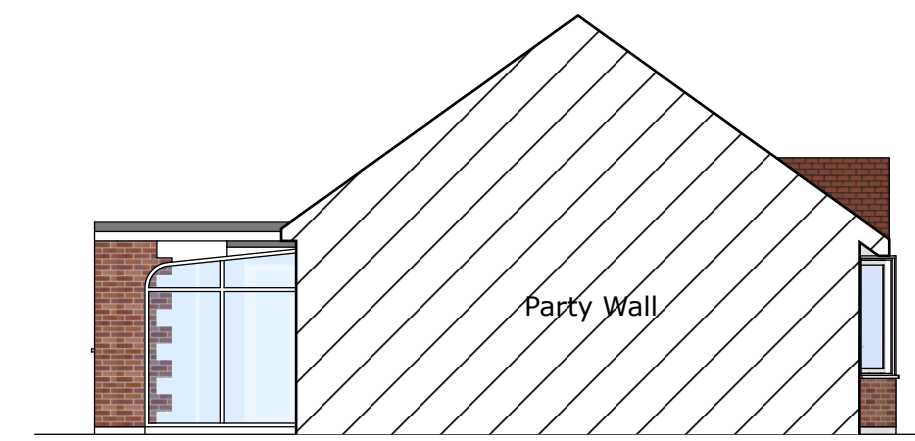

A :: Existing West Elevation
01 scale: 1:100




A :: Proposed South Elevation
01 scale: 1:100




A :: Proposed North Elevation
01 scale: 1:100




A :: Proposed East Elevation
01 scale: 1:100

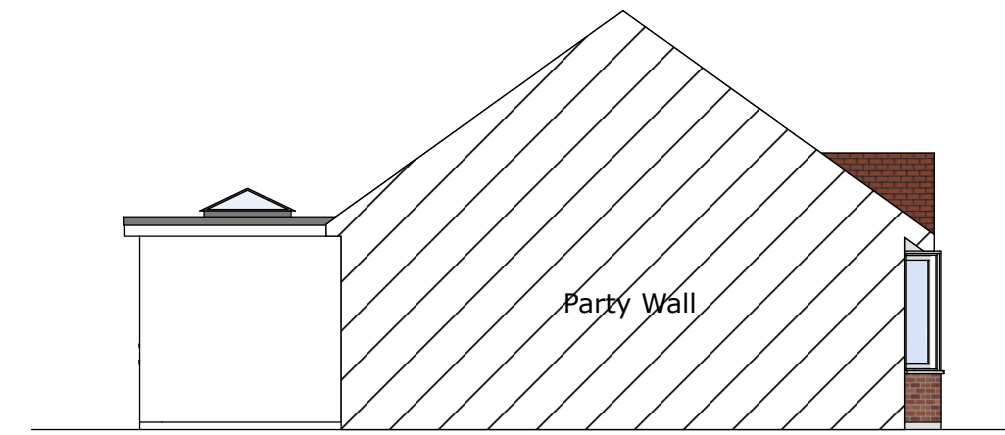


A :: Proposed West Elevation
01 scale: 1:100

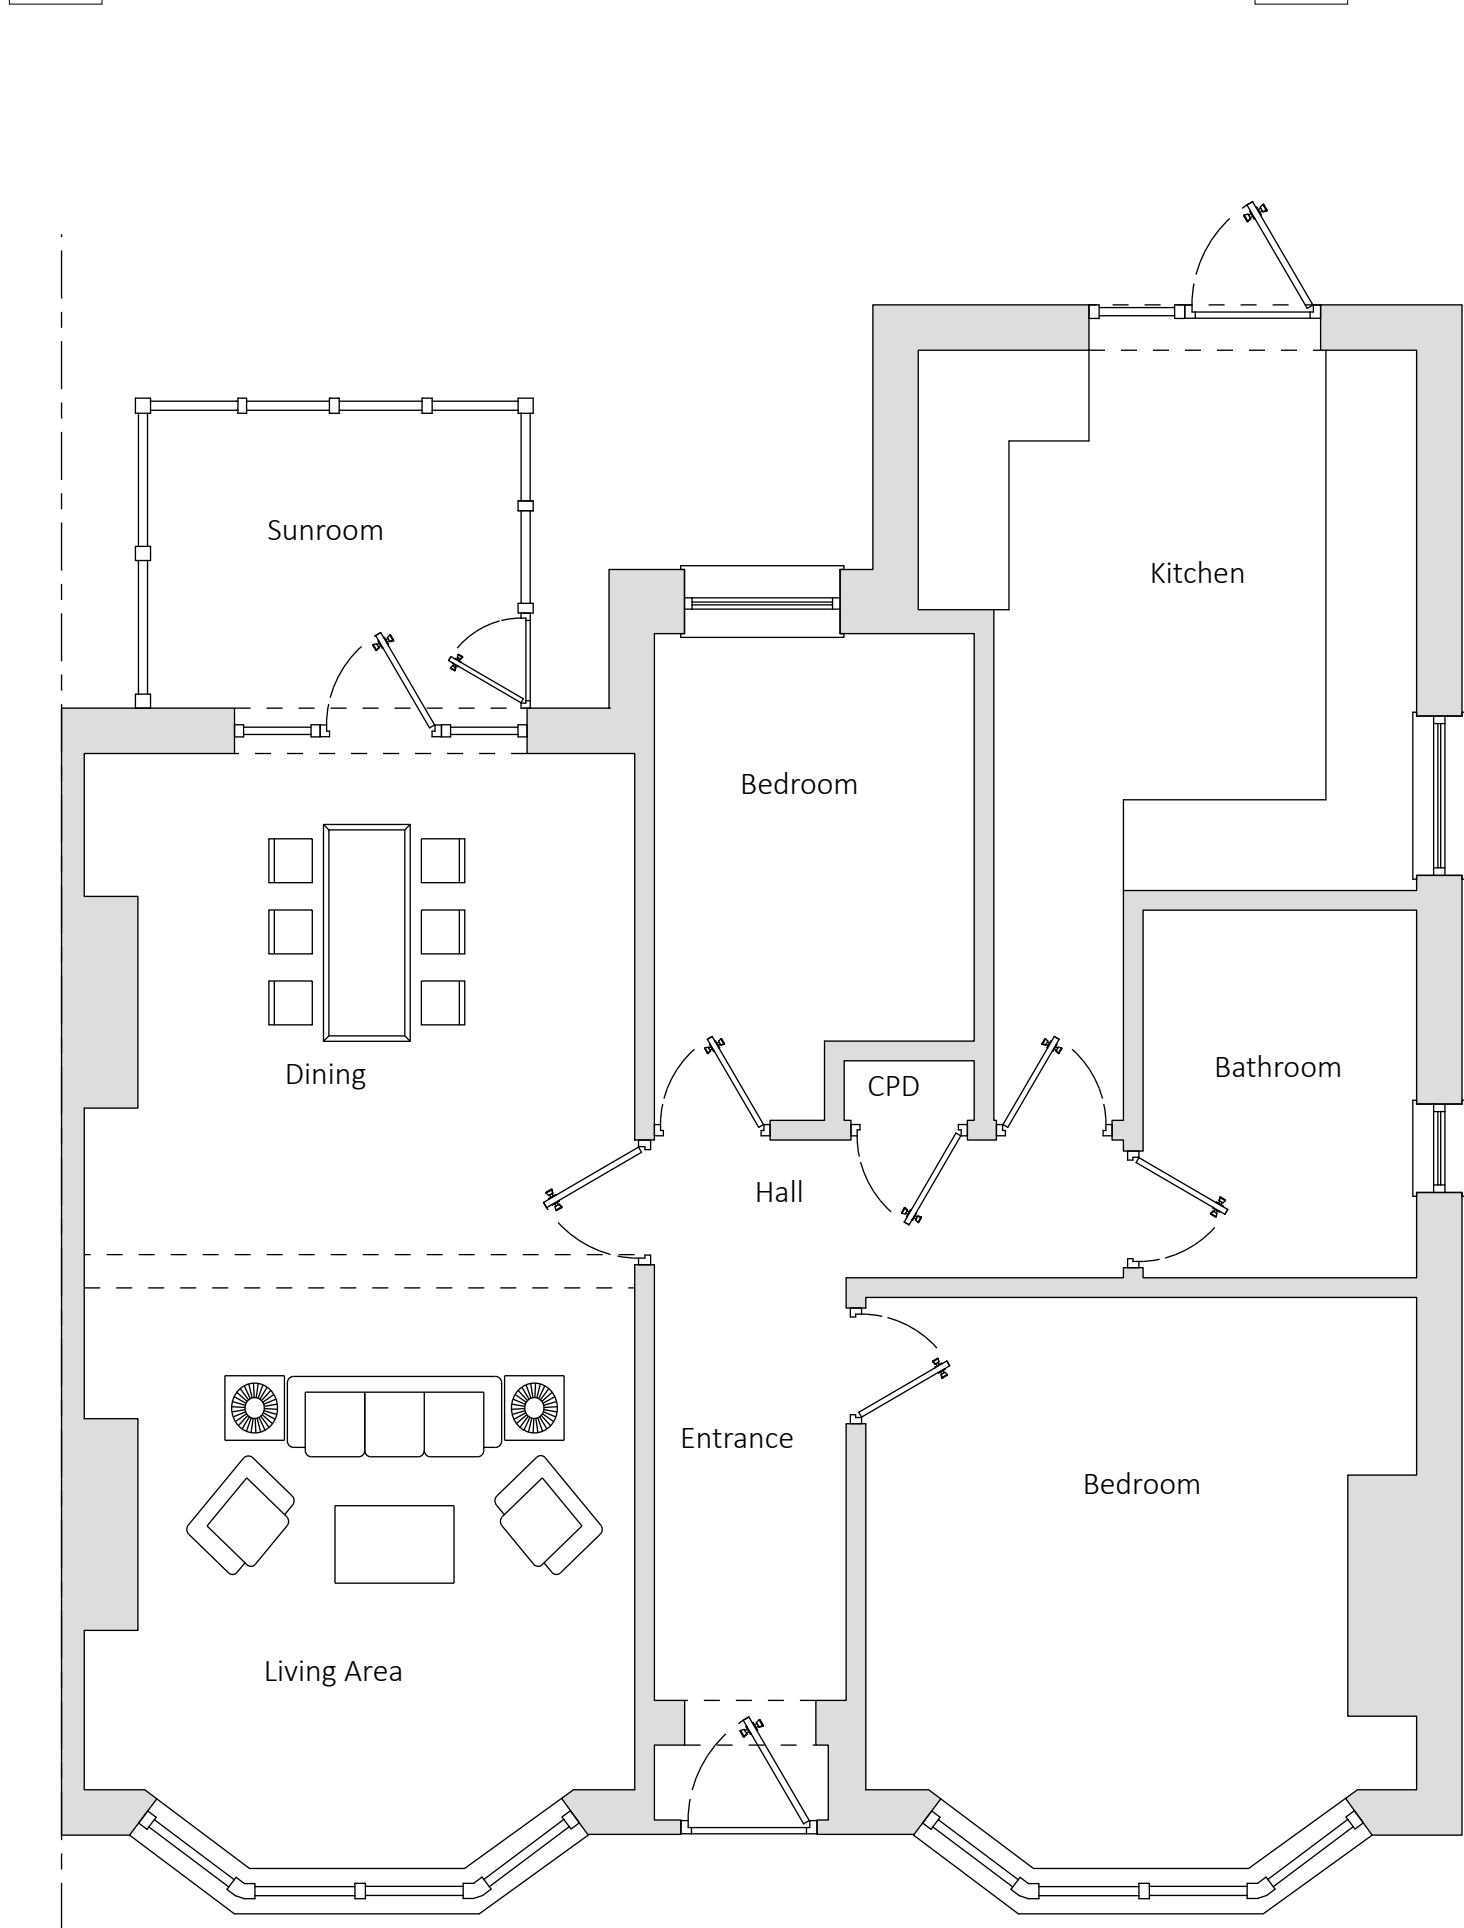


A :: Existing Ground Floor Plan
01 scale: 1:50

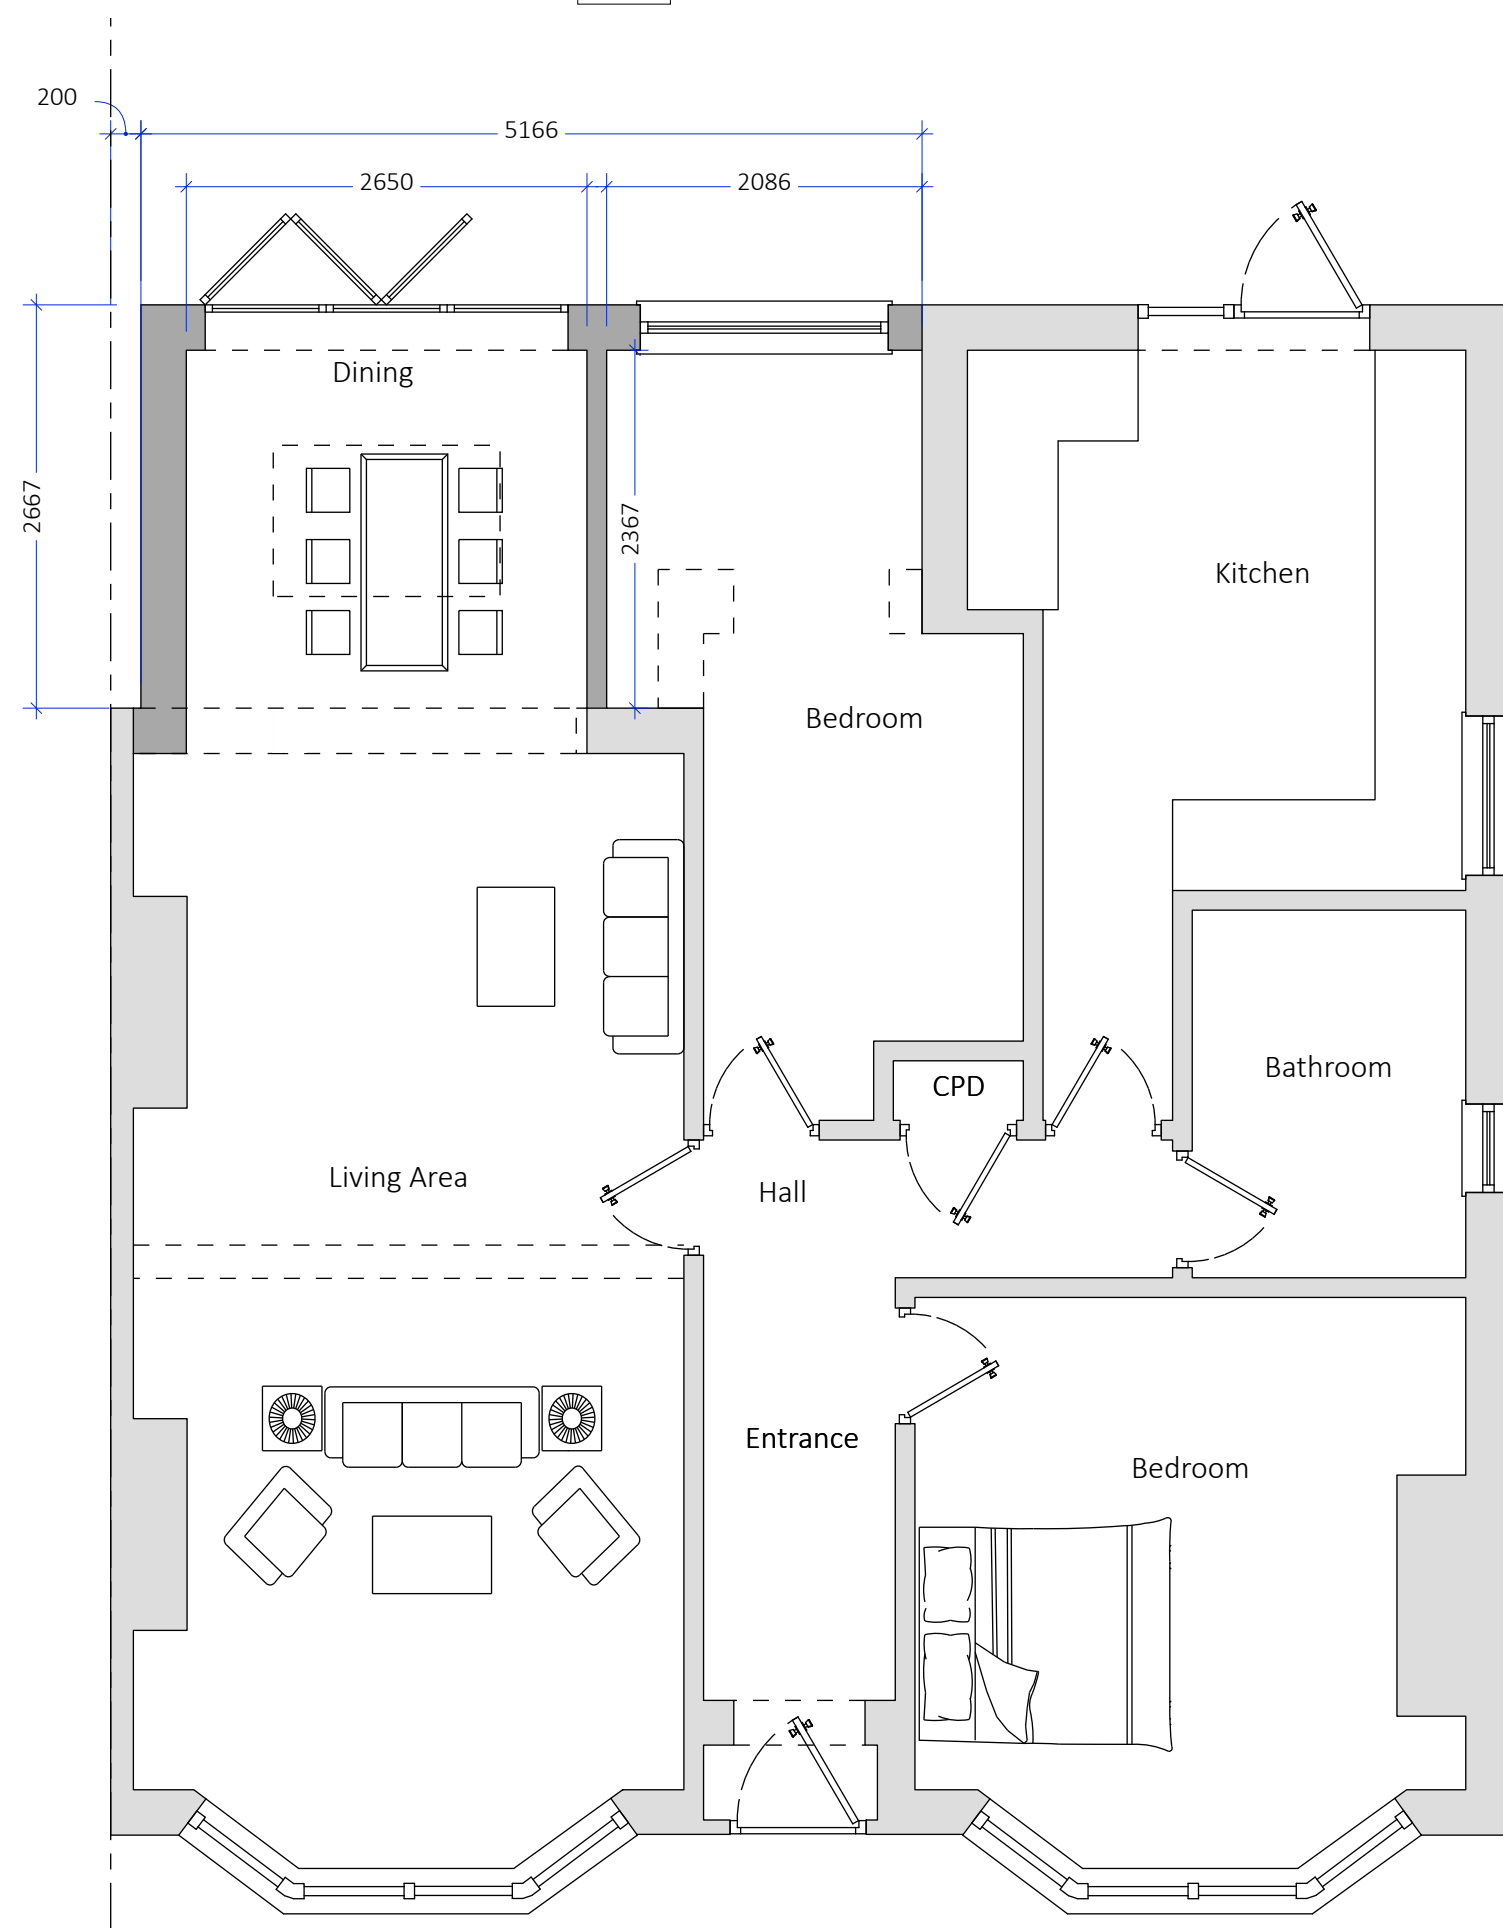

A :: Proposed Ground Floor Plan
01 scale: 1:50

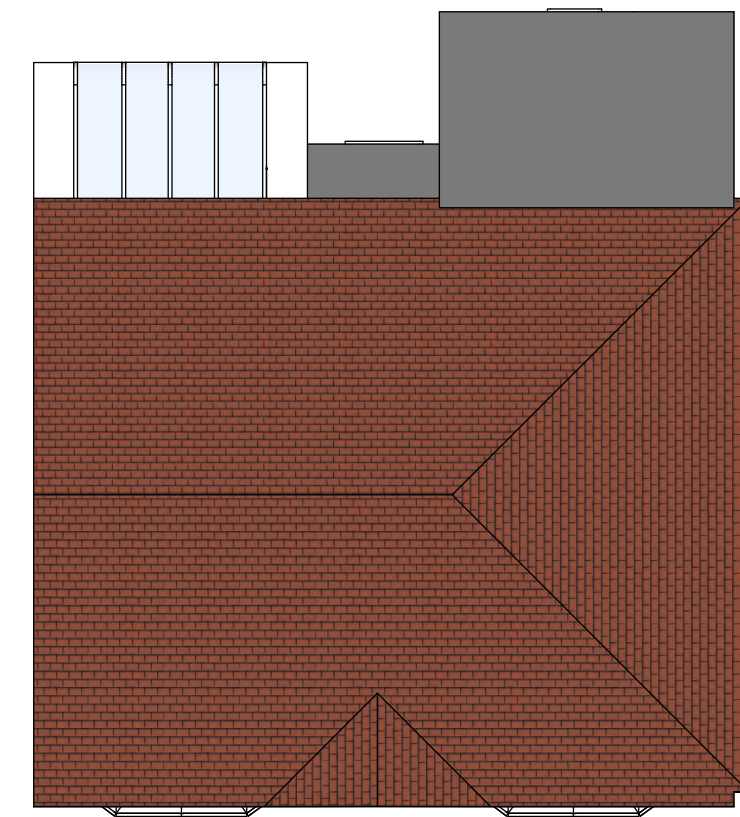

A :: Existing Roof Plan
01 scale: 1:100

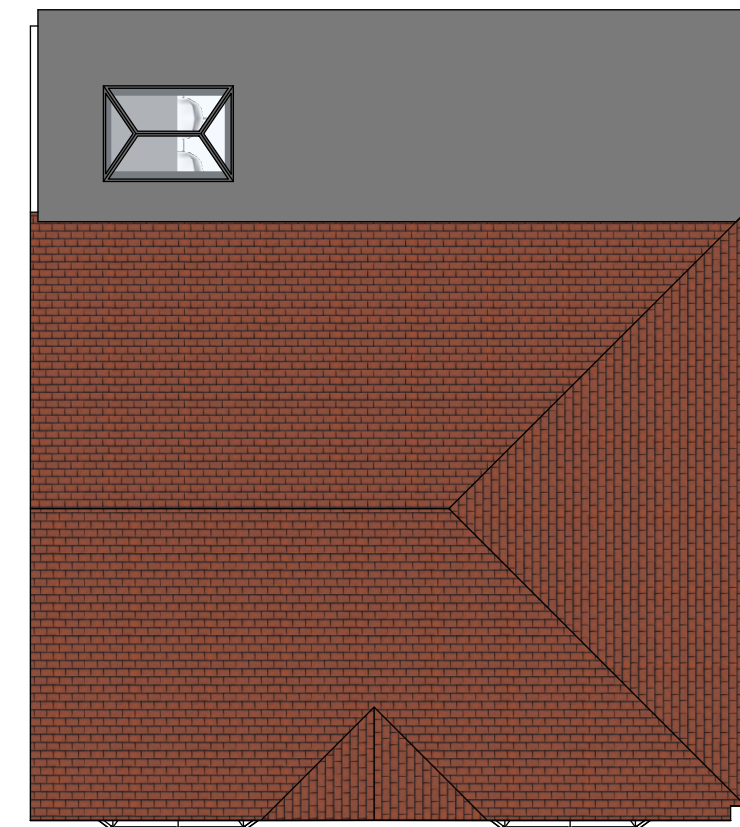

A :: Proposed Roof Plan
01 scale: 1:100