




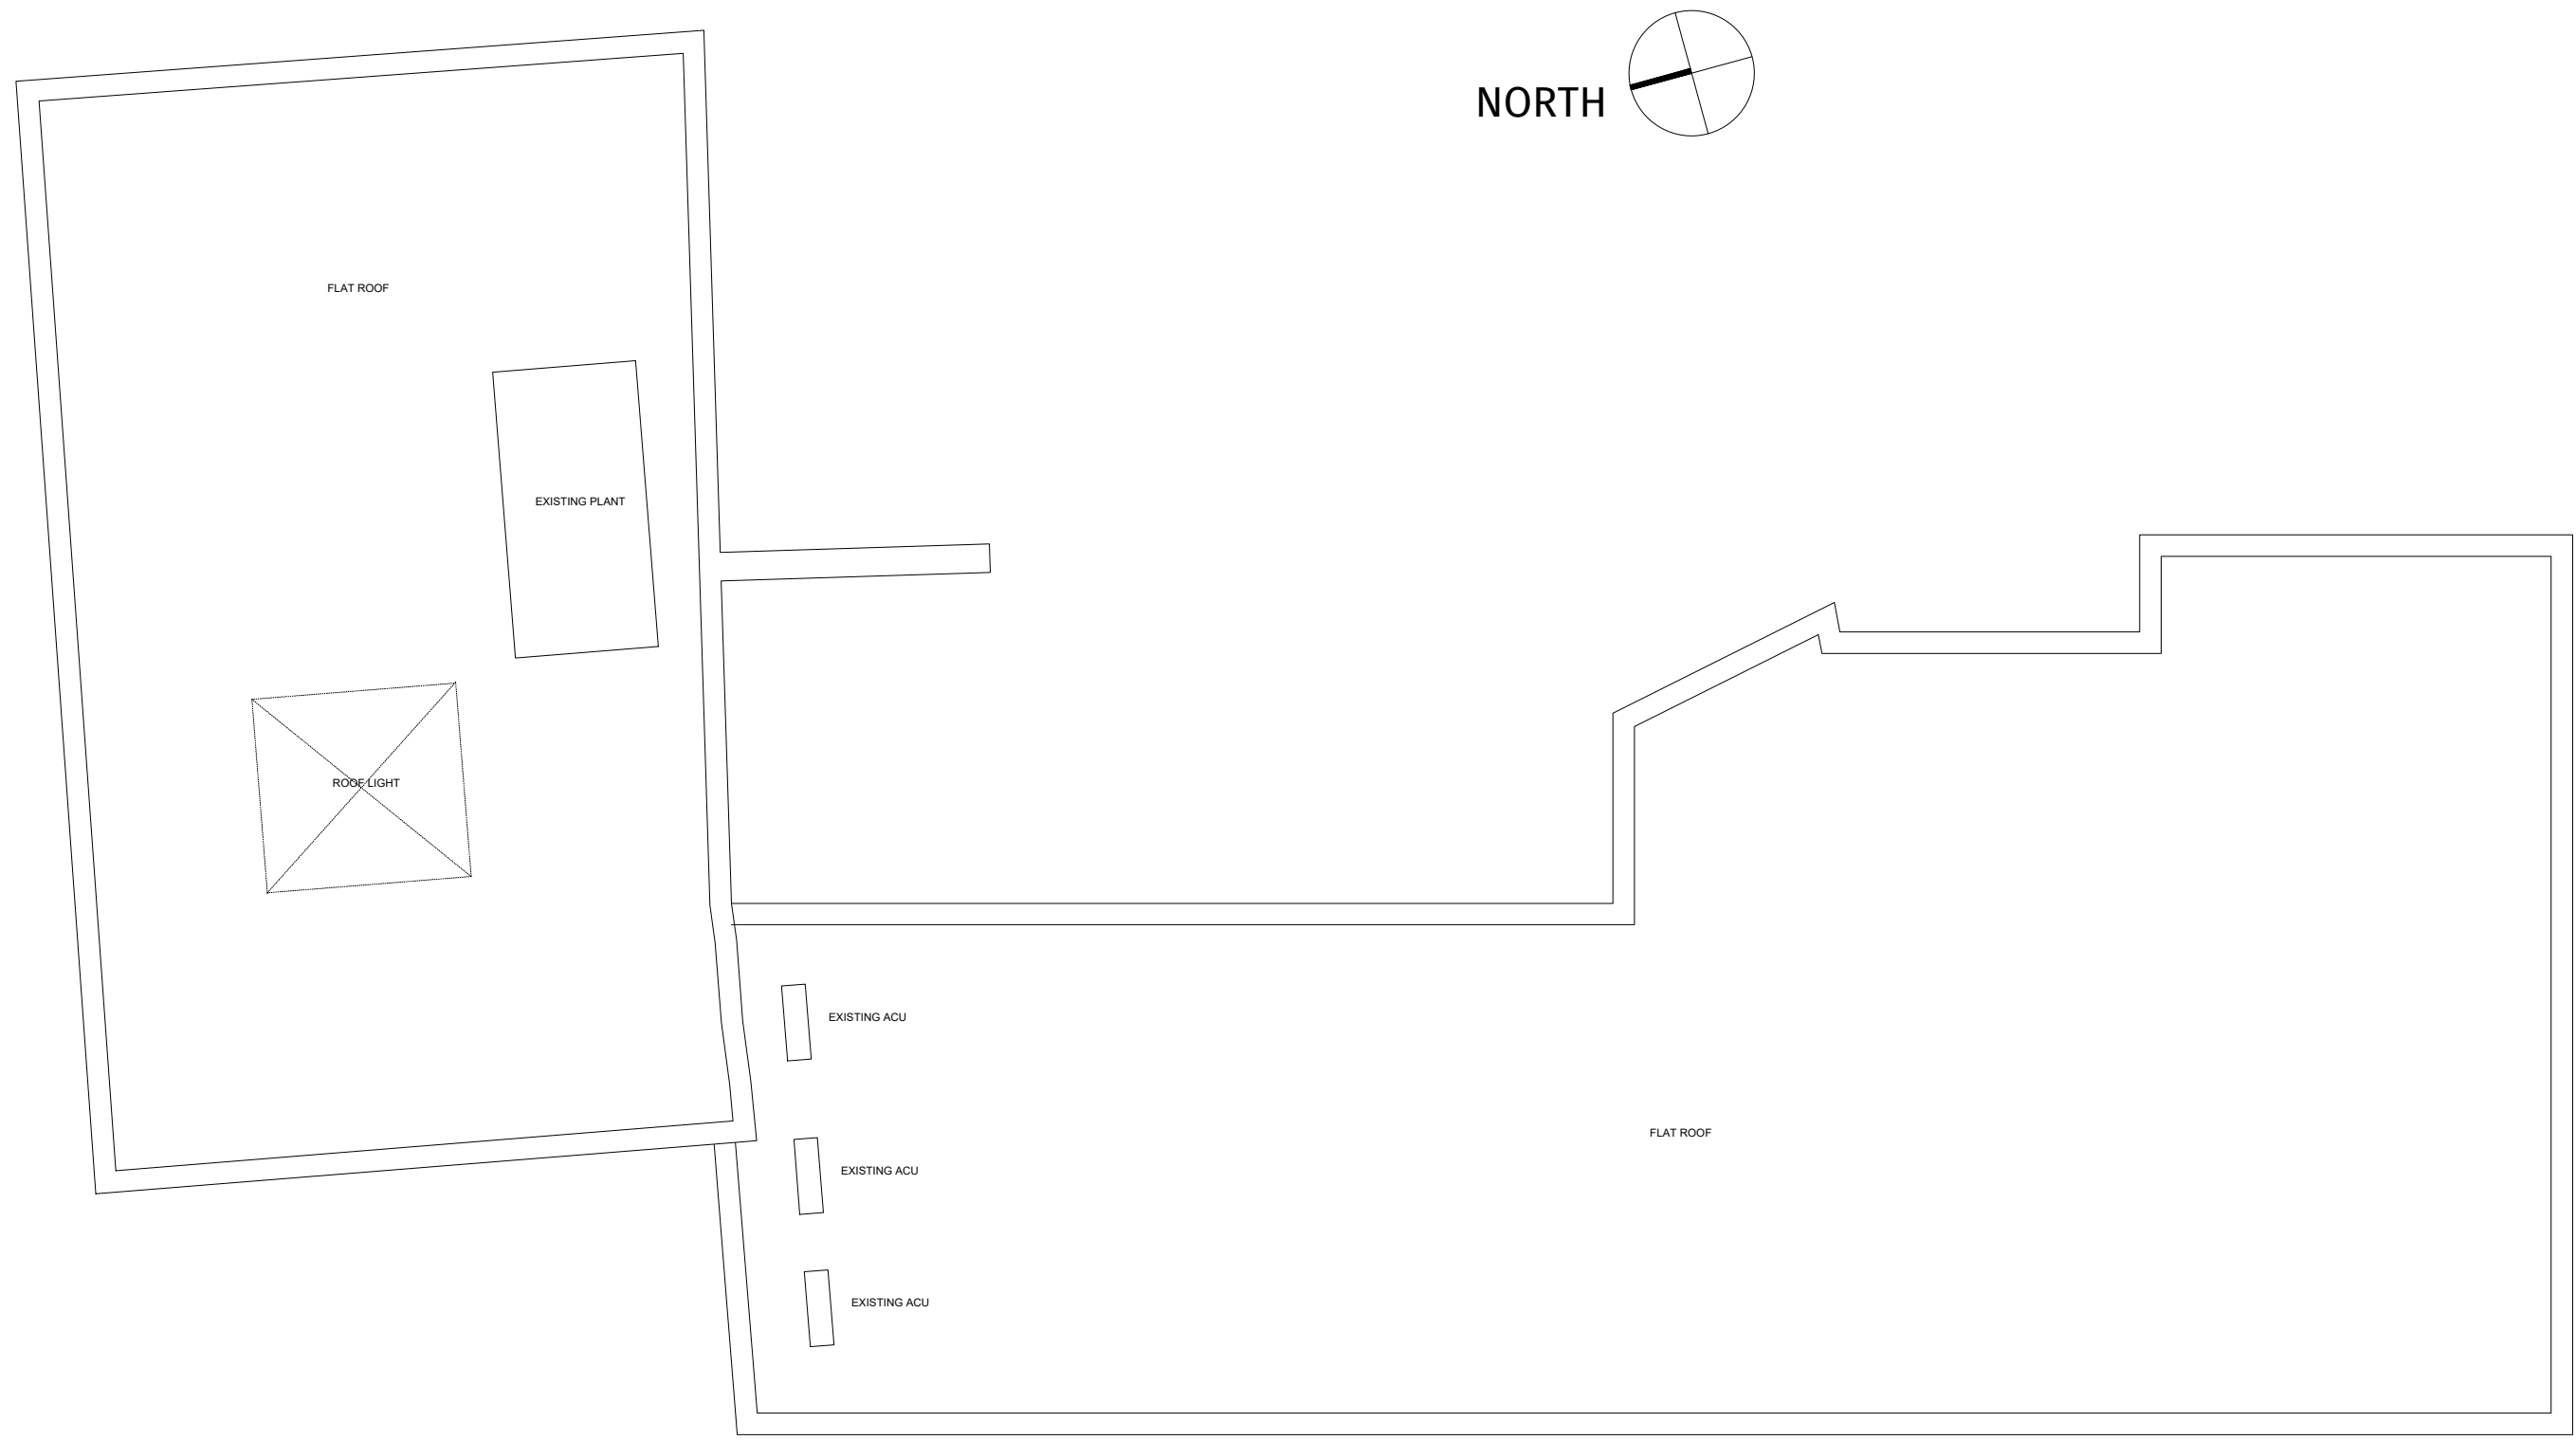


2 EXISTING ROOF PLAN
1:100

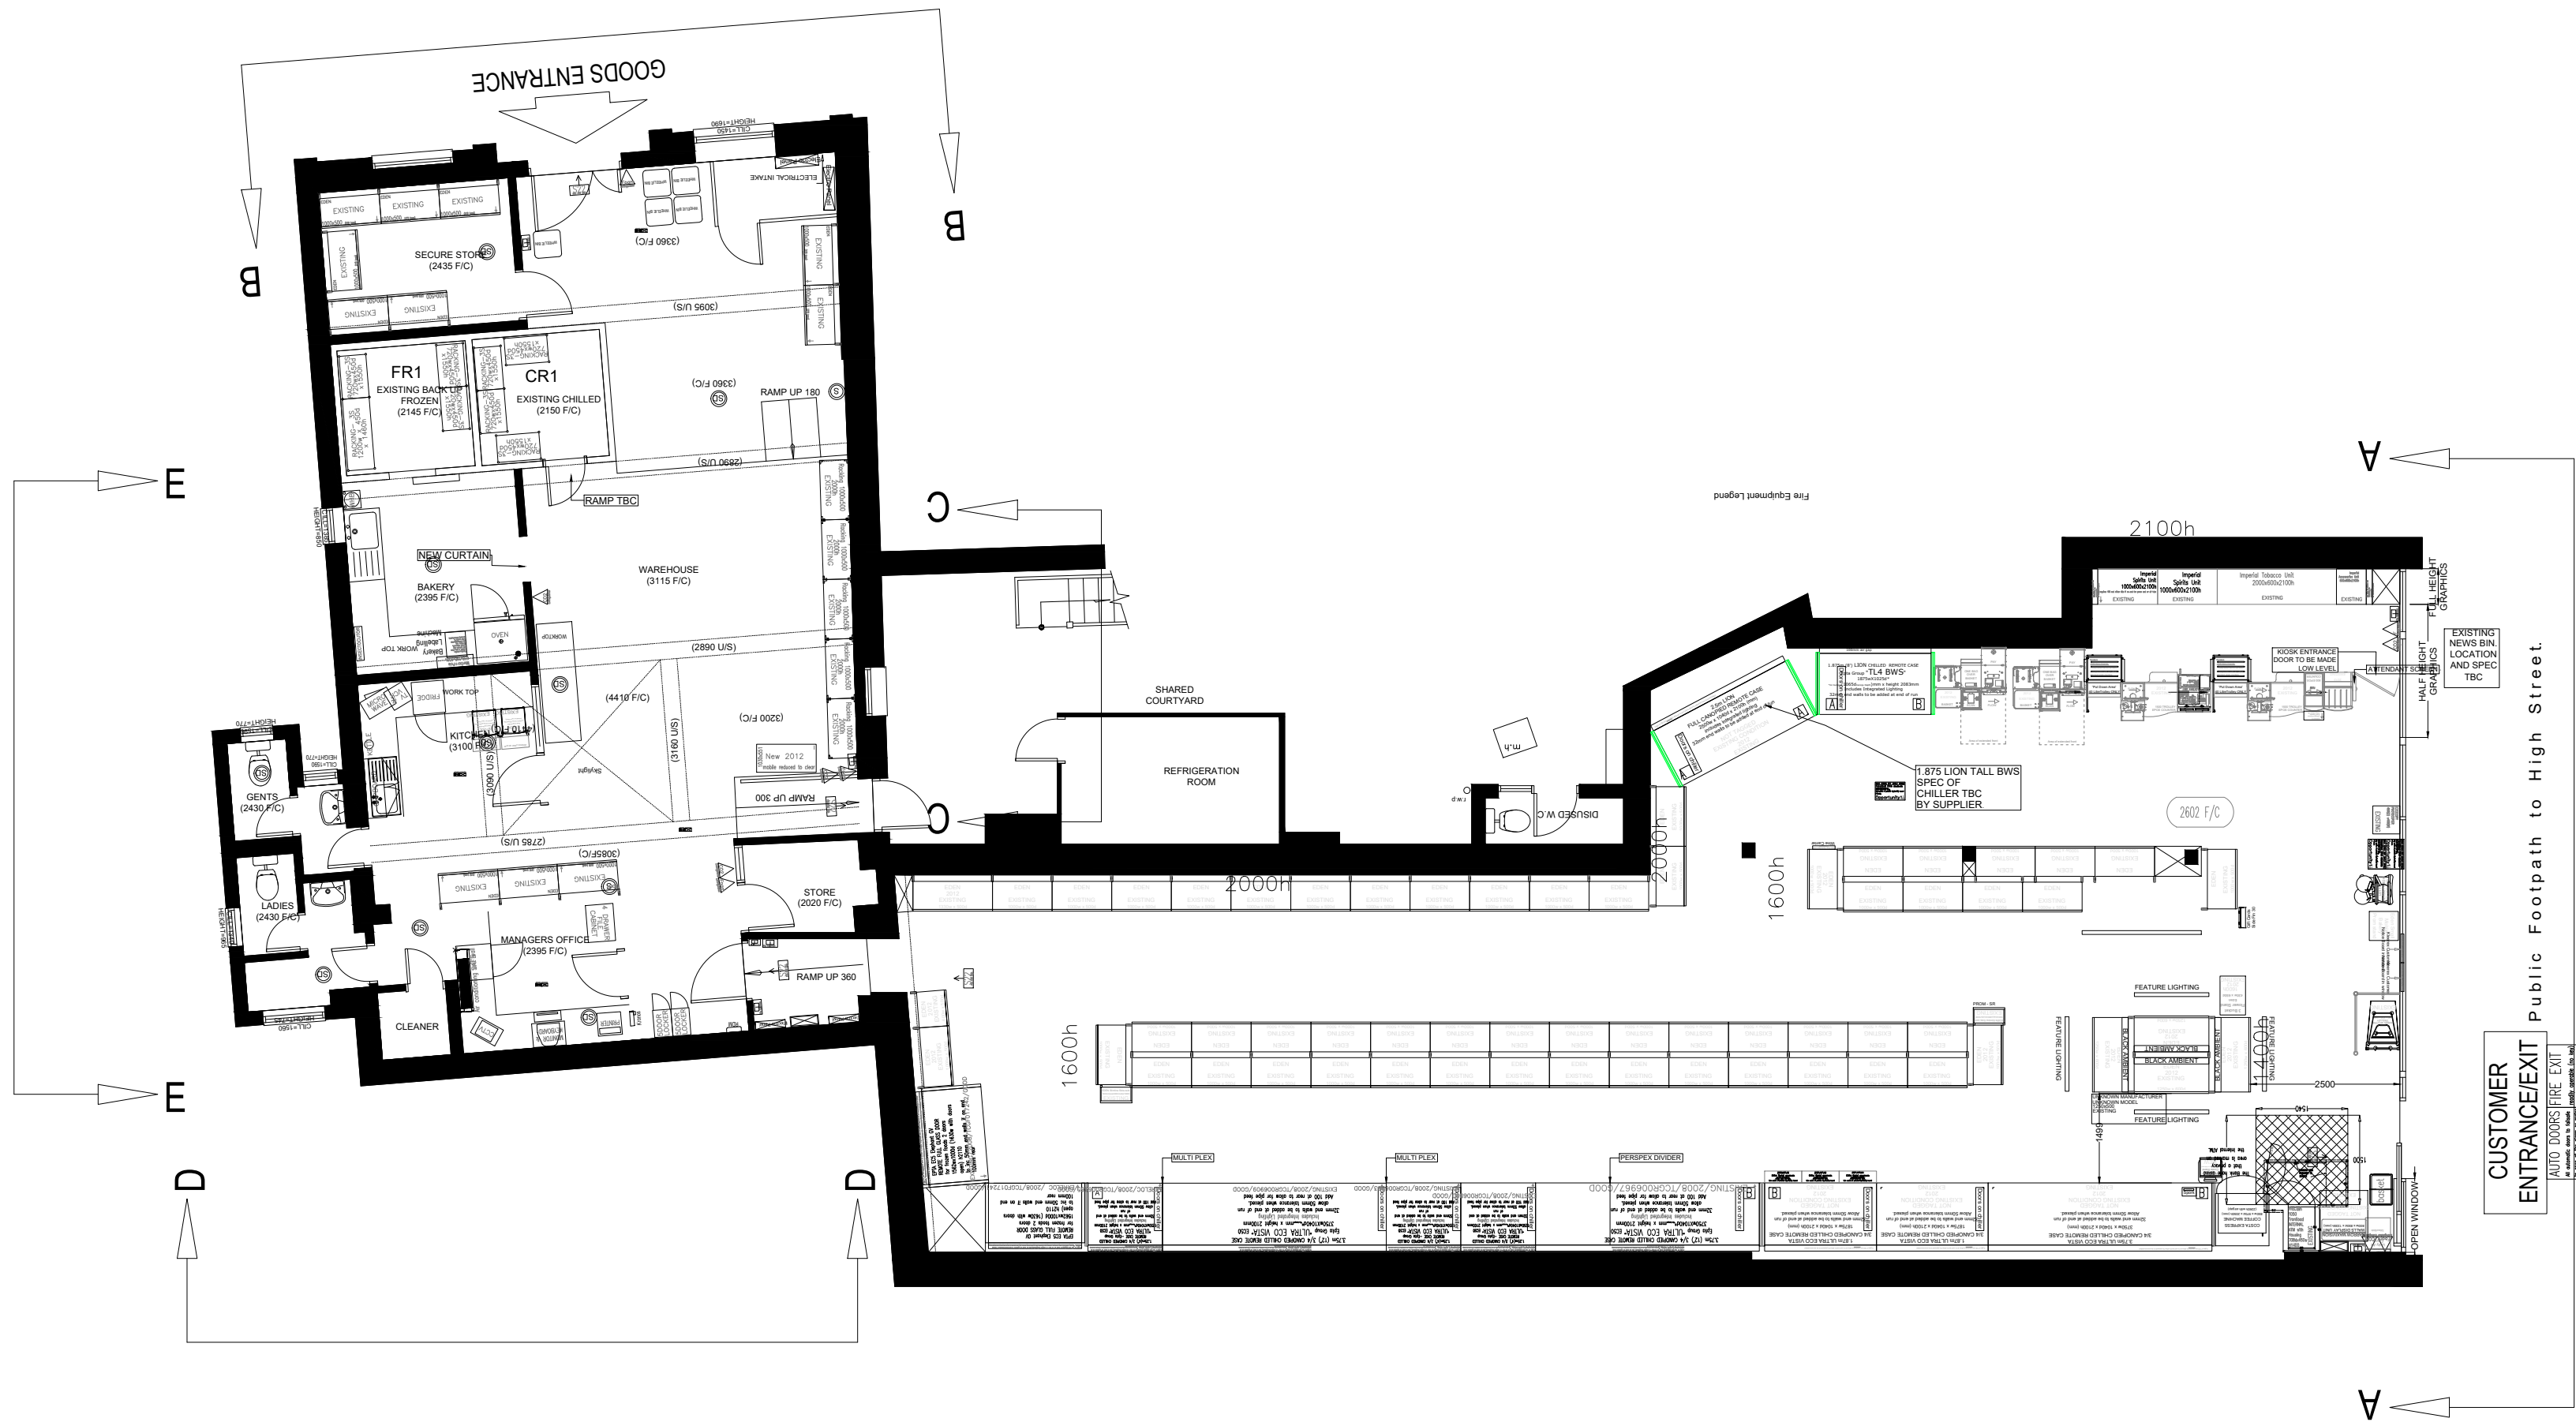


1 EXISTING GROUND FLOOR PLAN
1:100

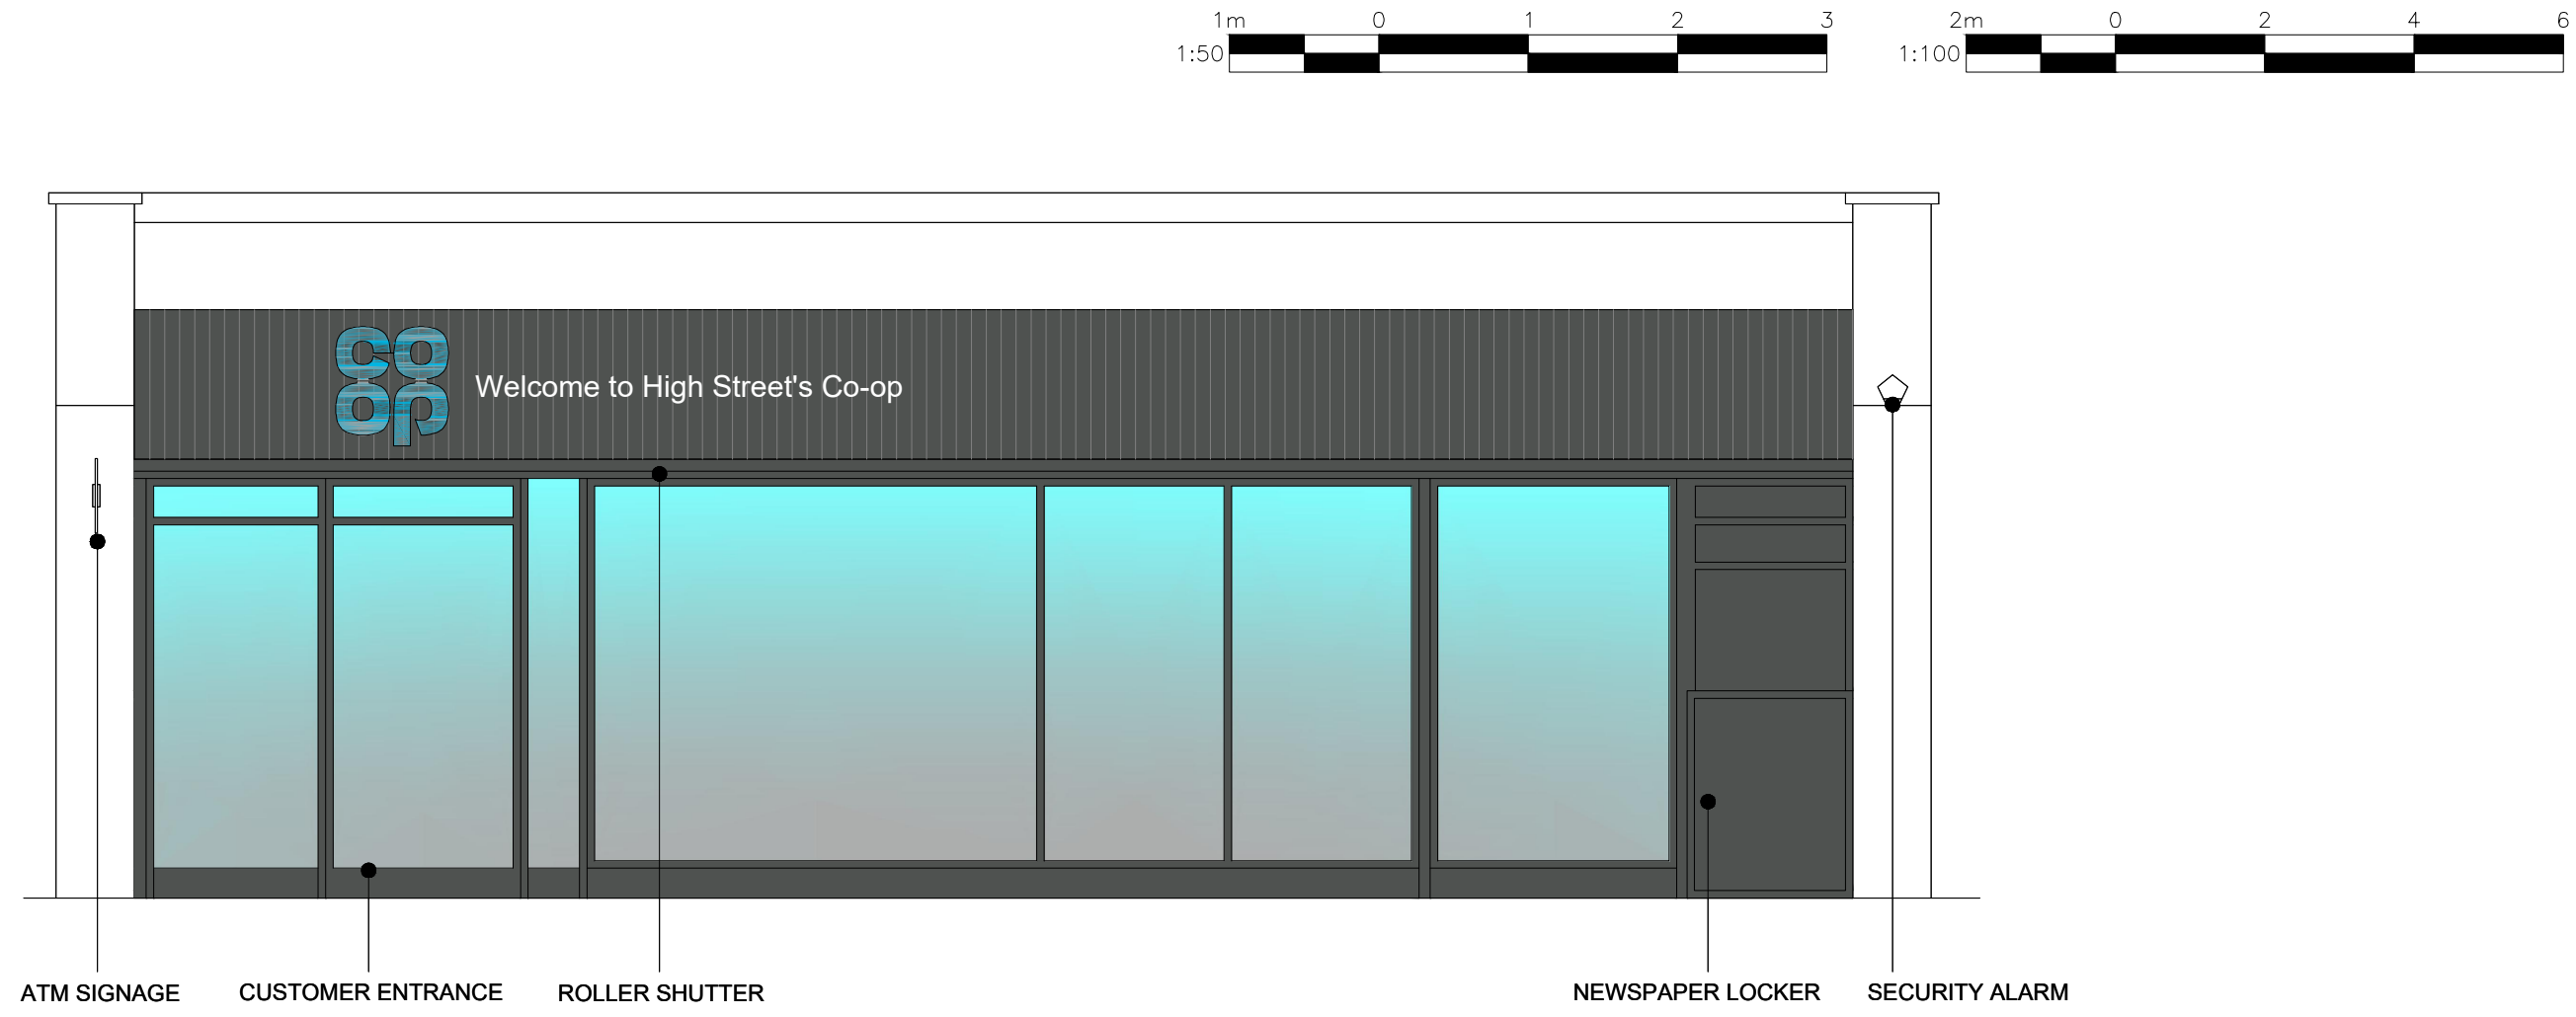


A EXISTING SHOP FRONT ELEVATION A-A
1:50

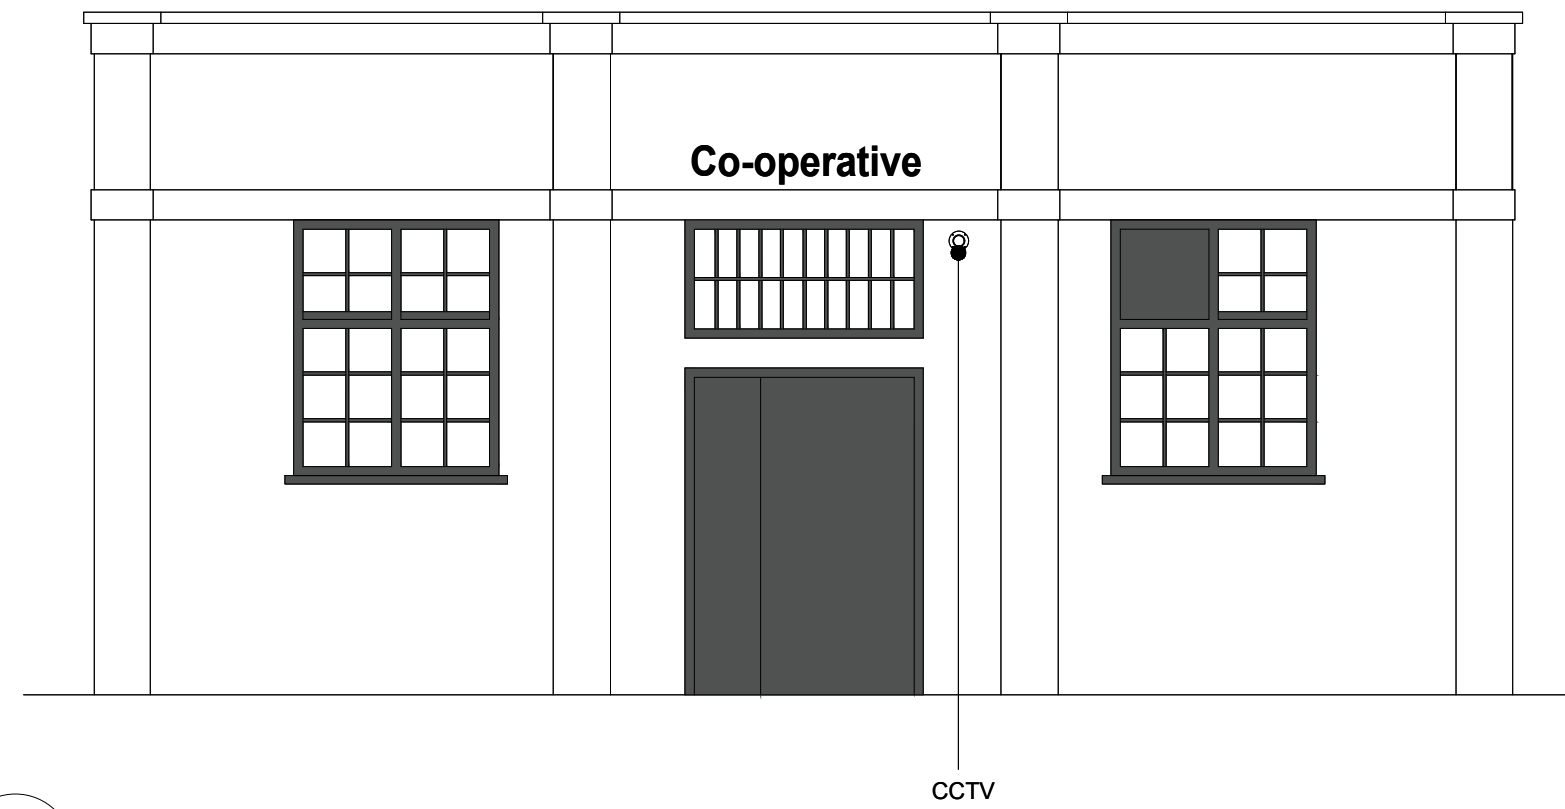


B EXISTING REAR ELEVATION B-B
1:50

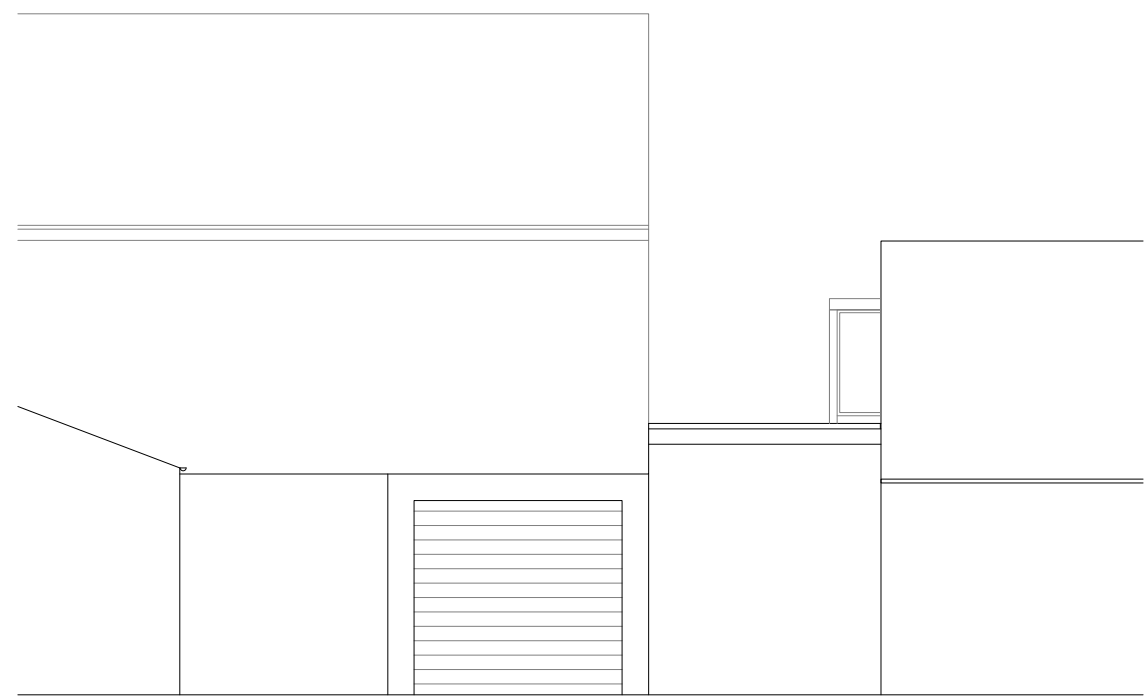

D EXISTING SIDE ELEVATION D-D - MIDDLE STREET
1:100

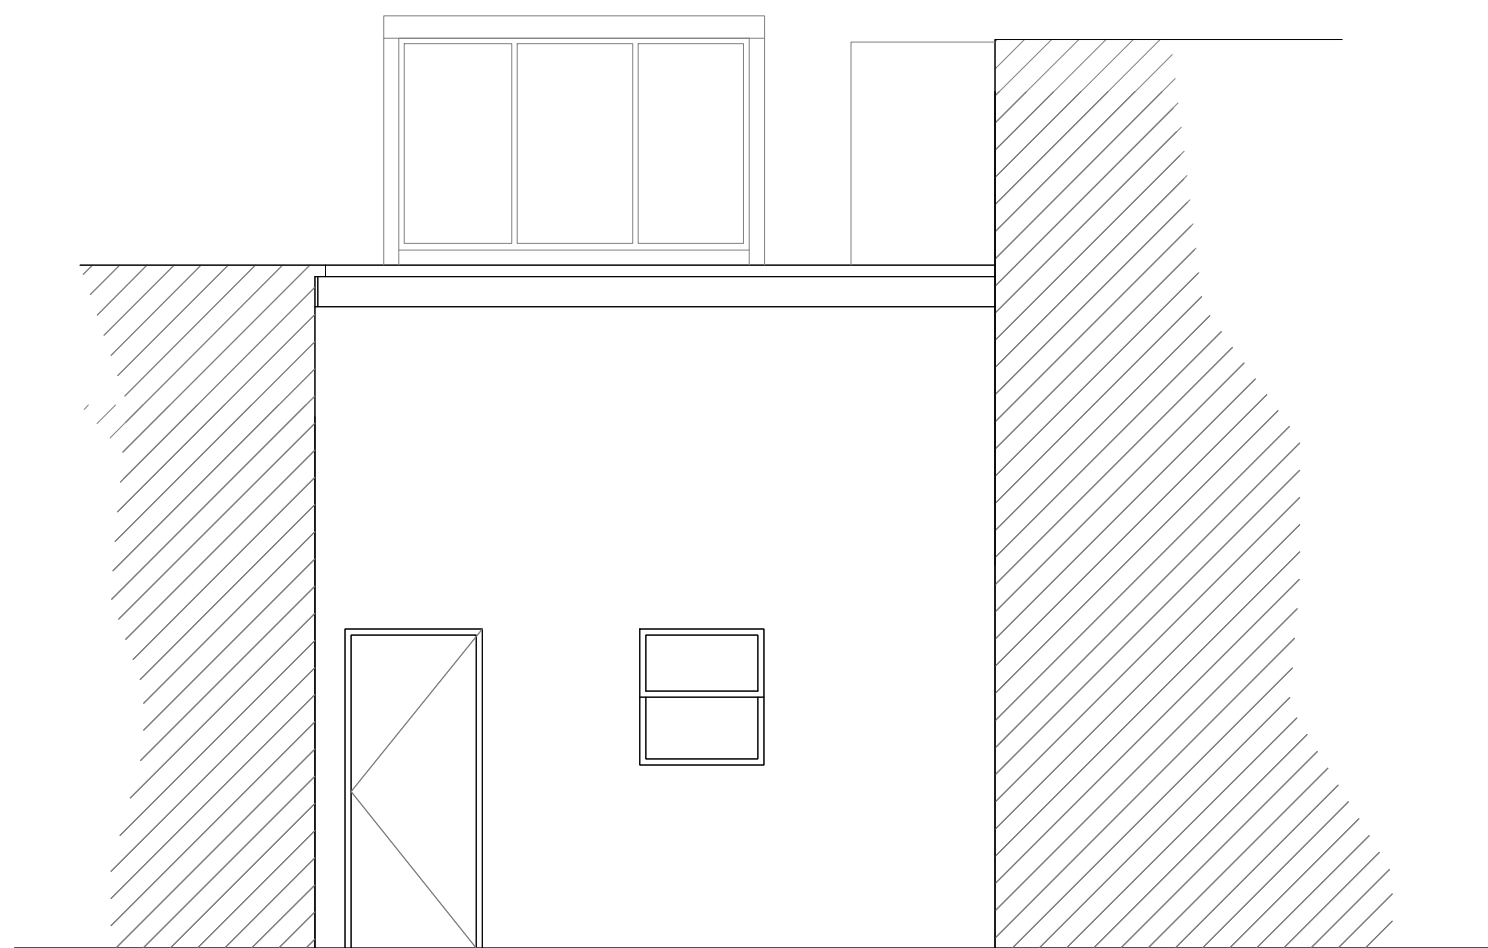


C EXISTING REAR ELEVATION C-C
1:50

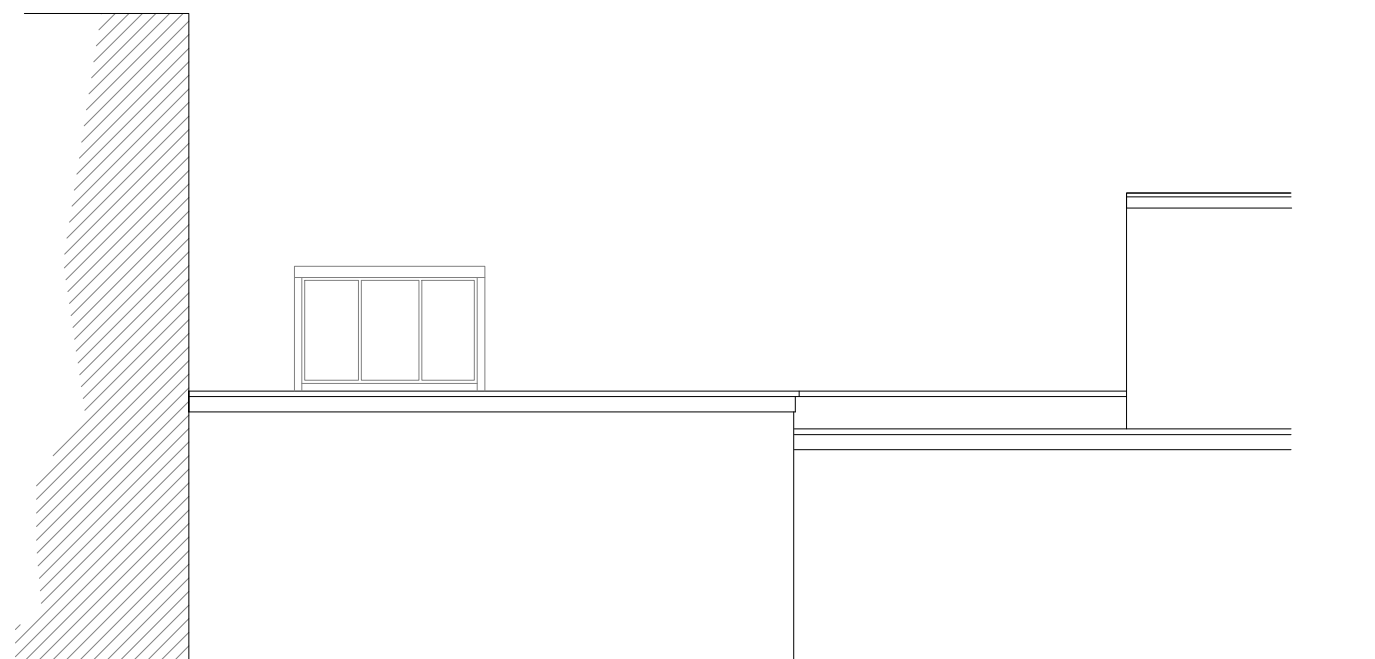

E EXISTING SIDE ELEVATION E-E
1:100

REV	DATE	DESCRIPTION	BY	CHK
-----	------	-------------	----	-----

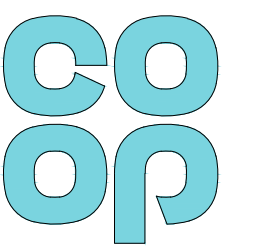

PLANNING



LEEDS

4th Floor, 10 South Parade, Leeds LS1 5QS.
T: 0113 244 6931 www.darntonb3.com

CLIENT
The Co-operative Group

PROJECT
Shoreham-by-Sea - High Street

TITLE
Existing Plan and Elevations

CREATION DATE	SCALE @ A1	DEN	CHK	STATUS
June 2025	As Shown	AZ	SN	5*

SHEET NO.	REVISION
18338 - DB3 - B01 - 00 - DR - A - 20010	A

* COPYRIGHT: ALL RIGHTS RESERVED.
THIS DRAWING MUST BE USED IN CONJUNCTION WITH ALL OTHER RELEVANT DRAWINGS AND INFORMATION.
ANY DISCREPANCIES MUST BE REPORTED TO DARNTONB3 IMMEDIATELY.
THIS DRAWING OR INFORMATION MUST NOT BE USED FOR CONSTRUCTION UNLESS EXPRESSLY ISSUED FOR.
DO NOT SCALE FROM THIS DRAWING. WORK ONLY TO THE PRINTED DIMENSIONS.