
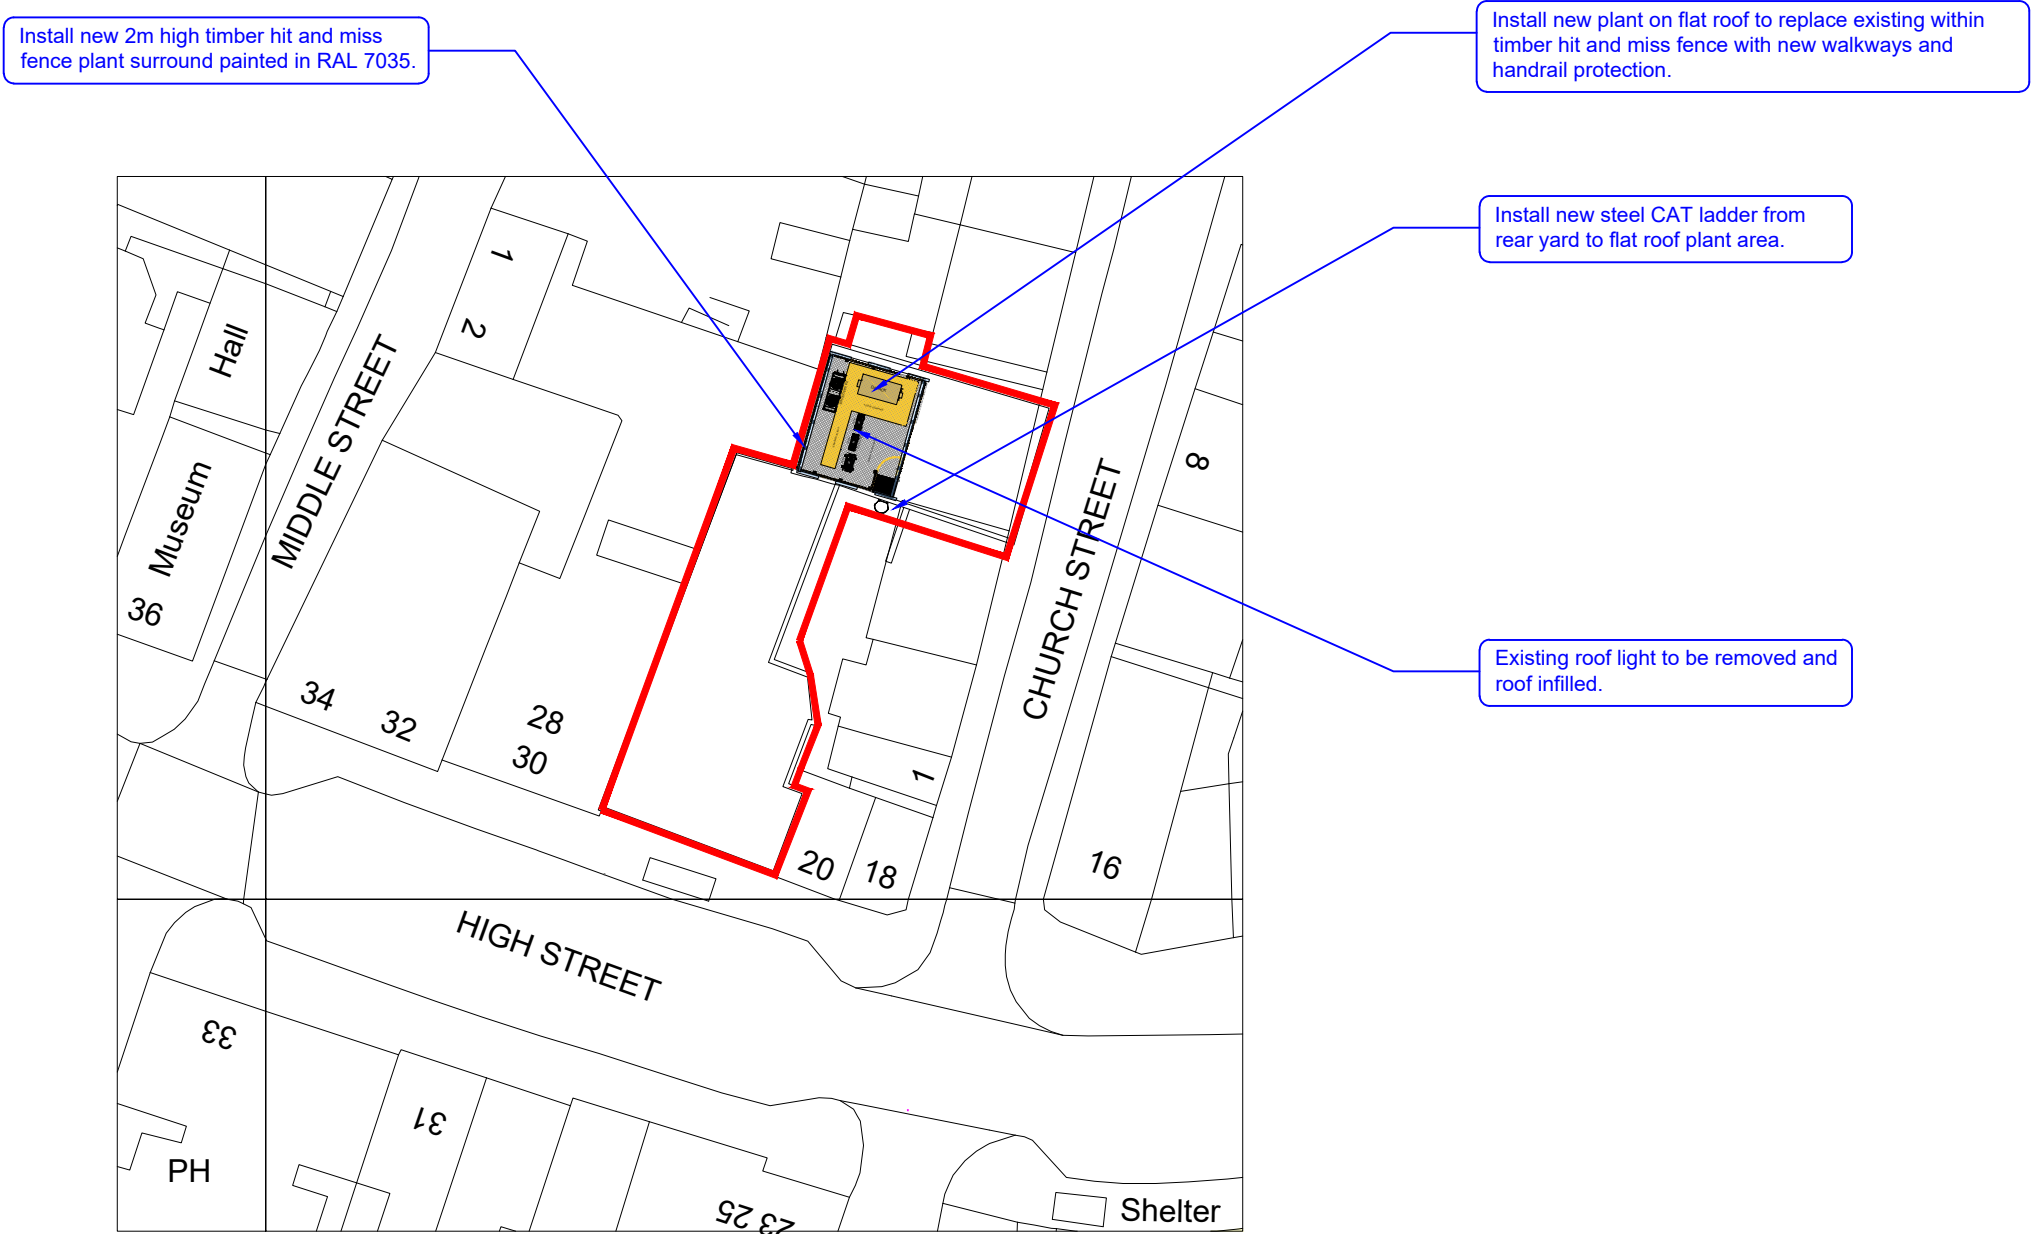
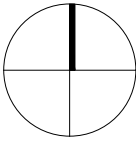


 

1 PROPOSED SITE PLAN  
1:500

| REV | DATE | DESCRIPTION | DR | CH |
|-----|------|-------------|----|----|
|-----|------|-------------|----|----|

PLANNING ISSUE

**DB3**

**LEEDS**

4th Floor, 10 South Parade, Leeds LS1 5QS.  
T: 0113 244 6931    www.darntonb3.com

CLIENT

The Co-operative Group

PROJECT

Shoreham High Street

TITLE

Site Block Plan

| CREATION DATE | SCALE @ A3 | DRN | CHK | STATUS |
|---------------|------------|-----|-----|--------|
| April 2026    | 1:500      | SN  | -   | P      |

| SHEET NO.                             | REVISION |
|---------------------------------------|----------|
| 18338 - DB3 - B01-00 - DR - A - 90003 |          |

© COPYRIGHT: ALL RIGHTS RESERVED.  
THIS DRAWING MUST BE READ IN CONJUNCTION WITH ALL OTHER RELEVANT DRAWINGS AND INFORMATION.  
ANY DISCREPANCIES MUST BE REPORTED TO DARNTONB3 IMMEDIATELY.  
THE DRAWING OR INFORMATION MUST NOT BE USED FOR CONSTRUCTION UNLESS EXPRESSLY ISSUED FOR CONSTRUCTION.  
DO NOT SCALE FROM THIS DRAWING. USE DISPLAYED DIMENSIONS.