


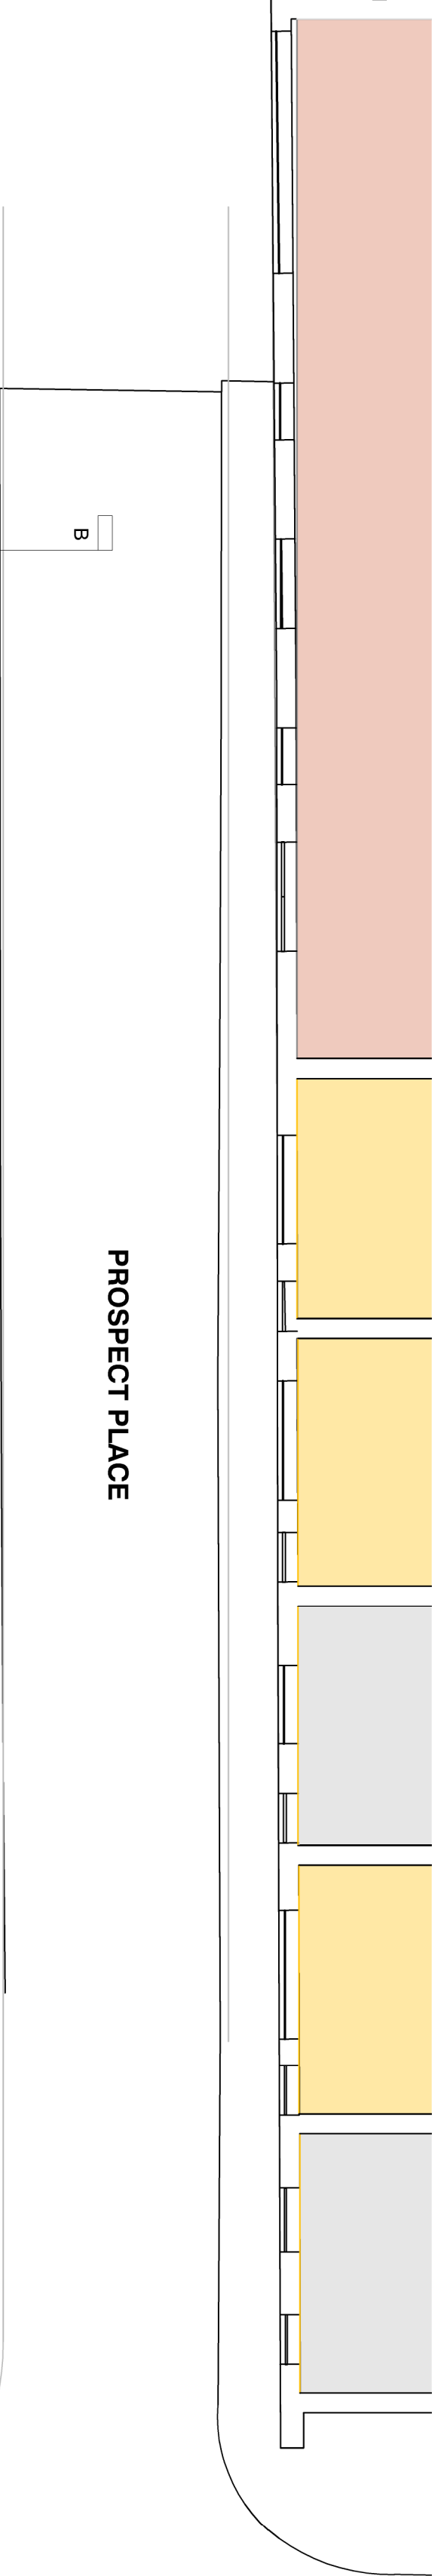

PROSPECT PLACE



Schedule of Accommodation

- Flat 01 - 1 bed flat (single) - 45.5 sqm - incl. 1.84 sqm storage
- Flat 02 - 1 bed flat (double) - 54.6 sqm - incl. 2.88 sqm storage
- Flat 03 - 1 bed flat (double) - 51 sqm - incl. 2.48 sqm storage
- Flat 04 - 1 bed flat (single) - 44.5 sqm - incl. 1.54 sqm storage
- Flat 05 - 1 bed flat (studio) - 38.5 sqm - incl. 1.44 sqm storage
- Flat 06 - 1 bed flat (single) - 47.2 sqm - incl. 1.44 sqm storage
- Flat 07 - 1 bed flat (double) - 56.3 sqm - incl. 2.28 sqm storage
- Flat 08 - 1 bed flat (double) - 54.1 sqm - incl. 2.18sqm storage
- Flat 09 - 1 bed flat (studio) - 44.4 sqm - incl. 1.84 sqm storage
- Flat 10 - 1 bed flat (double) - 56.9 sqm - incl. 1.88 sqm storage
- Flat 11 - 1 bed flat (single) - 38.6 sqm - incl. 1.84 sqm storage
- Flat 12 - 1 bed flat (studio) - 41 sqm - incl. 2.24 sqm storage
- Flat 13 - 1 bed flat (single) - 39 sqm - incl. 2.24 sqm storage

AUGUSTA PLACE

Planning issue

A 08.06.2026 Mirror amendments to storage and schedule of accommodation added

rev.	date
No dimensions to be scaled from this drawing. Any dimensions shown on the drawing should be checked on site.	
This drawing has been produced for Planning purposes only and should not be used for Construction purposes. This is a planning only drawing and must not be used for Construction purposes in any way.	
This drawing is copyright and should not be reproduced without the permission of the Architects.	

client Danworth Holdings Ltd

project 105-109 Montague Street Worthing

drawing Proposed Floor Plan

scale 1:100@A2 date July 2025 drawn

2/3 St Johns Road
Hove East Sussex BN3 2PB
t: 01273 203230
email: info@turnerarchitects.co.uk

Turner Associates Architects and Planning Consultants

