



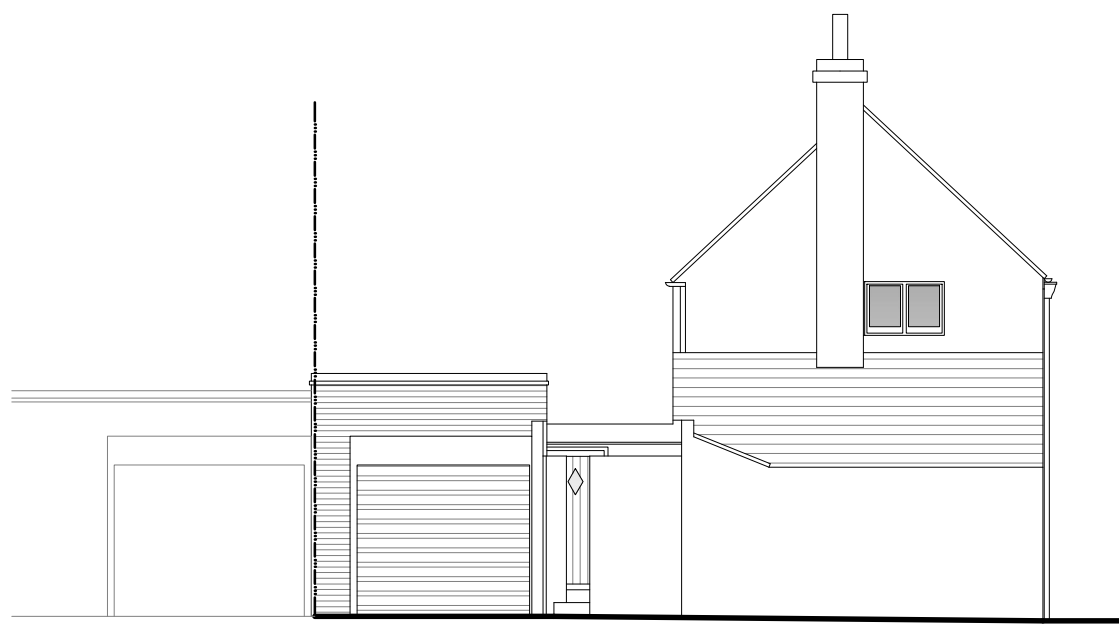


Existing North Elevation 1:100





Existing West Elevation 1:100

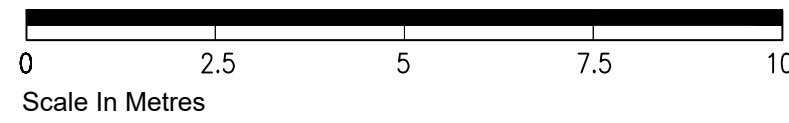



Existing South Elevation 1:100

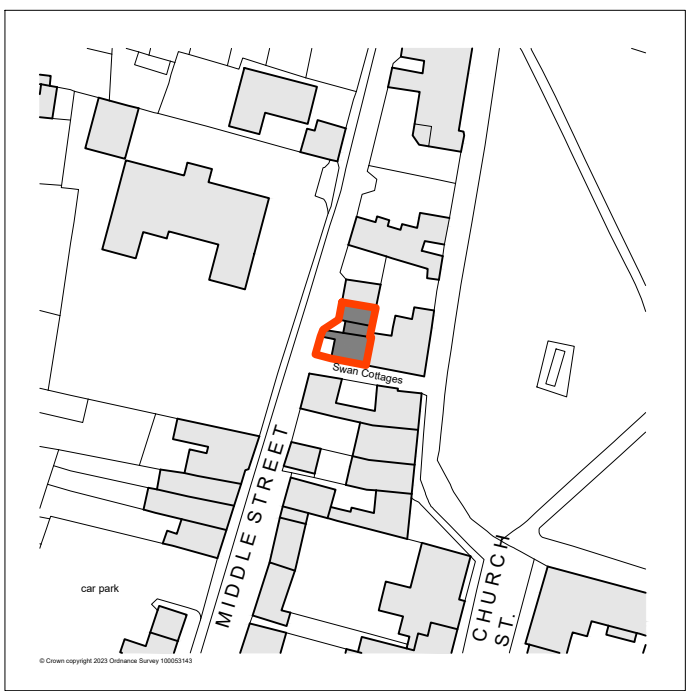

Location Plan 1:1250

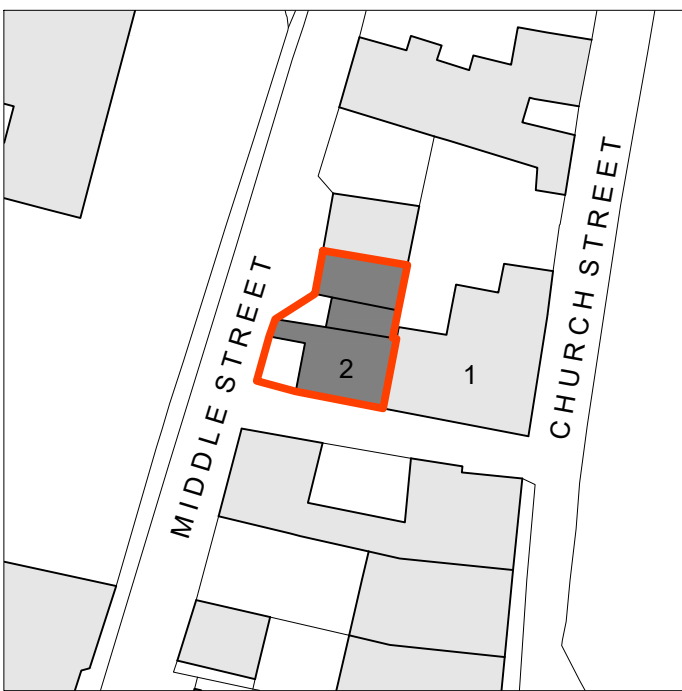 


Site Plan 1:500

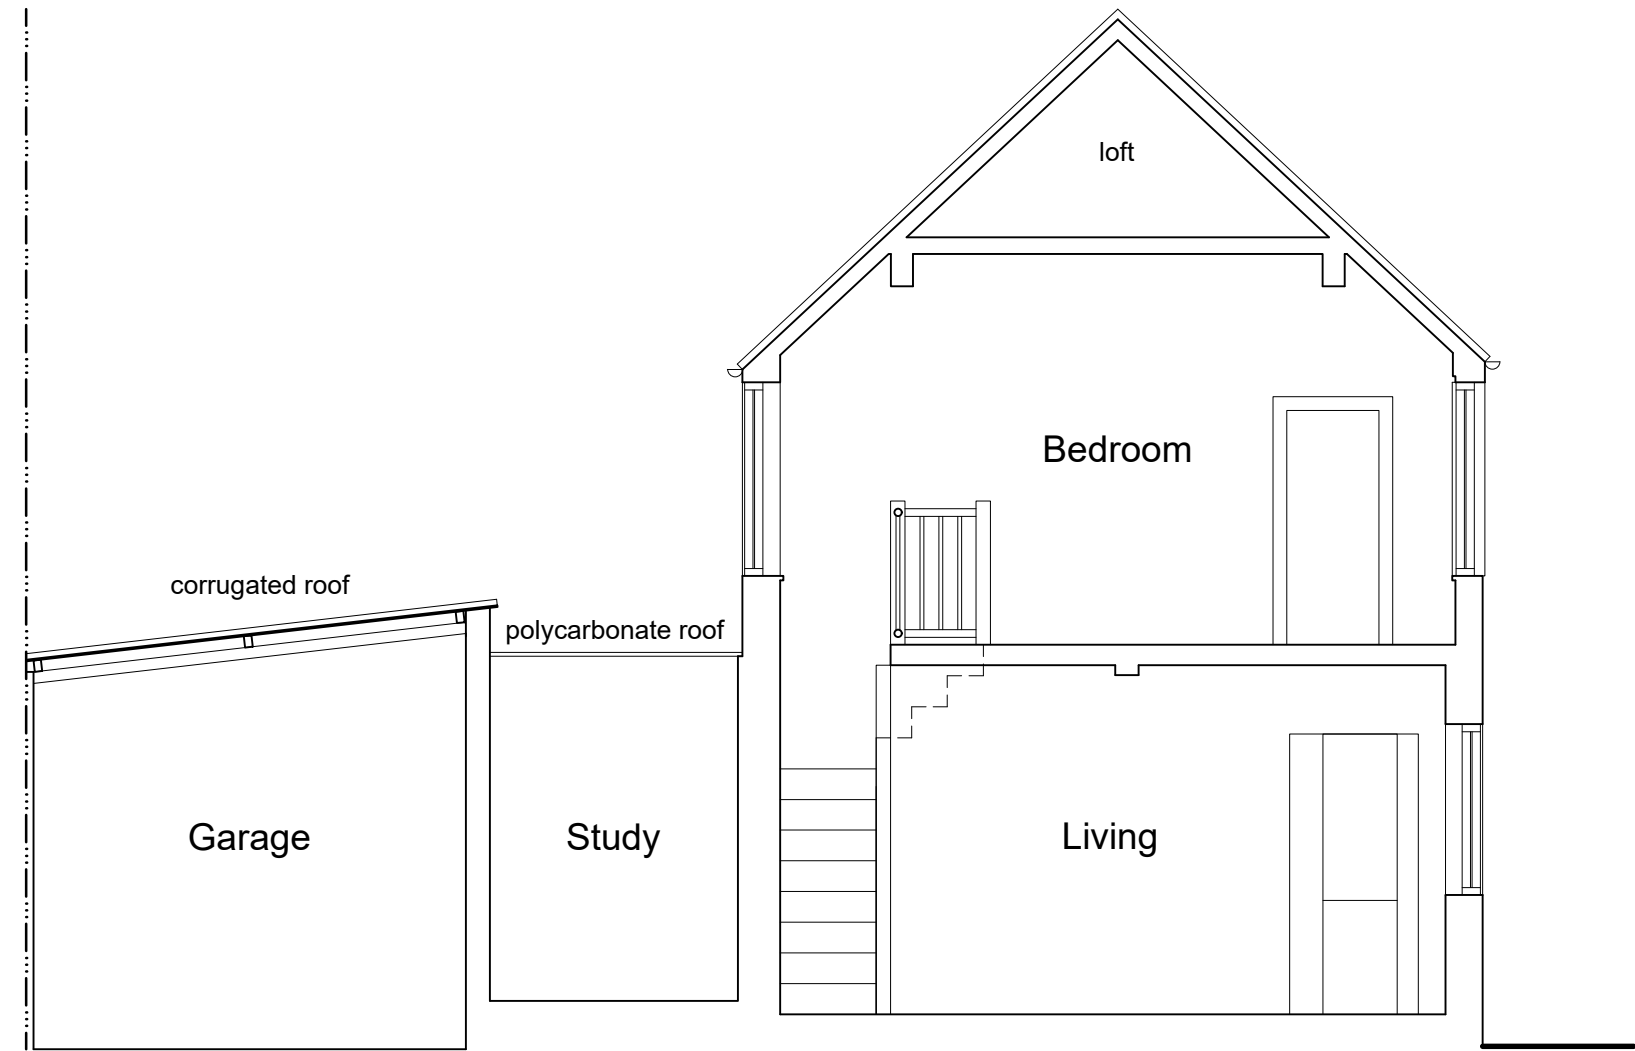 


Existing Section A-A 1:50



Existing Section B-B 1:50


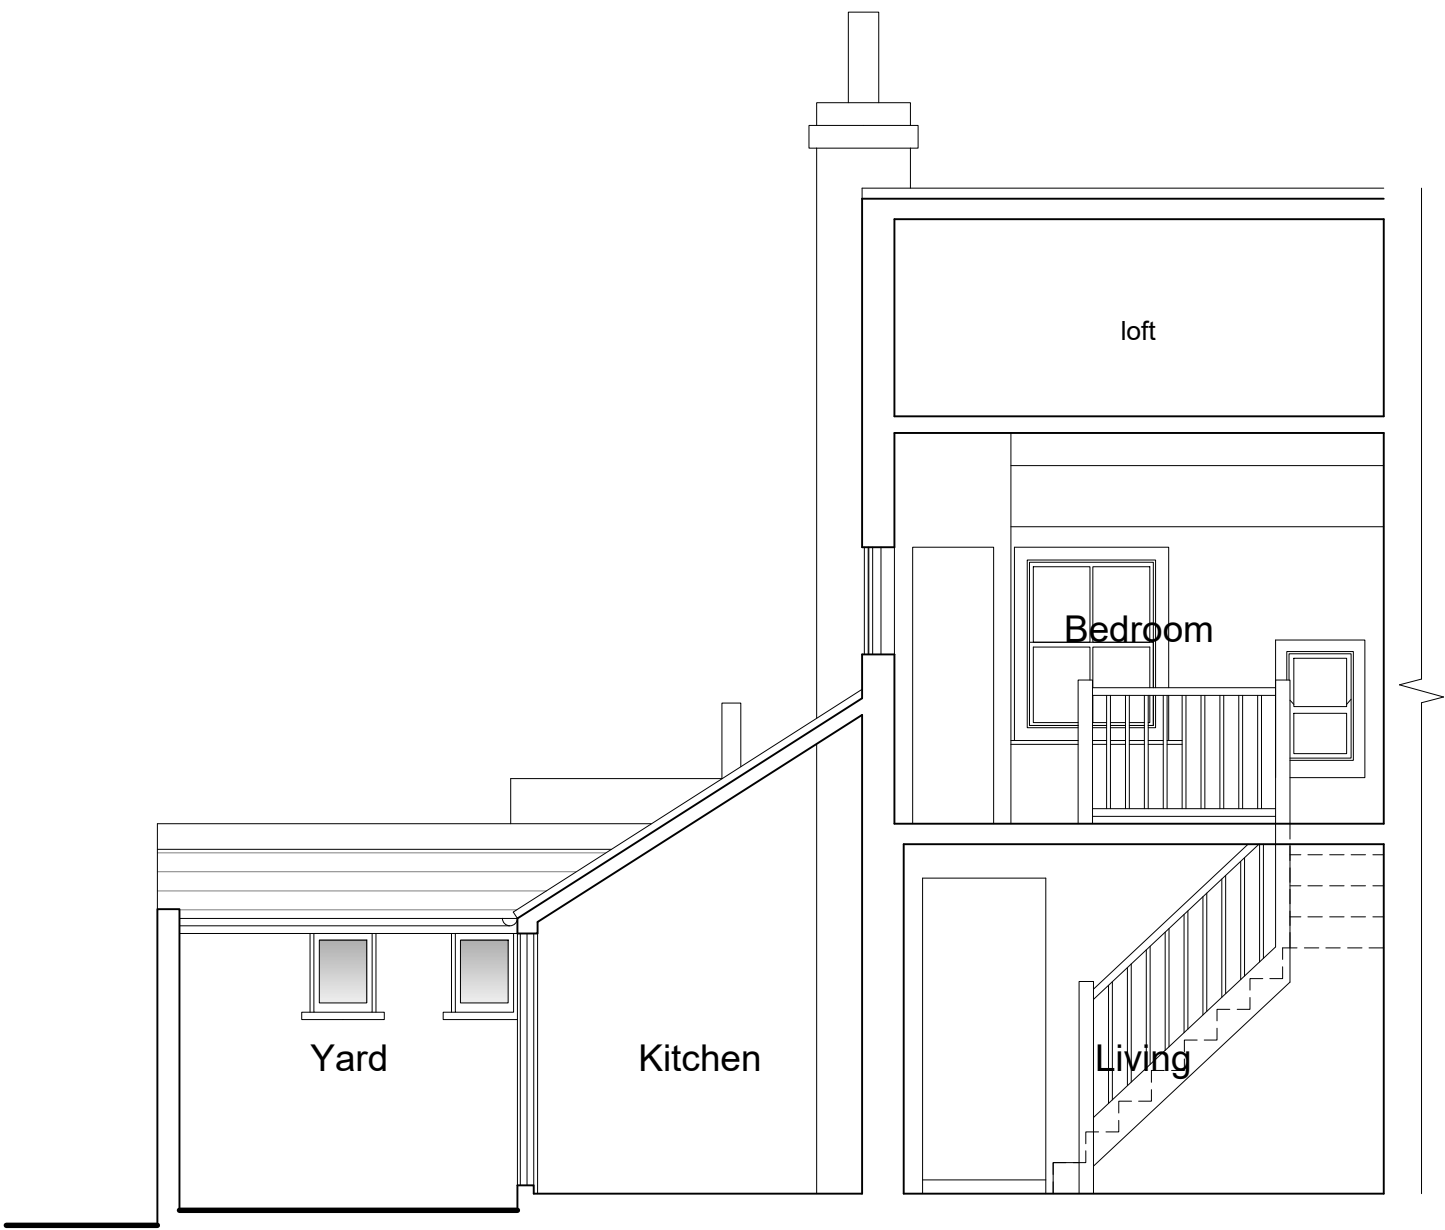


Existing Section C-C 1:50

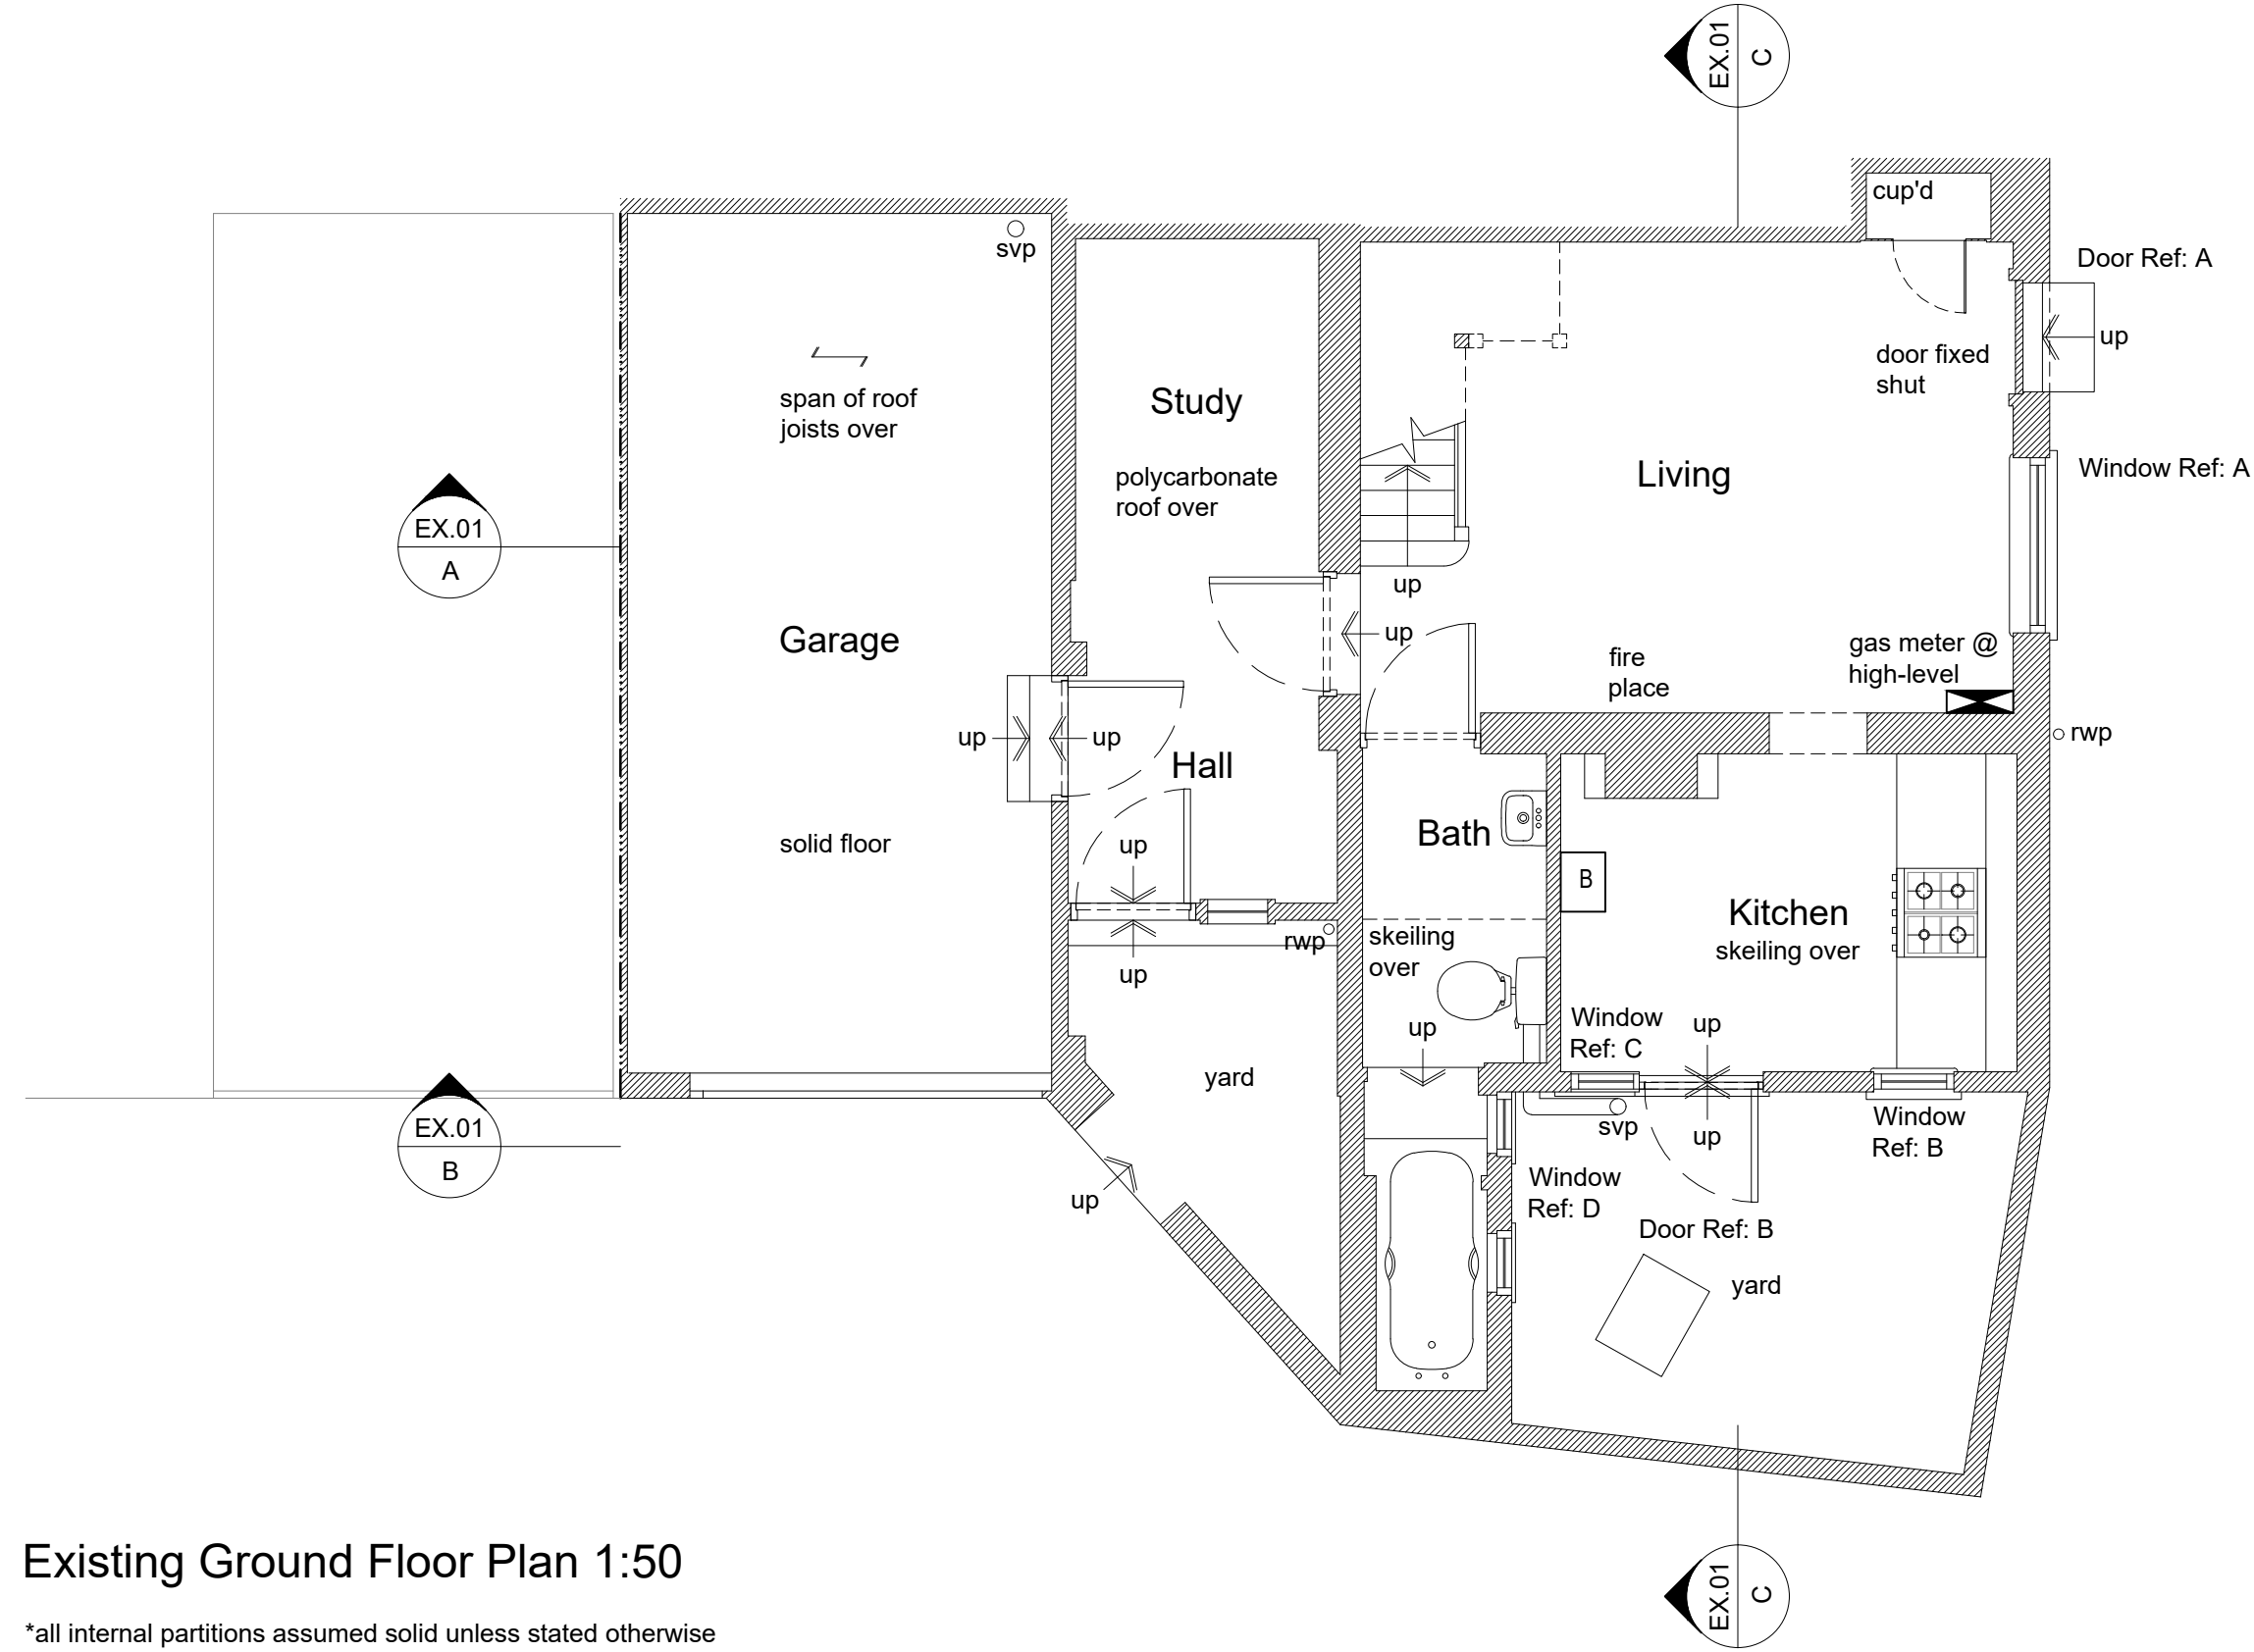

Existing Ground Floor Plan 1:50

*all internal partitions assumed solid unless stated otherwise

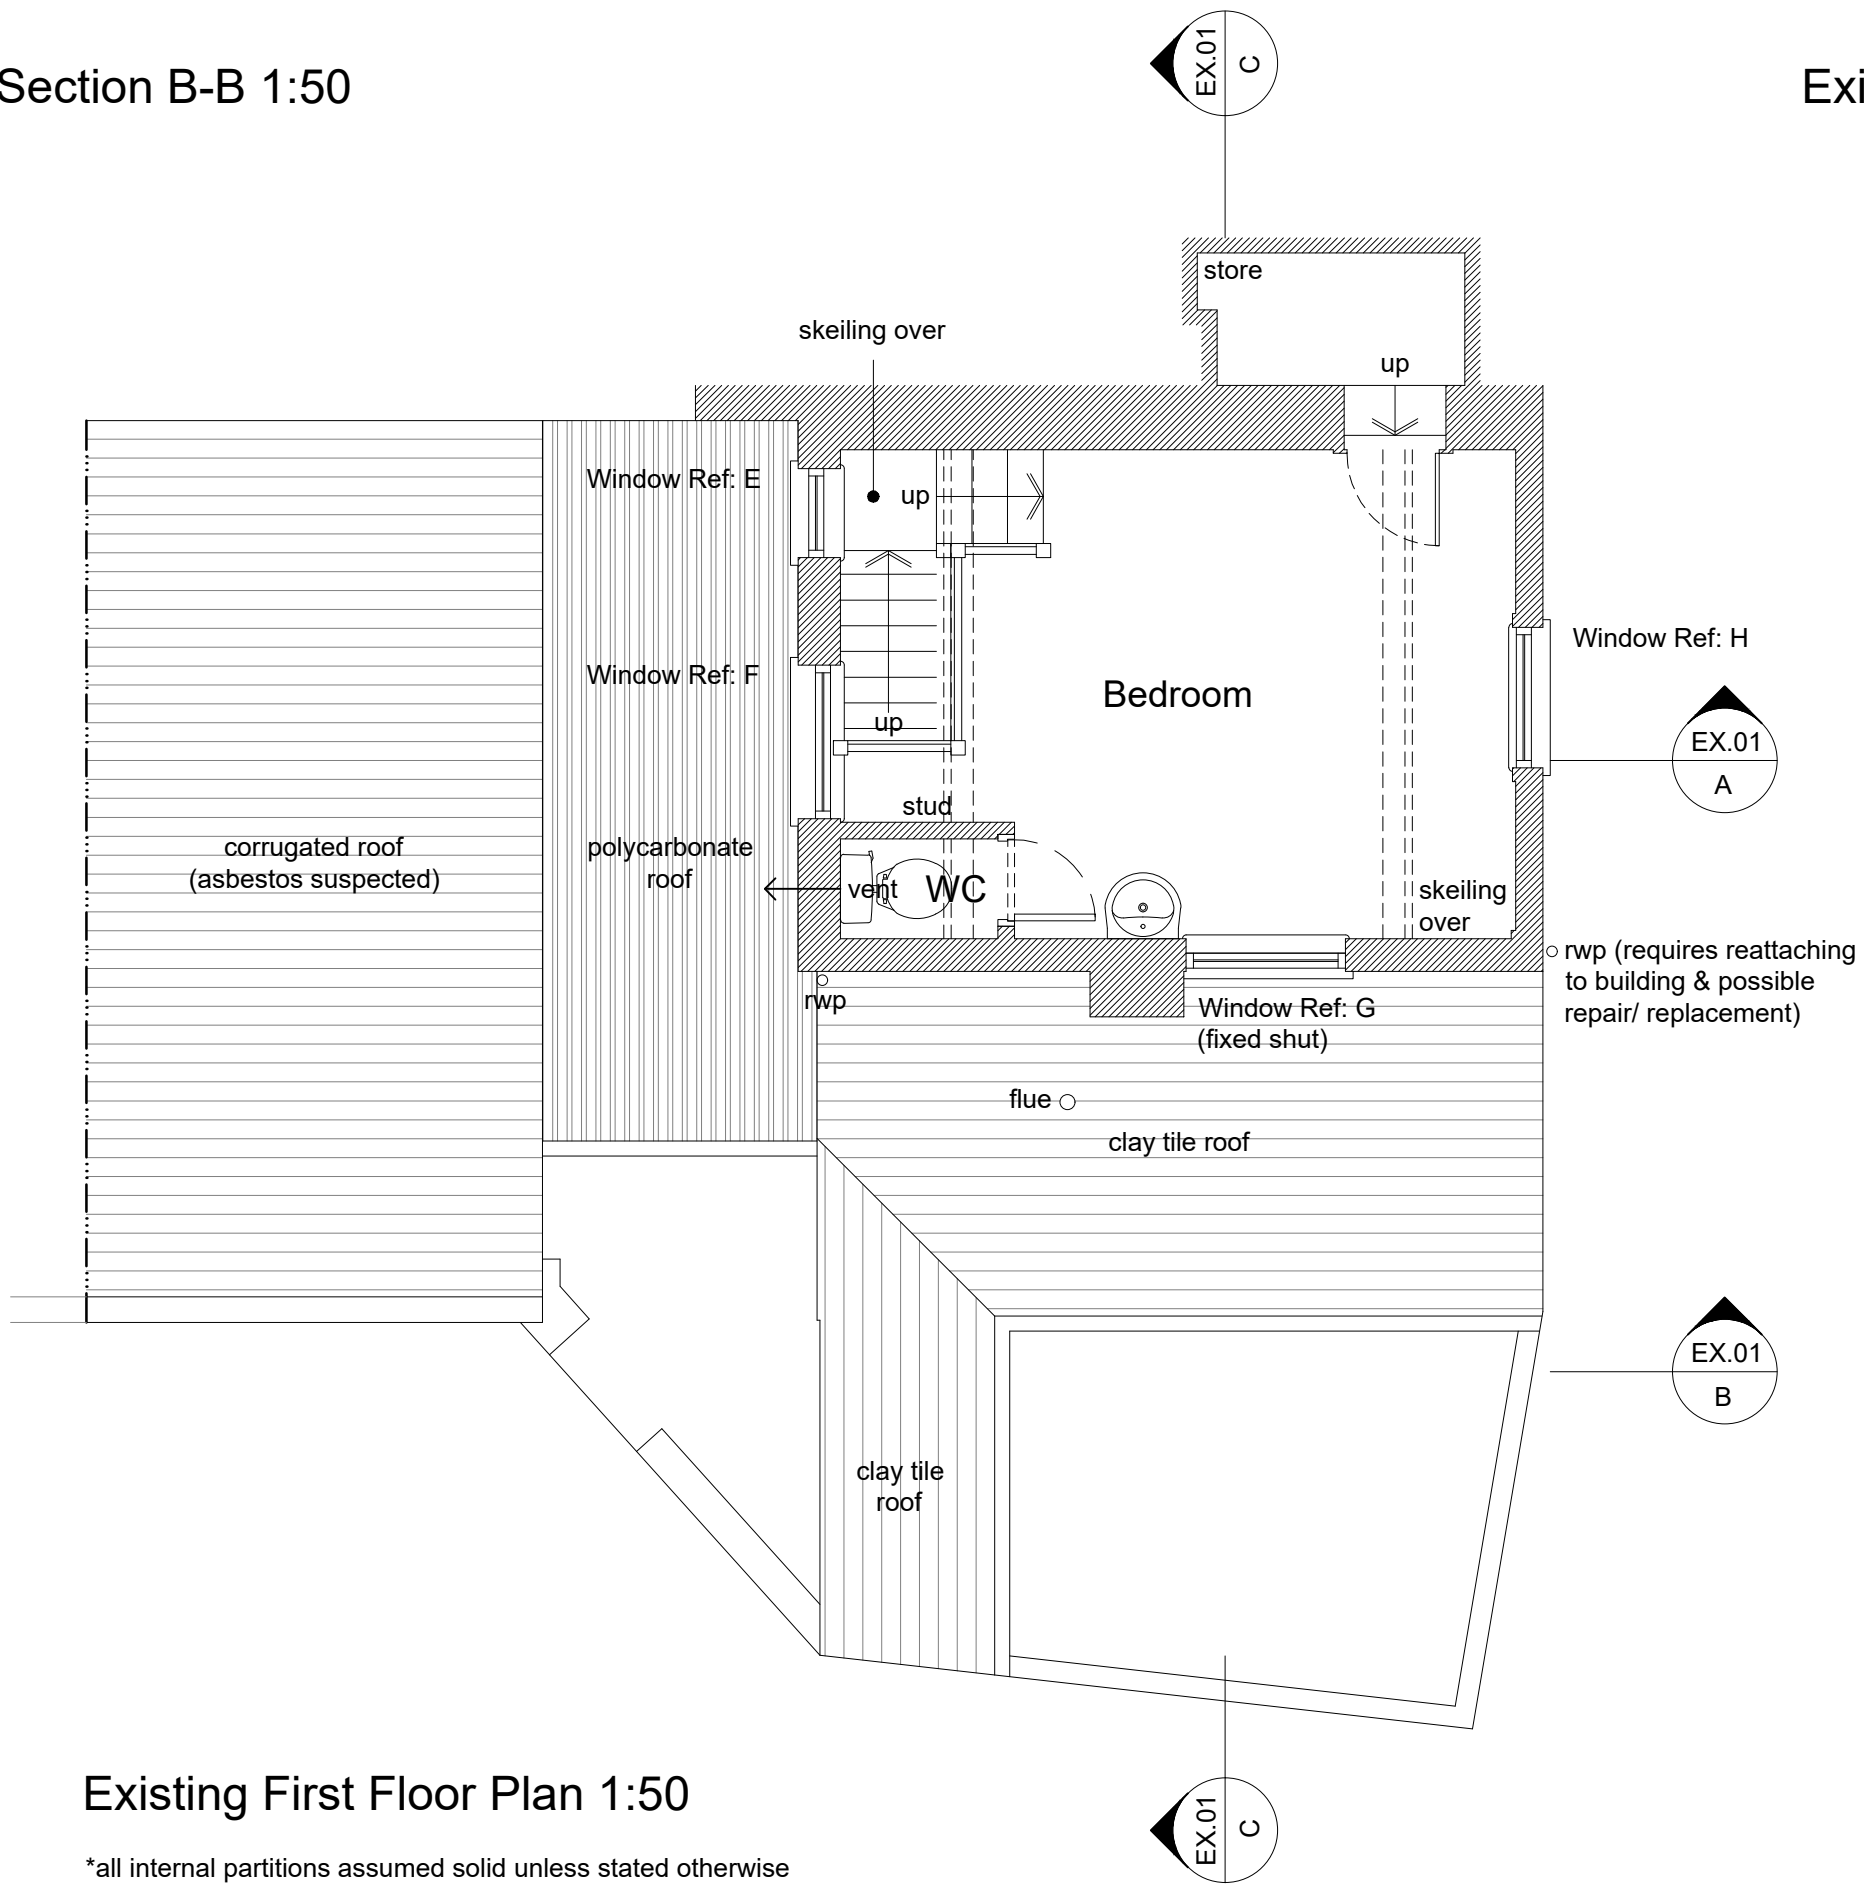 

Existing First Floor Plan 1:50

*all internal partitions assumed solid unless stated otherwise

TIMDEACON.
architect

timdeacon.architect@gmail.com

client Mr & Mrs Crampton
job 2 Swan Cottages,
40 Middle Street,
Shoreham-by-Sea,
BN43 5DP

Do not scale off drawing unless solely for Planning purposes.
Check all dimensions on site before work commences.
All work materials workmanship to conform with current building regulations BS5 and COP's
© Copyright Tim Deacon, Architect

rev. date comment
amendments

dwg # 150.EX.01

dwg title Existing Plans, Section
and Elevations

MEASURED SURVEY

scale Varies @ A1

date April 2023

RIBA work stage