




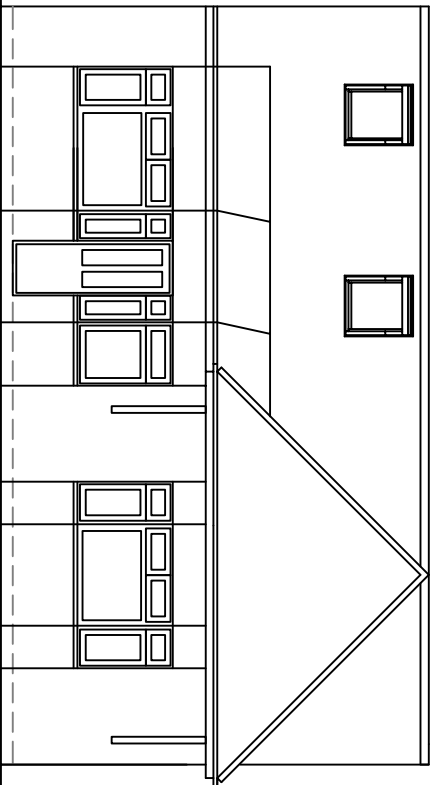


3 North Facing Front Elevation
1m 2m 3m 4m 5m 6m 7m 8m 9m 10m
1:100 Scale Bar

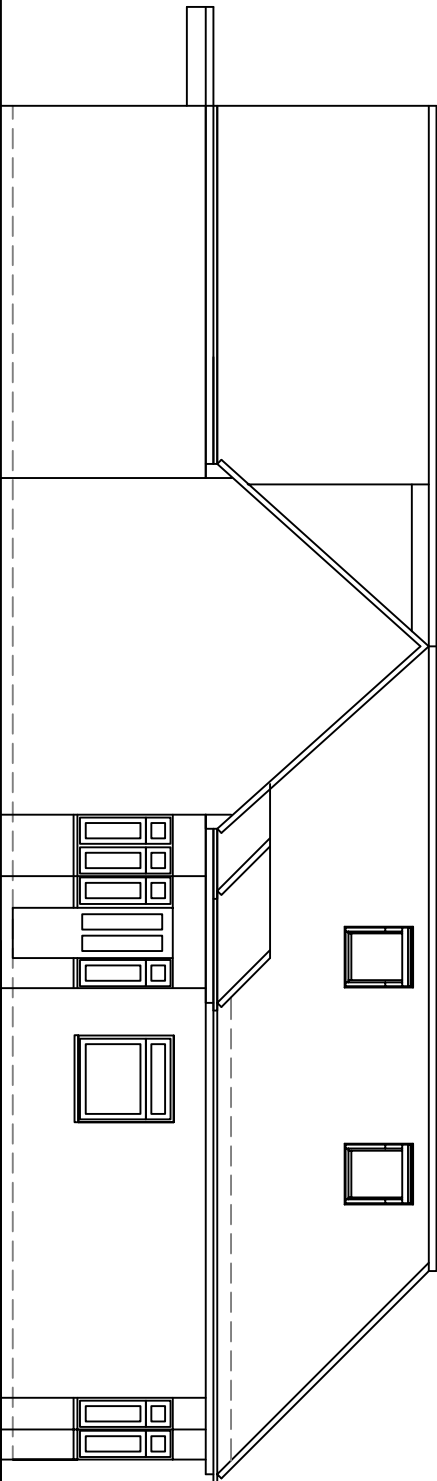

4 East Facing Side Elevation
1m 2m 3m 4m 5m 6m 7m 8m 9m 10m
1:100 Scale Bar

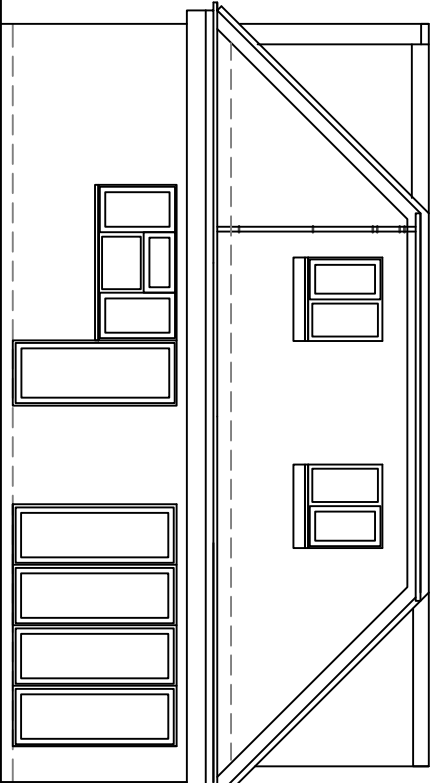


5 South Facing Rear Elevation
1m 2m 3m 4m 5m 6m 7m 8m 9m 10m
1:100 Scale Bar

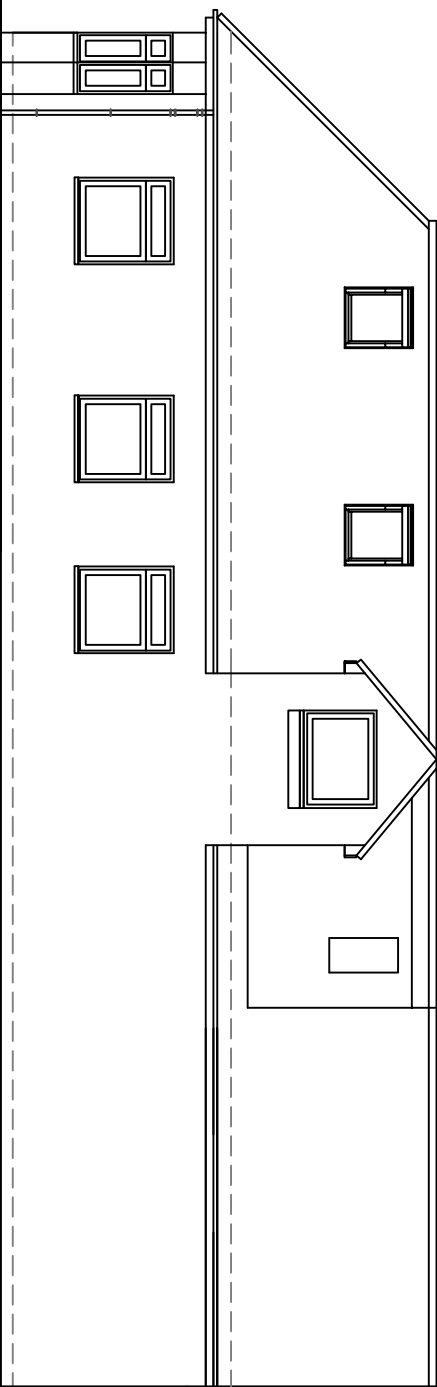


6 West Facing Side Elevation
1m 2m 3m 4m 5m 6m 7m 8m 9m 10m
1:100 Scale Bar


Rear Garden

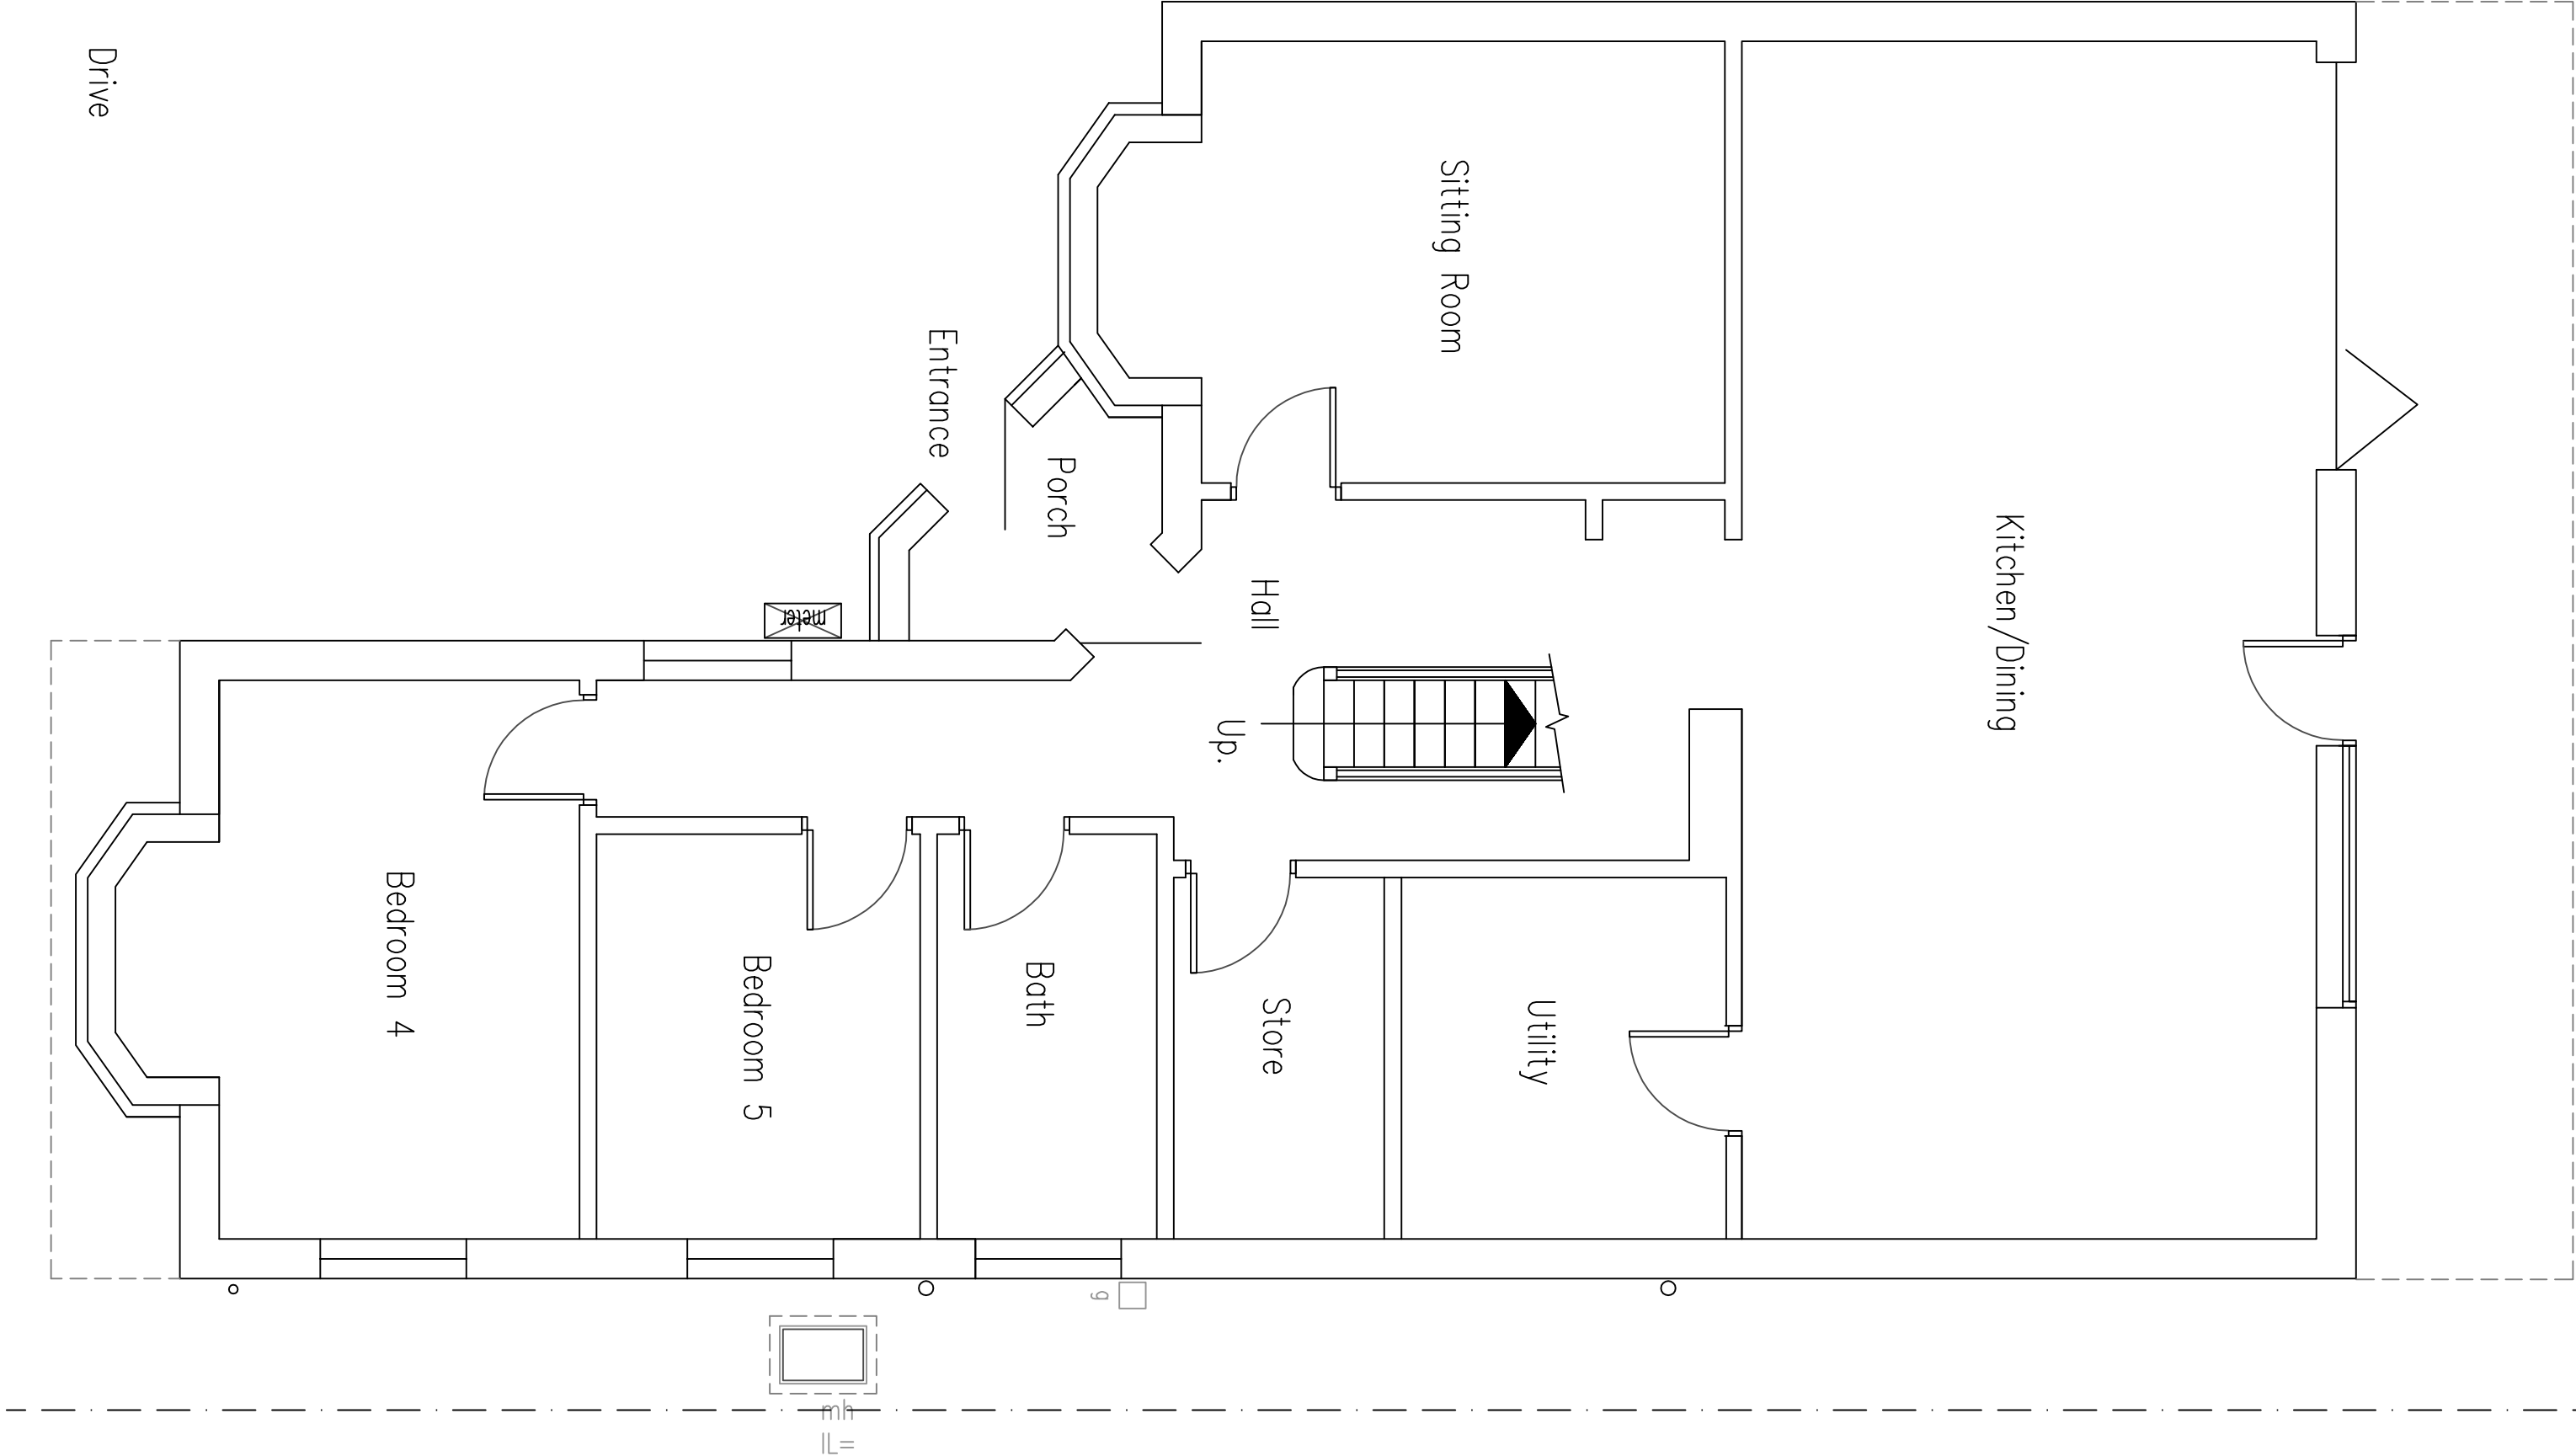

1 Ground Floor Plan
1:50 Scale Bar
1m 2m 3m 4m 5m 6m 7m 8m 9m 10m
Note: All dimensions to be checked on site.

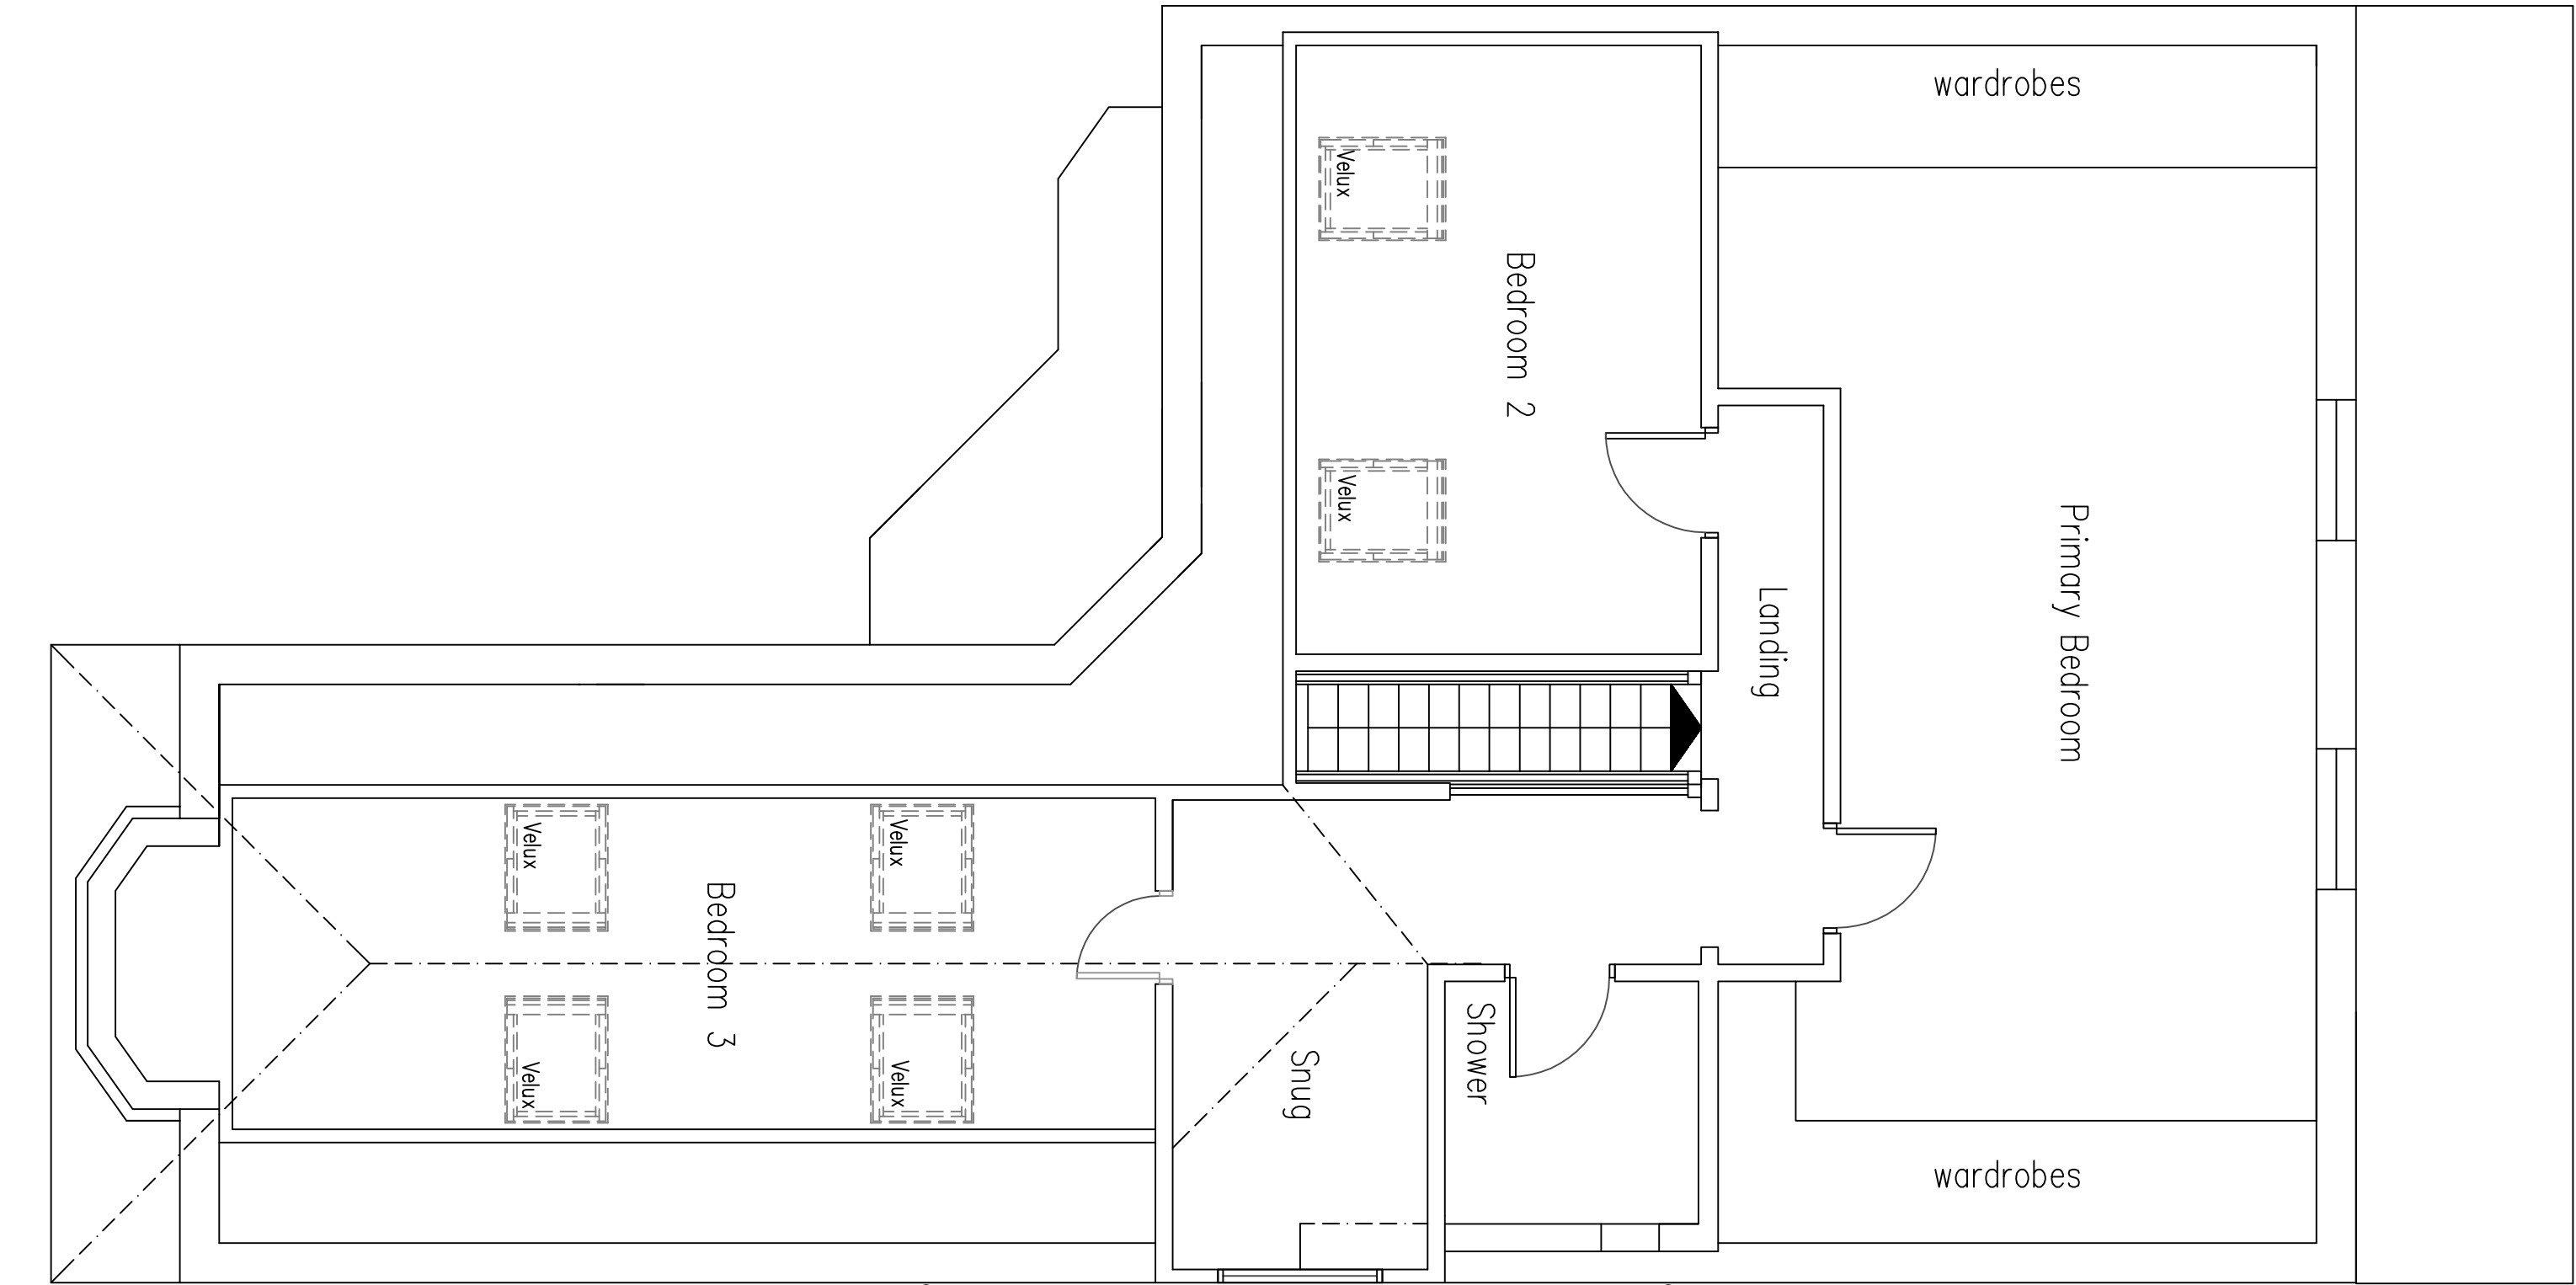

2 First Floor Plan
1:50 Scale Bar
1m 2m 3m 4m 5m 6m 7m 8m 9m 10m
Note: All dimensions to be checked on site.

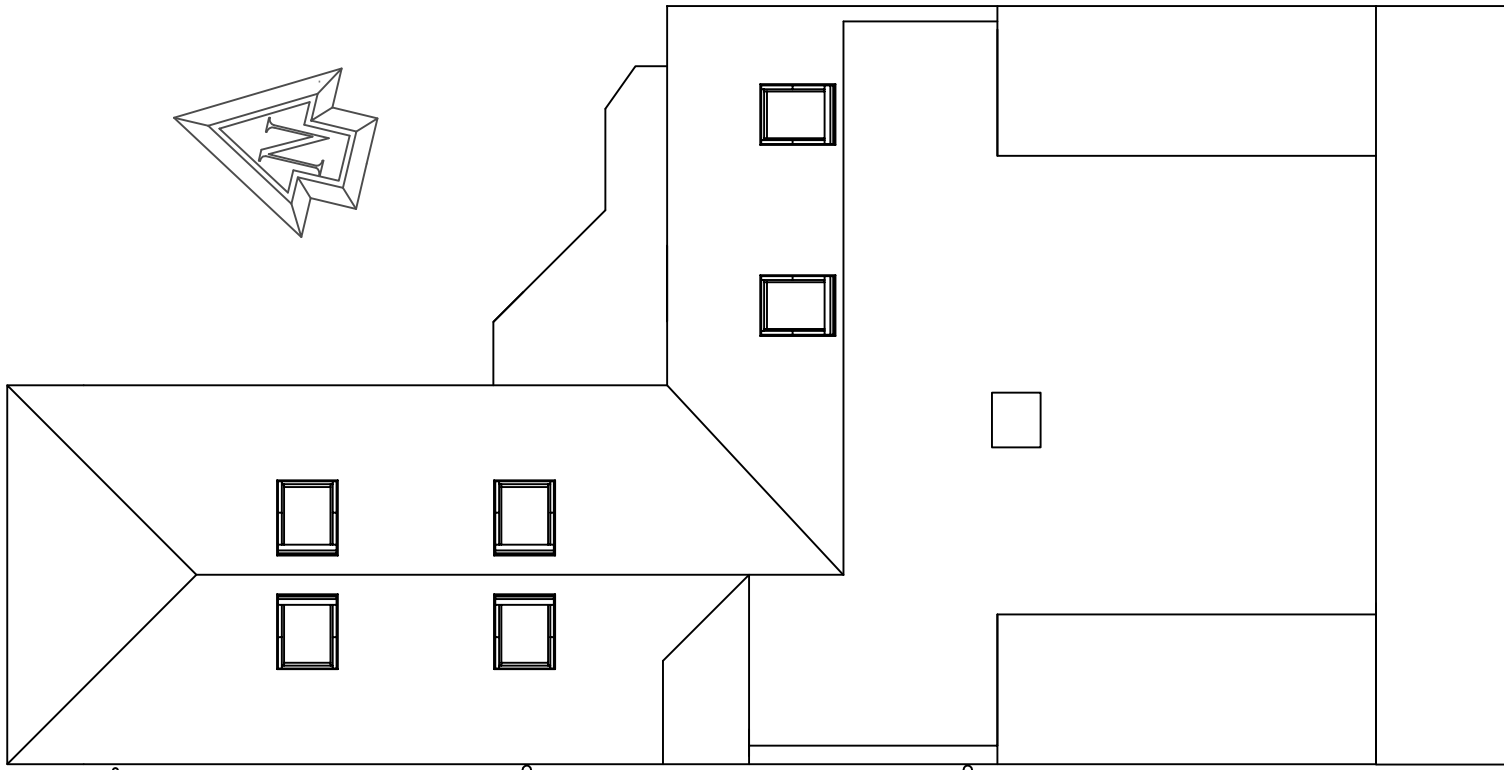

Existing Roof Plan 1:100

DO NOT SCALE FROM THIS DRAWING EXCEPT FOR PLANNING AS PHOTOGRAPHS WILL BE SUBJECT TO DISTORTION. DRAWINGS TO BE READ IN CONJUNCTION WITH ALL OTHER ARCHITECT'S & STRUCTURAL ENGINEER'S CONTRACT DRAWINGS & SPECIFICATIONS. ANY DISCREPANCIES MUST BE BROUGHT TO THE ATTENTION OF THE ARCHITECT IMMEDIATELY. THE CONTRACTOR MUST VERIFY ALL DIMENSIONS BY SITE MEASUREMENT BEFORE ORDERING MATERIALS OR SUBSTITUTING MATERIALS & PRODUCTS TO THOSE NAMED WILL BE ACCEPTABLE IF PROVEN TO BE OF EQUAL OR HIGHER PERFORMANCE AND NOT IN CONFLICT WITH OTHER ELEMENTS. FOUNDATIONS/FLOOR CONSTRUCTION DESIGNED BY STRUCTURAL ENGINEER TO SUIT LOCAL SOIL CONDITIONS PROXIMITY TO TREES ETC. ALL TO BE APPROVED BY BUILDING CONTROL.

Project:
Proposed
Side Dormer to Bedroom 3
and Internal Alterations. At:
12 Coombe Rise
Worthing
West Sussex
BN14 0ED

Drawing title:
Plans & Elevations As Existing

Client:
James Bryant

© Copyright of:
Architectural & Planning Services
7 Ermingham Rd
Shoreham By Sea
West Sussex
BN43 5NQ
BJW
01723 441009
o: 01723 441009
e-mail: benw@bjwarchitectural.co.uk
website: bjwarchitectural.co.uk

Scale:
1:50 1:100
Paper size
A1

Date:
2.2.2026
Drawn:
BJW

Dwg. No.
01
Rev'n