




3 South Elevation
1 : 50



2 North
1 : 50



1 East Elevation
1 : 50

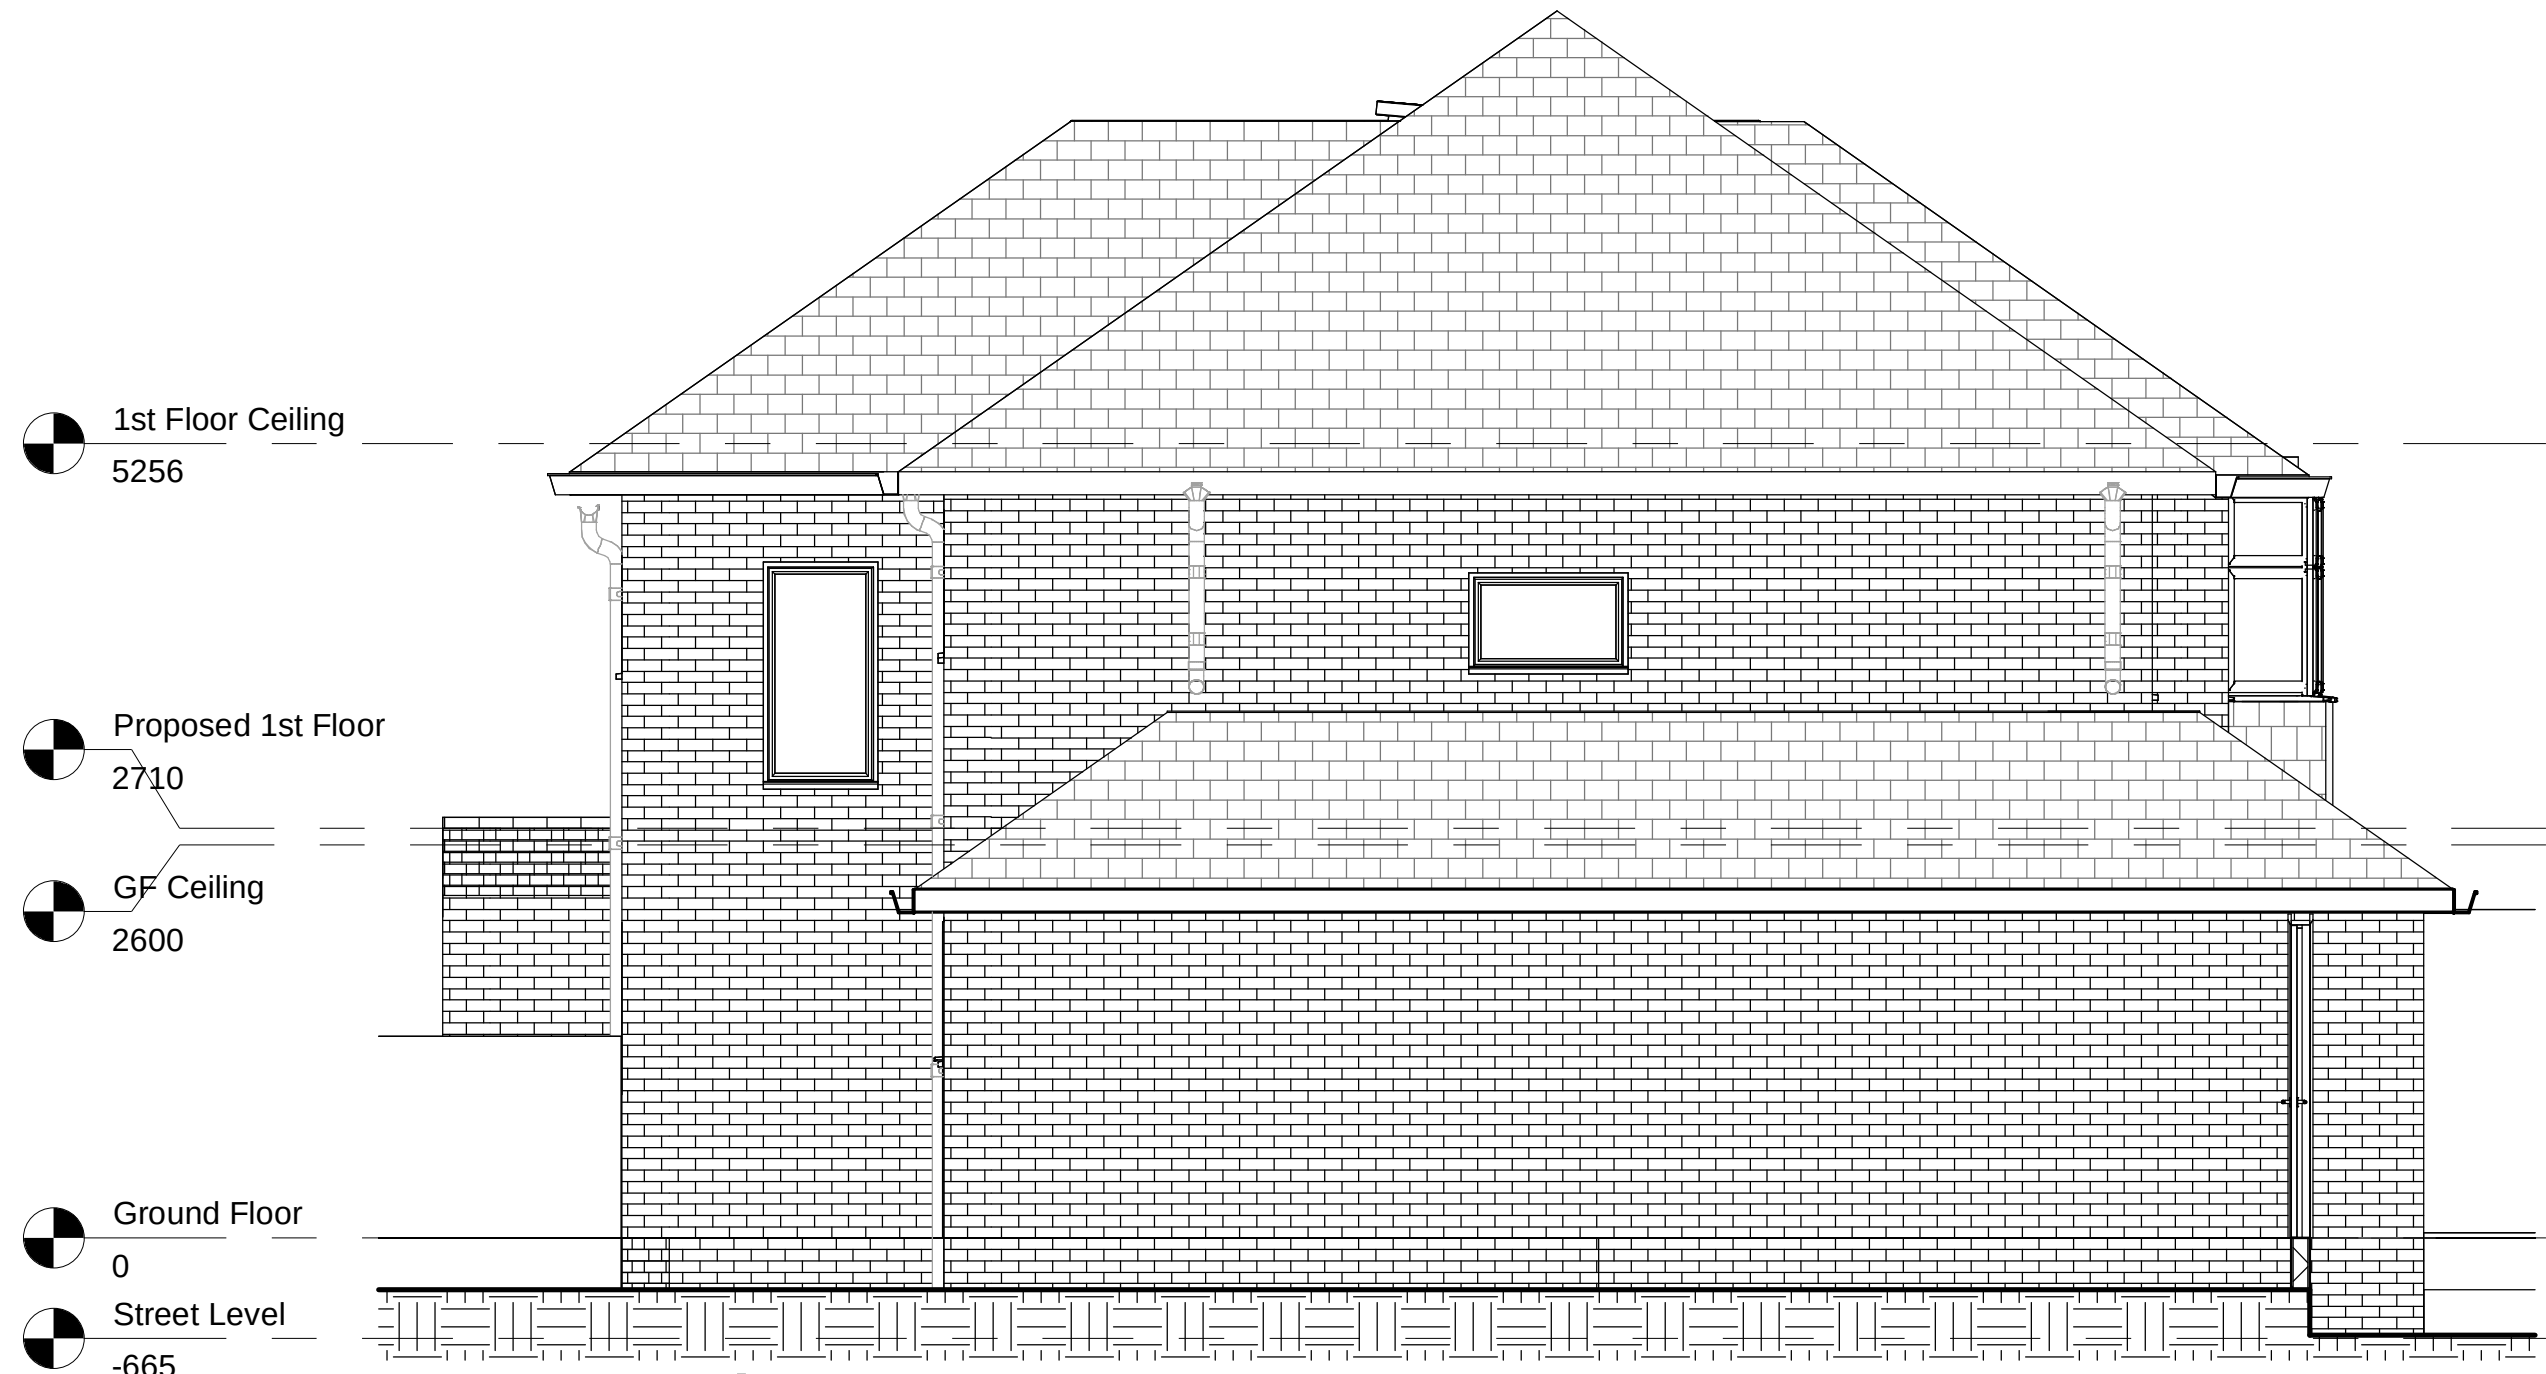


4 West Elevation
1 : 50

Notes:

1. THE COPYRIGHT OF THIS DRAWING IS VESTED IN WARWICK LANE DEVELOPMENTS AND IT MAY NOT BE REPRODUCED IN WHOLE OR PART OR USED FOR THE MANUFACTURE OF ANY ARTICLE WITHOUT THE EXPRESS PERMISSION OF THE COPYRIGHT HOLDERS.
2. WORK TO FIGURED DIMENSIONS ONLY.
3. THIS DRAWING IS TO BE READ IN CONJUNCTION WITH ALL RELEVANT ARCHITECT'S, SERVICE ENGINEER'S AND WARWICK LANE DEVELOPMENTS DRAWINGS AND SPECIFICATIONS.

Revision Number	Revision Description	Issued by	Revision Date
-----------------	----------------------	-----------	---------------

STATUS: Planning Issue

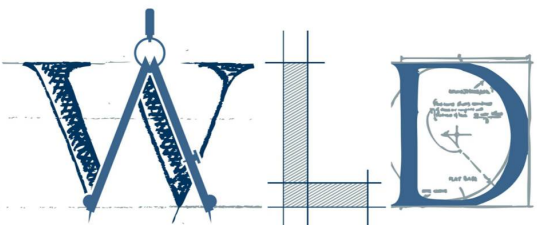

Warwick Lane.
Developments Ltd

T 01903 233332 | E accounts@wld-group.co.uk
1 The Steyne, Worthing, West Sussex, BN11 3DS

CLIENT: John Harris

SITE ADDRESS:
32a Lansdowne
Road, Worthing

DRAWING:

32a Lansdowne Road

TITLE:
Proposed Elevations

SCALE AT A1:	DATE:	DRAWN:	CHECKED:
1 : 50	12-03-25	UF	ARW
PROJECT NO:	DRAWING NO:	REVISION:	
WLD-025-001	WLD-025-001-06		