


General Notes:


Do not scale dimensions from this drawing, unless for Planning purposes.

The Contractor is responsible for checking all dimensions on site prior to commencement of the works.

This drawing is to be read in conjunction with the specification.

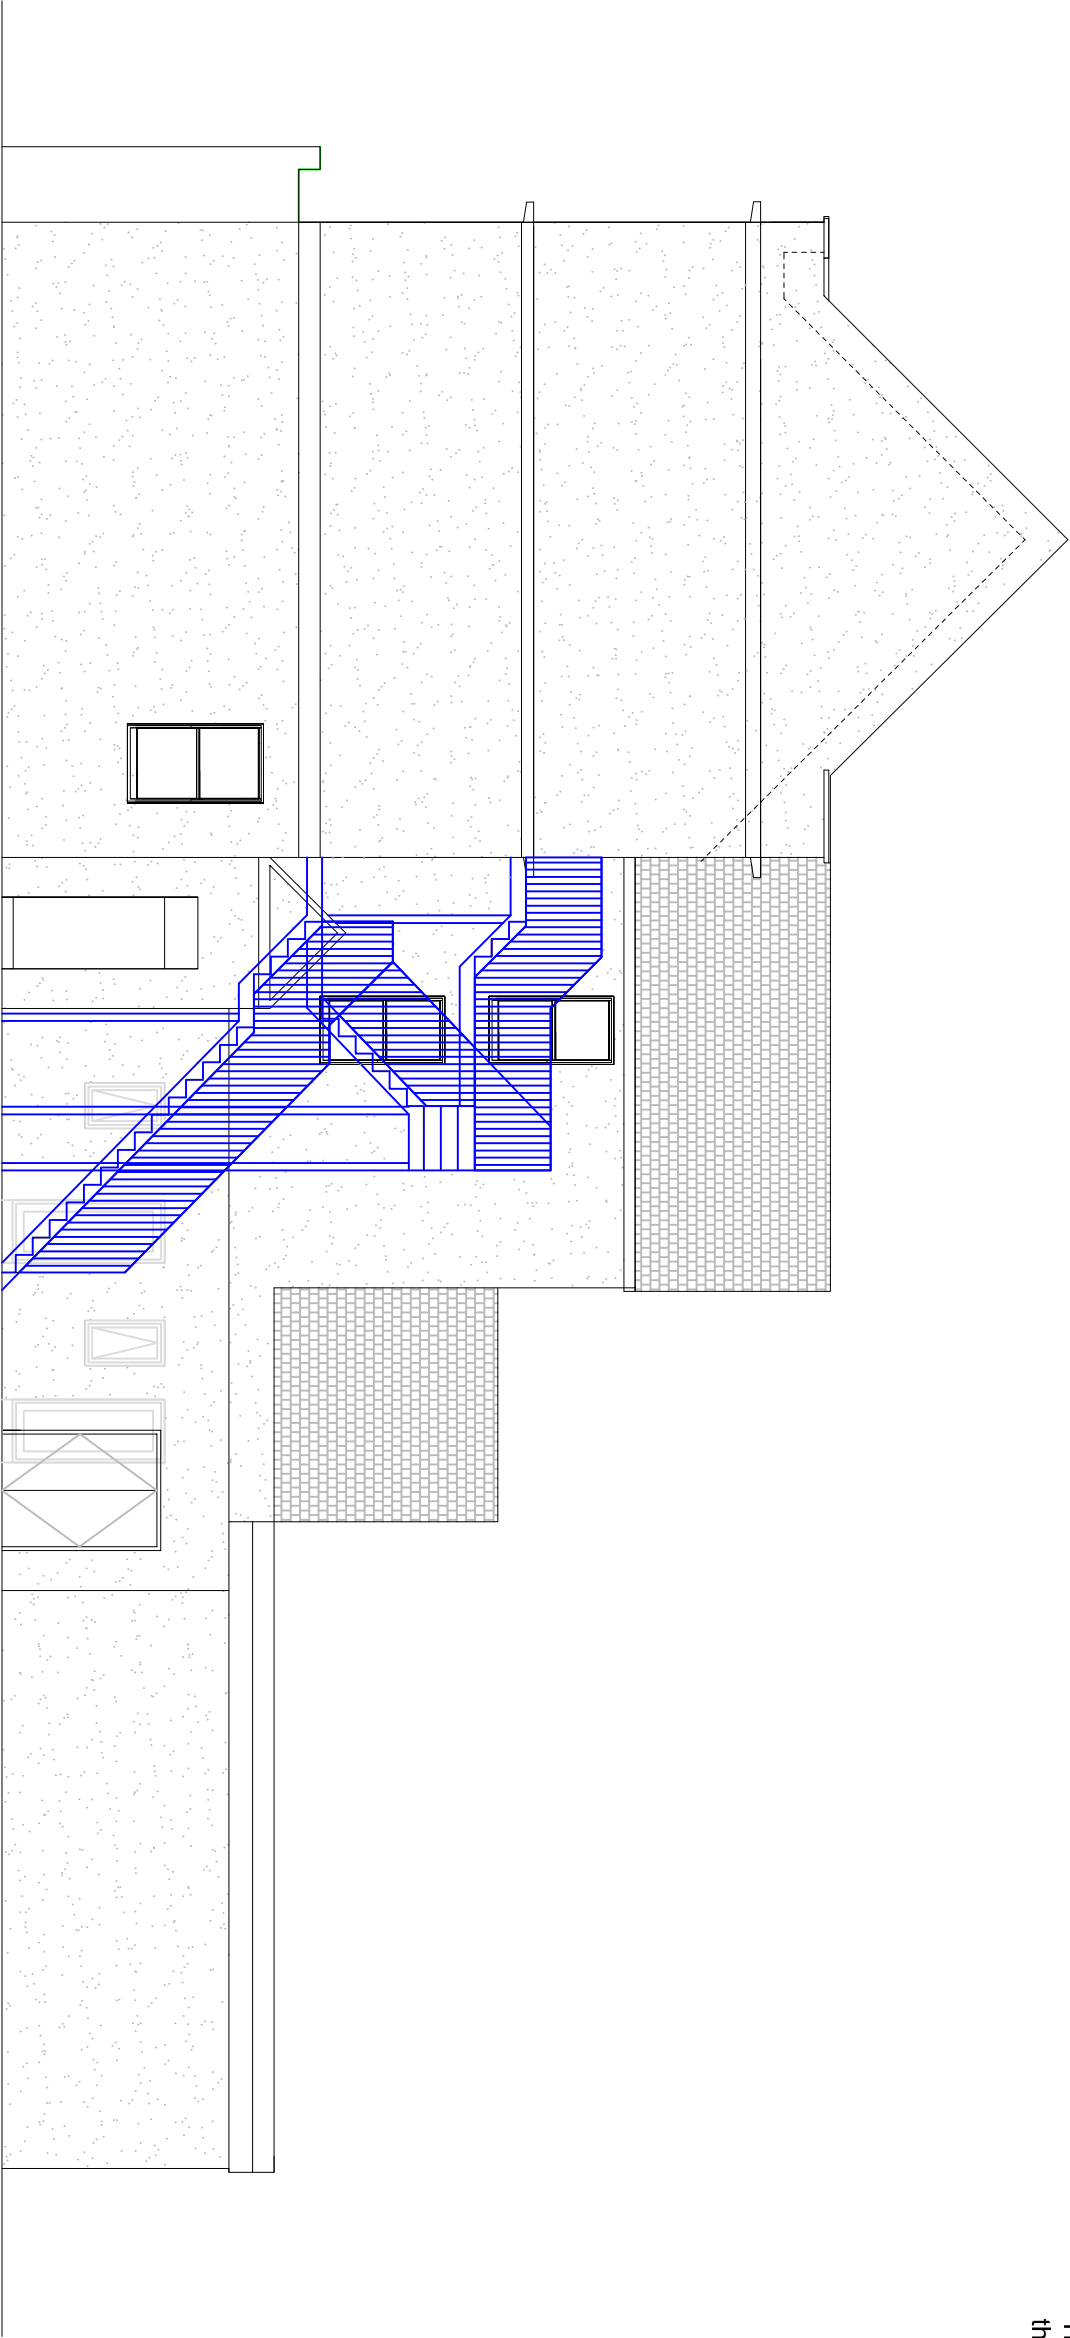

EXISTING WEST ELEVATION - SIDE

 

Doors and windows shown beyond front wall.

Door from court yard beyond

Brian Elstone Surveying Services Ltd

Brian Elstone, MCIQB, MCABE
Building Surveyor and Architectural Consultant
CDM Consultant
6 Canterbury Road, Rustington,
West Sussex, BN16 3JA
Phone: 01903 784884, Mobile: 07710 593021.
Email: brian@elstone.biz

Client: Mrs C. Bachtiger, 36 Offington Lane, Worthing, BN14 9RT		
Project: 21 Rowlands Road, Worthing, BN11 3JJ		
Drawing Title: Existing Elevation Showing Staircase		
Revision	Date	Description
Scale:	Date:	Drawn By:
1:50	-	BE
Drawing Number:	Revision:	
1731/005	A	