


General Notes:

Do not scale dimensions from this drawing, unless for Planning purposes.

The Contractor is responsible for checking all dimensions on site prior to commencement of the works.

This drawing is to be read in conjunction with the specification.

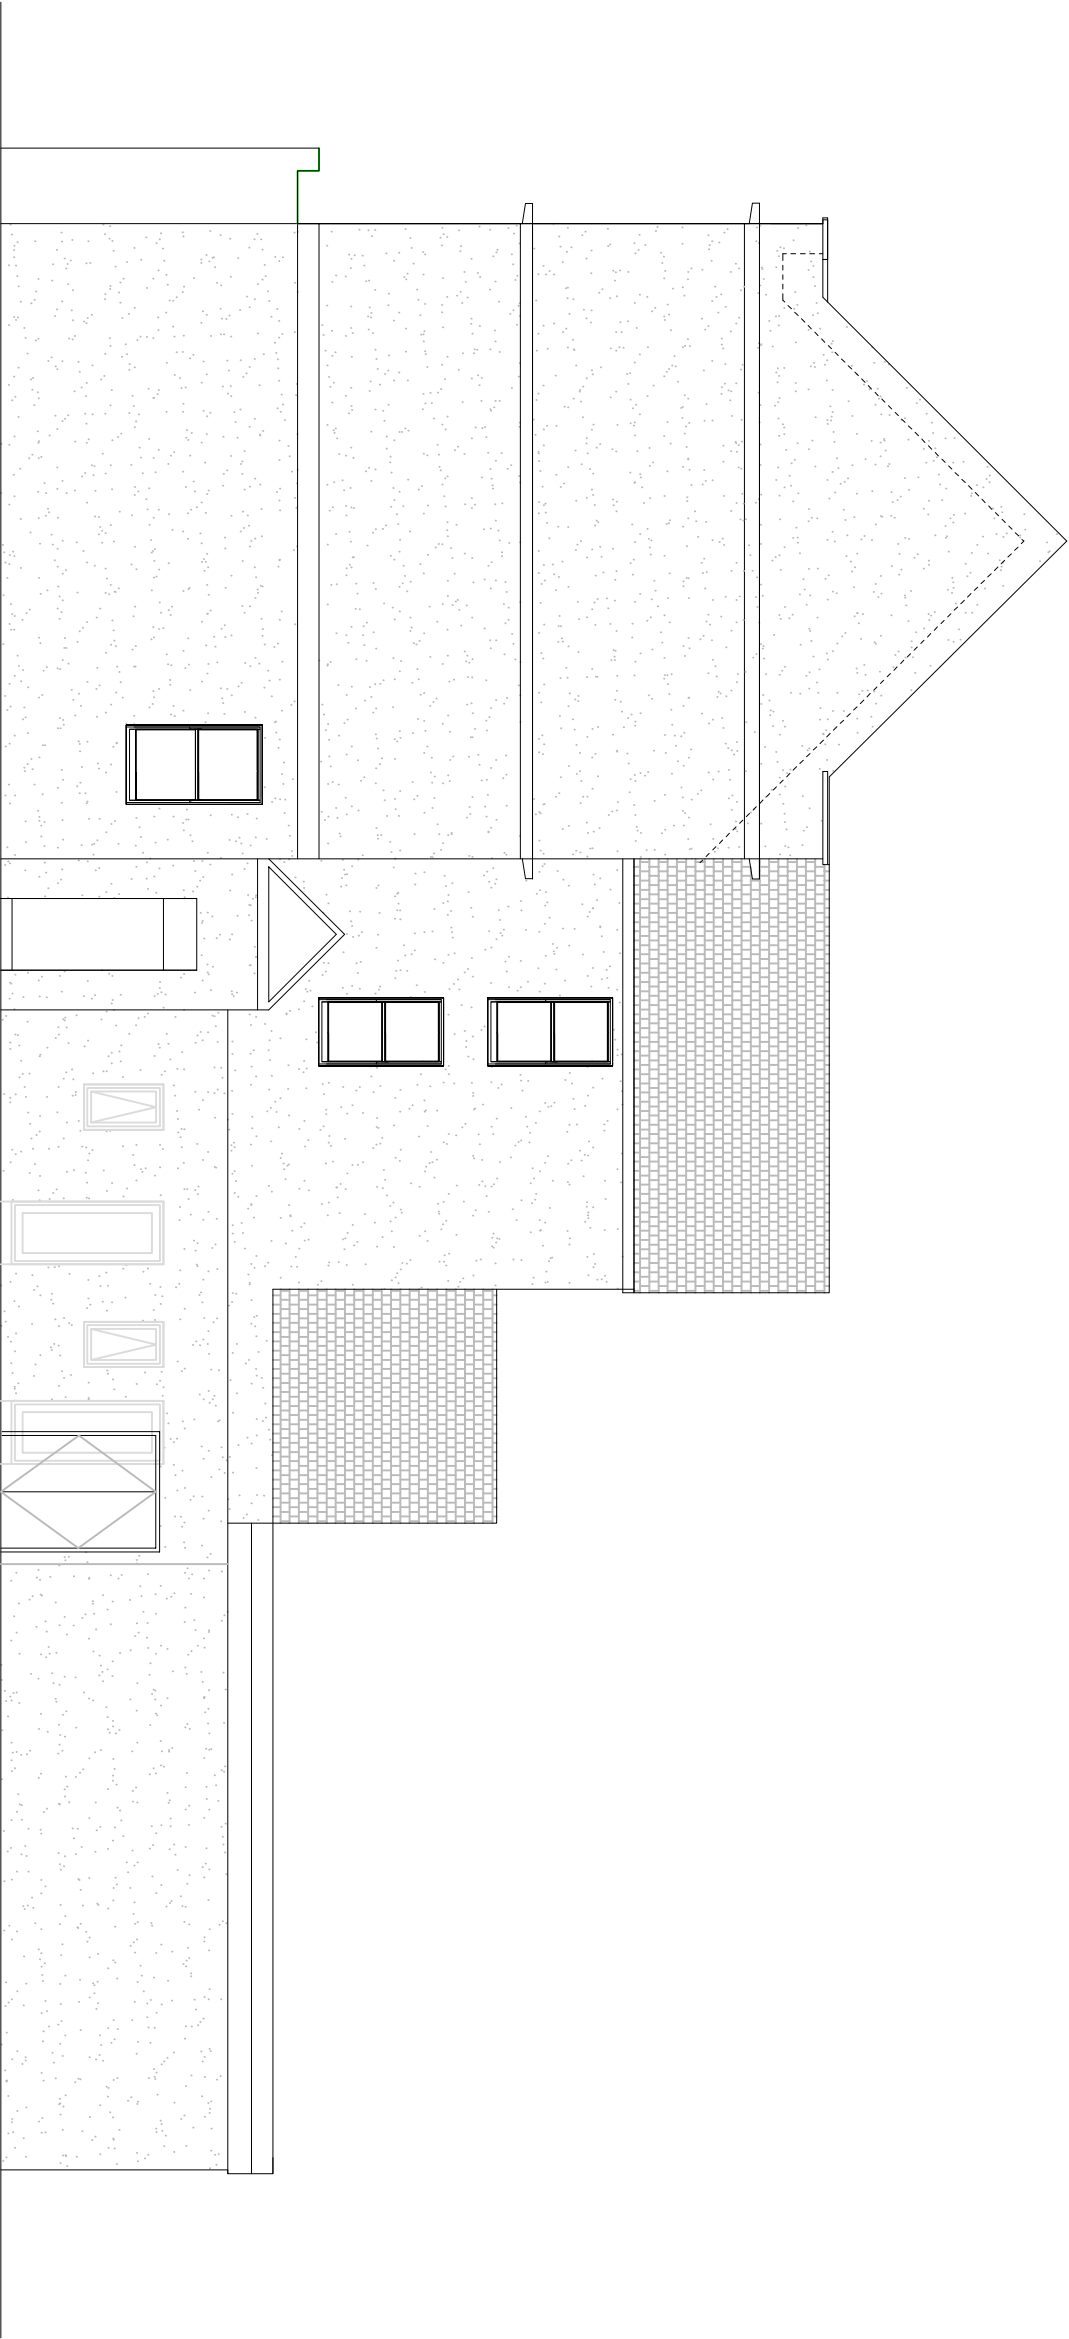

PROPOSED WEST ELEVATION SIDE
STAIRCASE REMOVED

Brian Elstone Surveying Services Ltd Brian Elstone, MCIOB, MCABE Building Surveyor and Architectural Consultant CDM Consultant 6 Canterbury Road, Rustington, West Sussex, BN16 3JA Phone: 01903 784884, Mobile: 07710 593021. Email: brian@elstone.biz		Client: Mrs C. Bachtiger, 36 Offington Lane, Worthing, BN14 9RT		Revision	Date	Description
Project: 21 Rowlands Road, Worthing, BN11 3JJ		Drawing Title: Proposed West Elevation (Staircase Removed)		Scale:	Date:	Drawn By:
				1:100	-	BE
				Drawing Number:		Revision:
				1731/008		-