


Notes:

Proposal

1- Solar Panels array to south and north roof slopes.
(Solar Panels: Trina Vertex S+ 445W Dual Glass N-Type Bifacial with Clear Backsheet × 13, TSM-NEG9RC.27)

Key:

 - Solar Panels

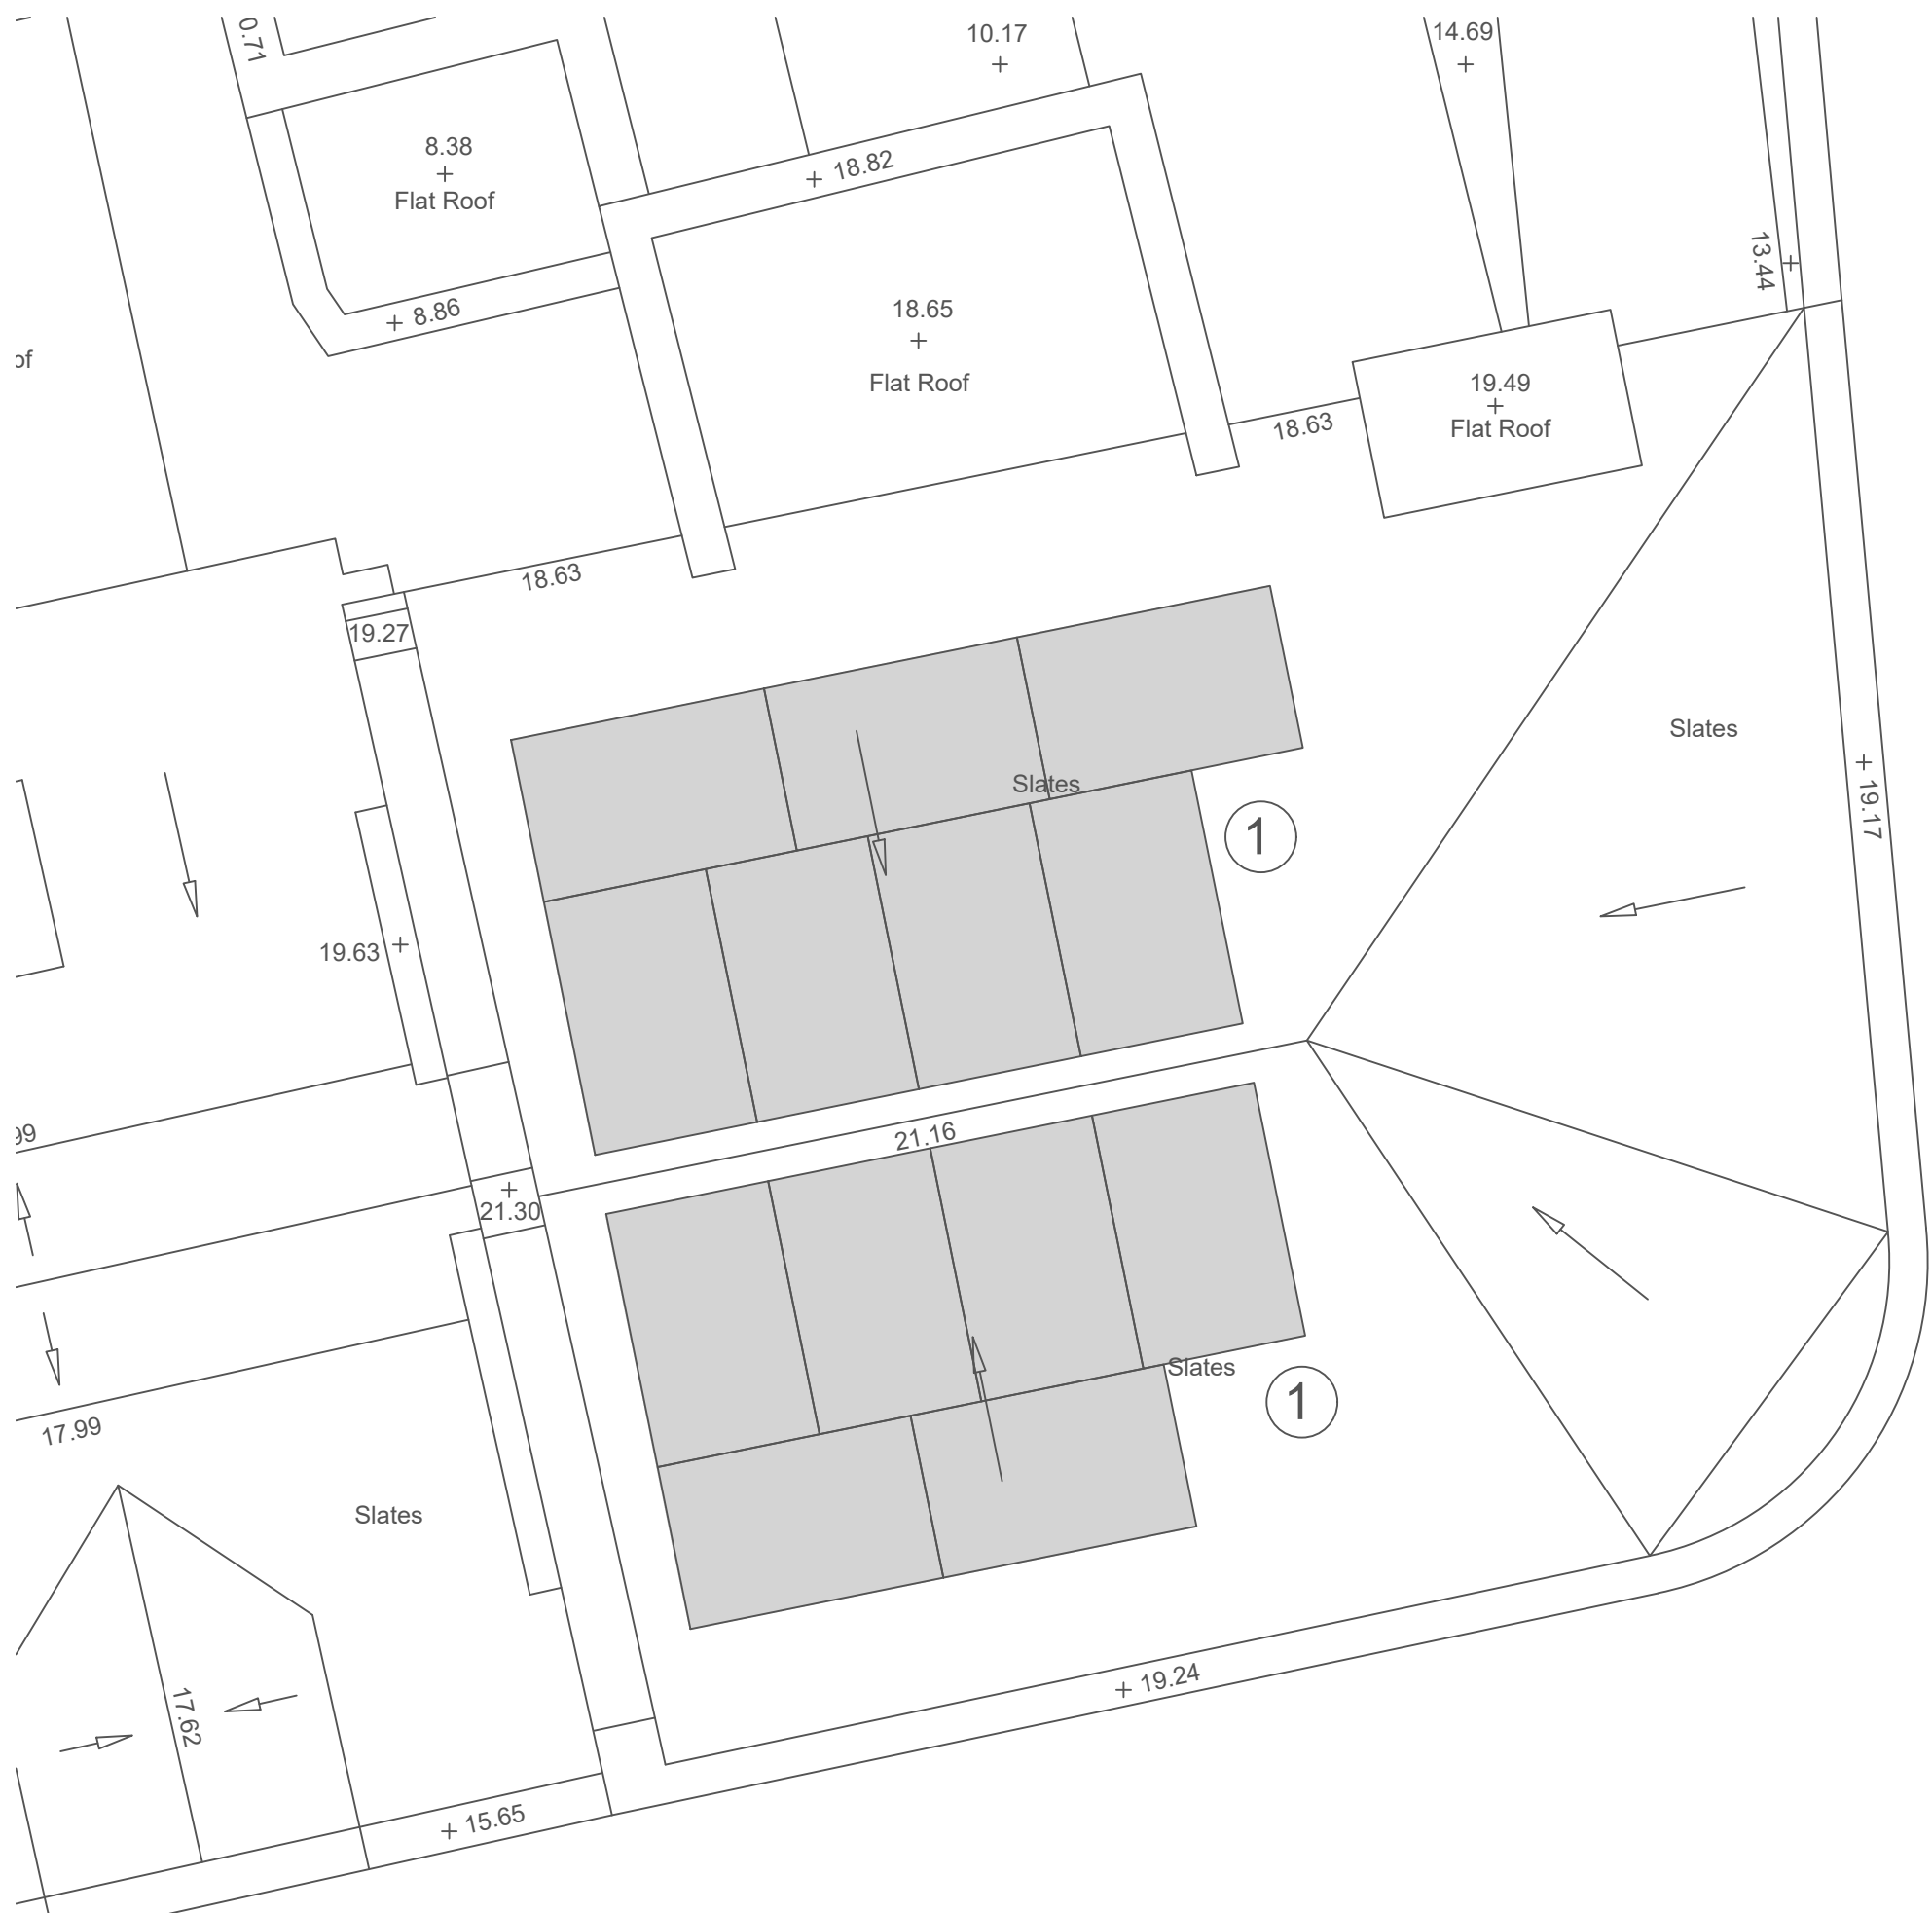

Proposed Roof Plan

P01 - Issue 1		LT	05/06/26
Rev No	Description	D	C



LONDON HEAD OFFICE
145-148 ELTHAM HILL
LONDON SE9 9DY
t: 020 8294 1000
e: general@bailygarner.co.uk

CLIENT NAME

Adur and Worthing Councils

PROJECT ADDRESS
Colonnade House, Warwick Street
Worthing
BN11 3DH

PROJECT NAME

Colonnade House
Upgrade Works

DRAWING TITLE

Proposed Roof Plan

SUITABILITY CODE

S0

SCALE DRAWN CHECKED APPROVED DATE

1:50@A1 LT JV JV 09/06/26

PROJ NO | AUTHOR | VOLUME | LEVEL | DOCTYP | ROLE | DRW NO | REV STAT | REV NO

36694 | BGL | A1 | XX | DR | A | 12003 | P | 02

