


- P** New proposed Windows/ Door
- R** Existing window/ door to be retained
-  -Render
-  -Black Infill Panels
-  -Masonry
-  -Proposed PV Panel
(TSM-NEG9RC.27TSM-NEG9RC.27)

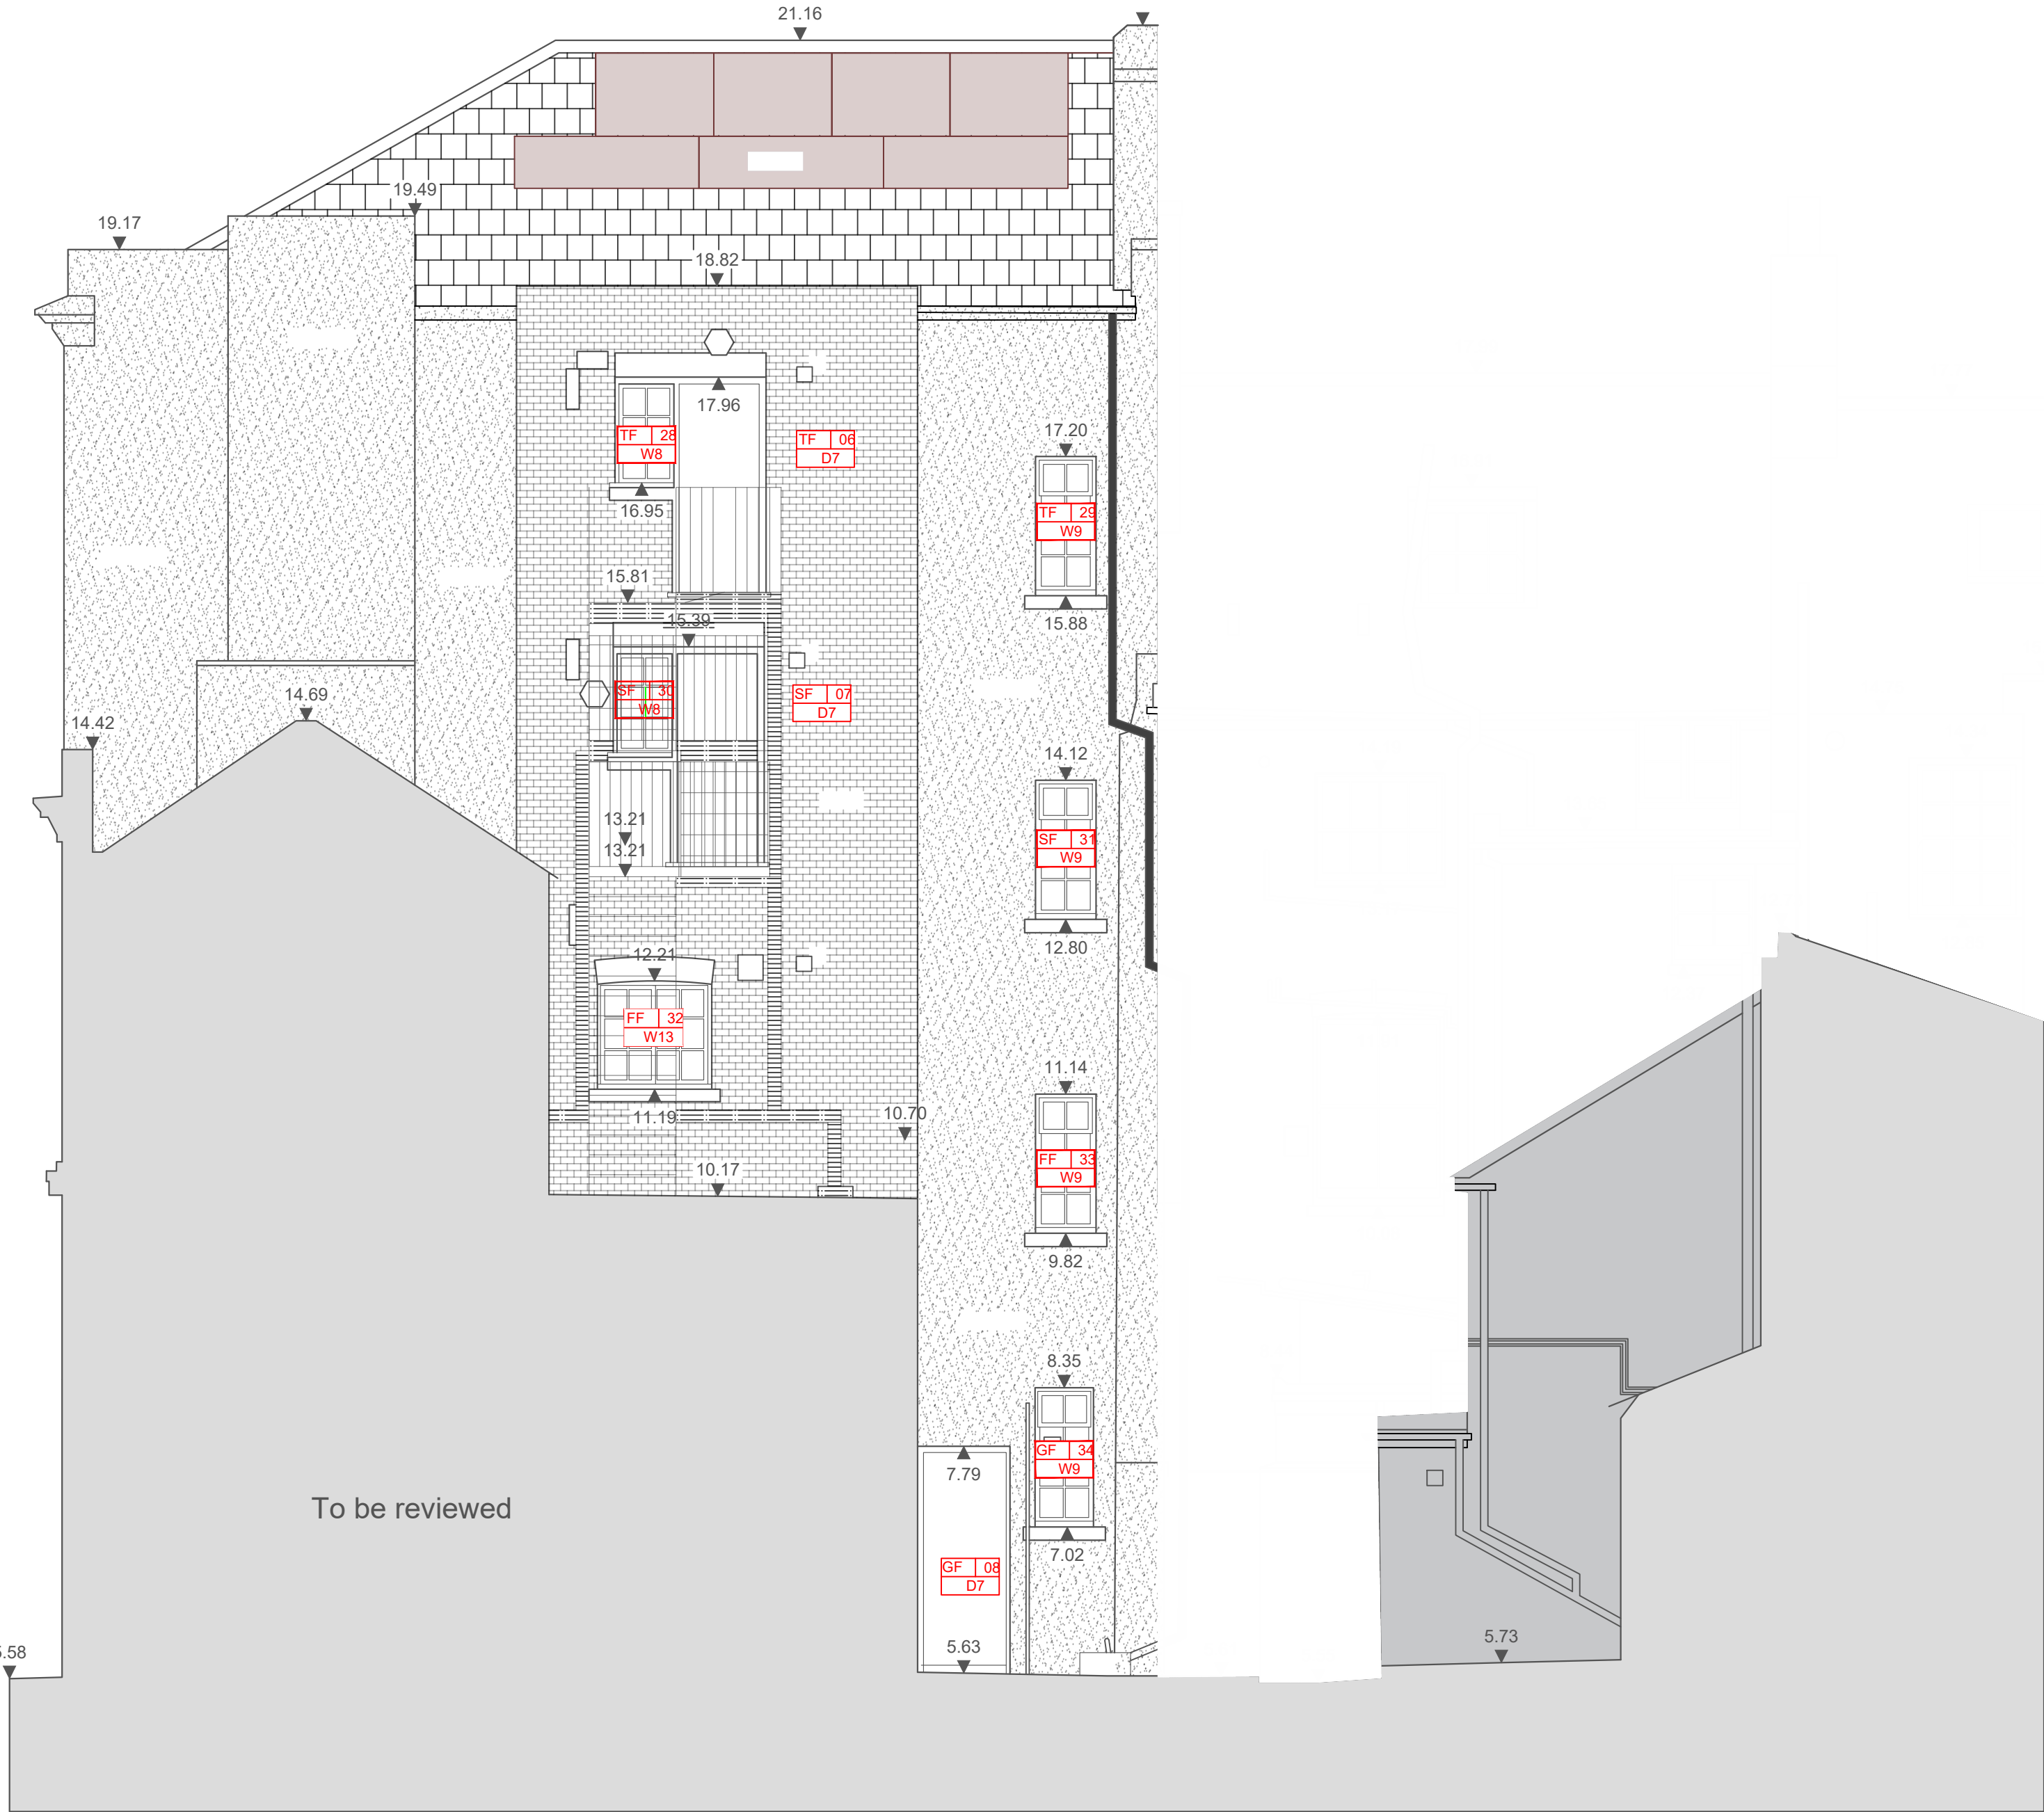

PROPOSED NORTH ELEVATION COLONNADE HOUSE

P01 - Issue 1 LT 05/06/26

Rev No	Description	D	C	DATE
1	General			05/06/26



LONDON HEAD OFFICE
145-148 ELTHAM HILL
LONDON SE9 9DY
t: 020 8294 1000
e: general@bailygarner.co.uk

CLIENT NAME

Adur and Worthing Councils

-

PROJECT ADDRESS
Colonnade House, Warwick Street
Worthing
BN11 3DH

PROJECT NAME

Colonnade House
Upgrade Works

DRAWING TITLE

Proposed North Facing Elevation

-

SUITABILITY CODE

S0

SCALE DRAWN CHECKED APPROVED DATE

1:50@A1 LT JV JV 09/06/26

PROJ NO	AUTHOR	VOLUME	LEVEL	DOCTYP	ROLE	DRW NO	REV STAT	REV NO
36694	BGL	A1	XX	DR	A	14000	P	01