


- E


Windows/ Door to be exchanged with visually similar alternative
- P

New proposed Windows/ Door
- R

Existing window/ door to be retained

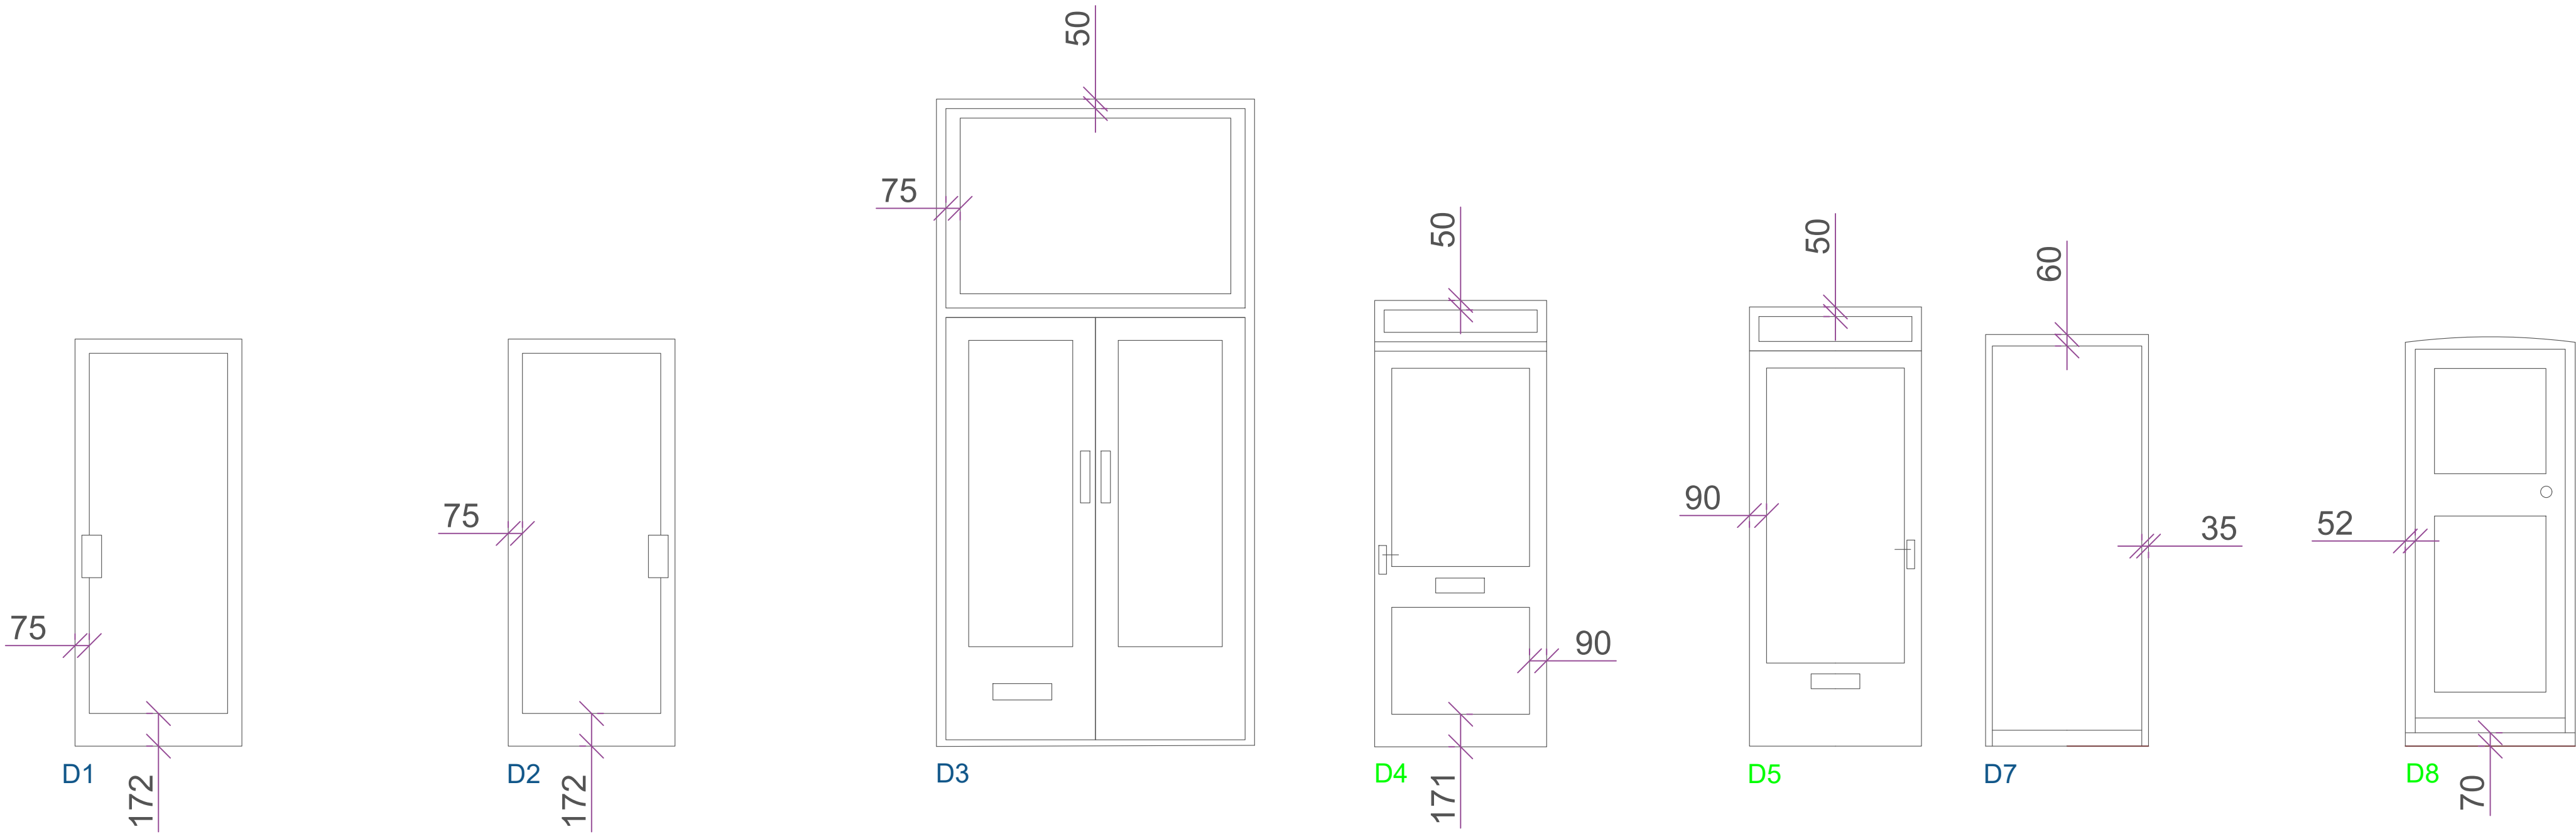

Existing Schedule

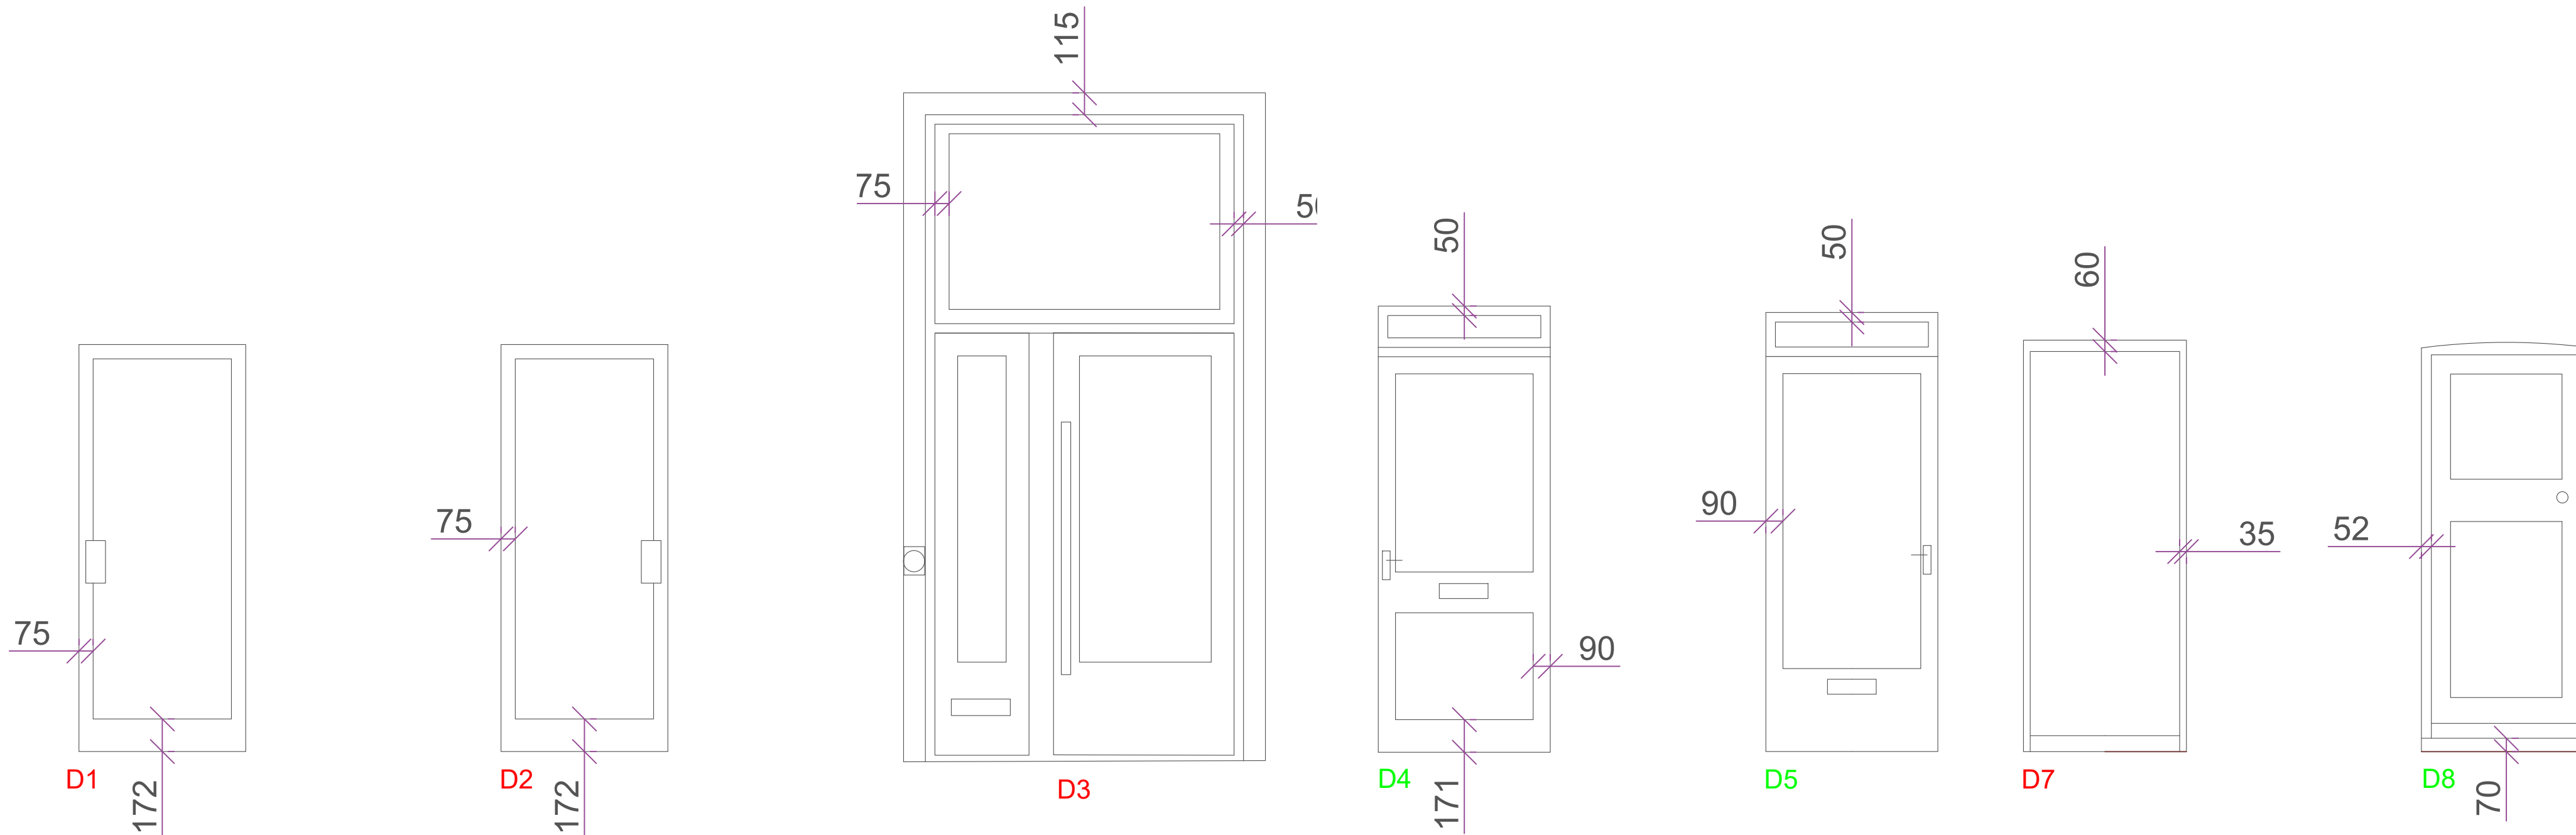

Proposed Schedule

P01 - Issue 1		LT	05/06/26
Rev No	Description	D	C



LONDON HEAD OFFICE
145-148 ELTHAM HILL
LONDON SE9 9DY
t: 020 8294 1000
e: general@bailygarner.co.uk

CLIENT NAME

Adur and Worthing Councils

-

PROJECT ADDRESS

Colonnade House, Warwick Street
Worthing
BN11 3DH

PROJECT NAME

Colonnade House

Upgrade Works

DRAWING TITLE

Existing and Proposed Door Schedule

-

SUITABILITY CODE

S0

SCALE

1:25@A1

PROJ NO

36694

BGL

A1

XX

DR

A

32002

P

02

