




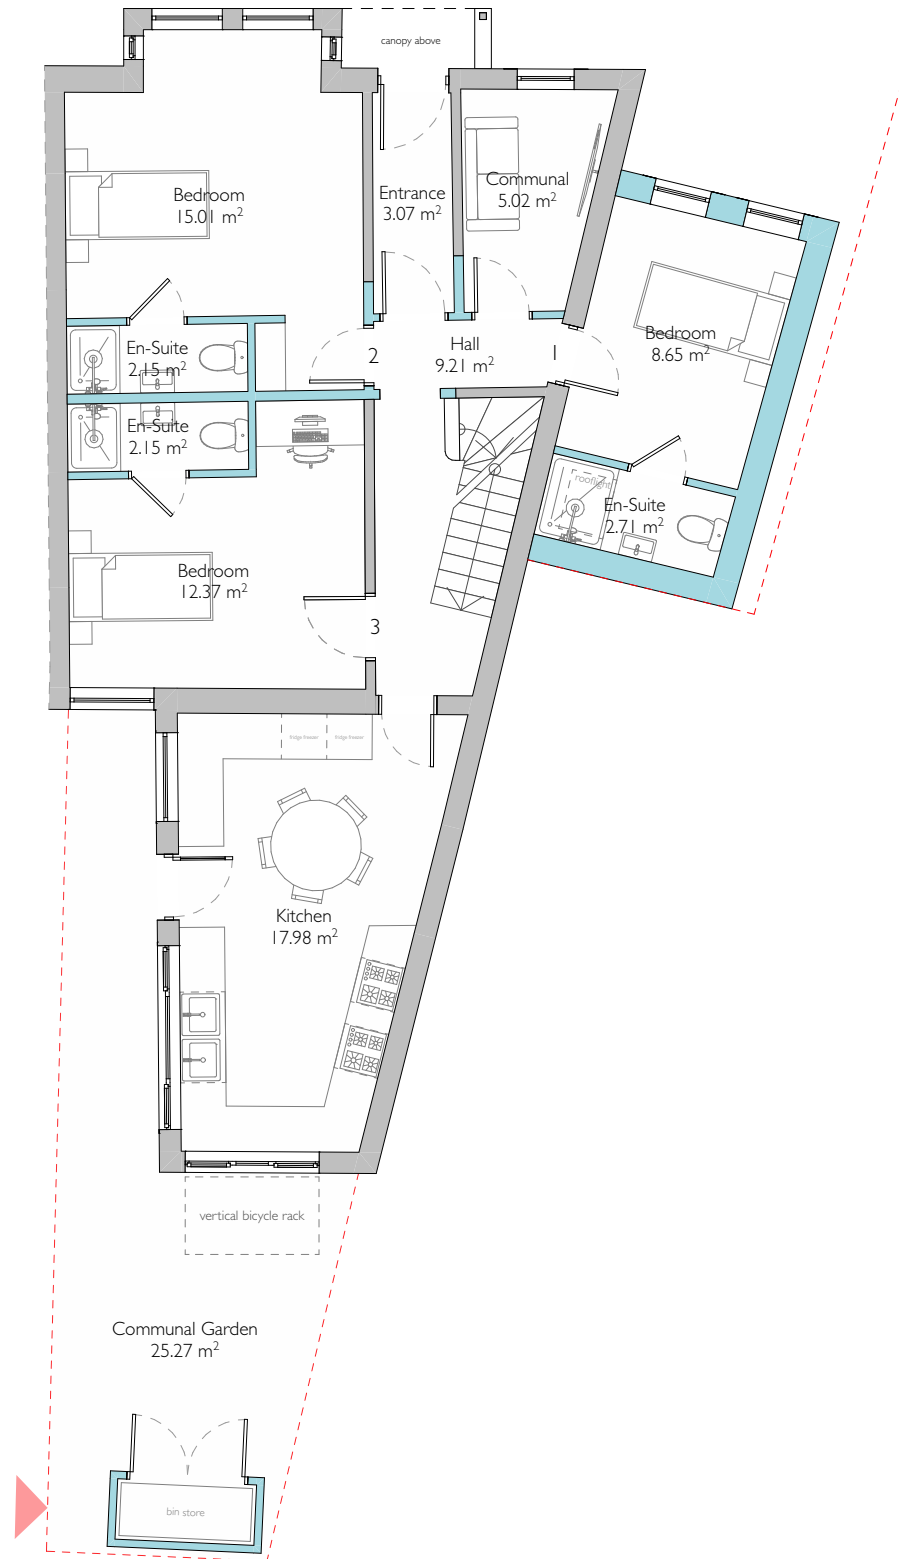


Proposed Ground Floor Plan
Scale 1:100 @ A3

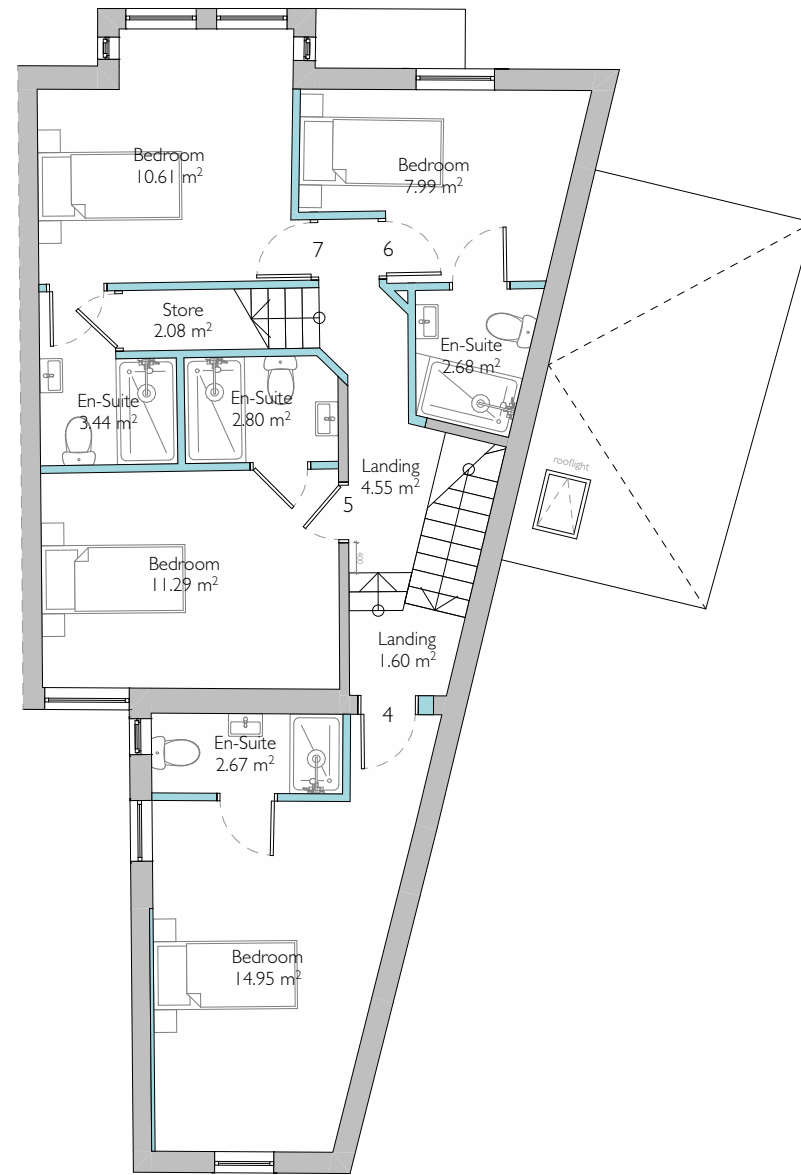

Proposed First Floor Plan
Scale 1:100 @ A3

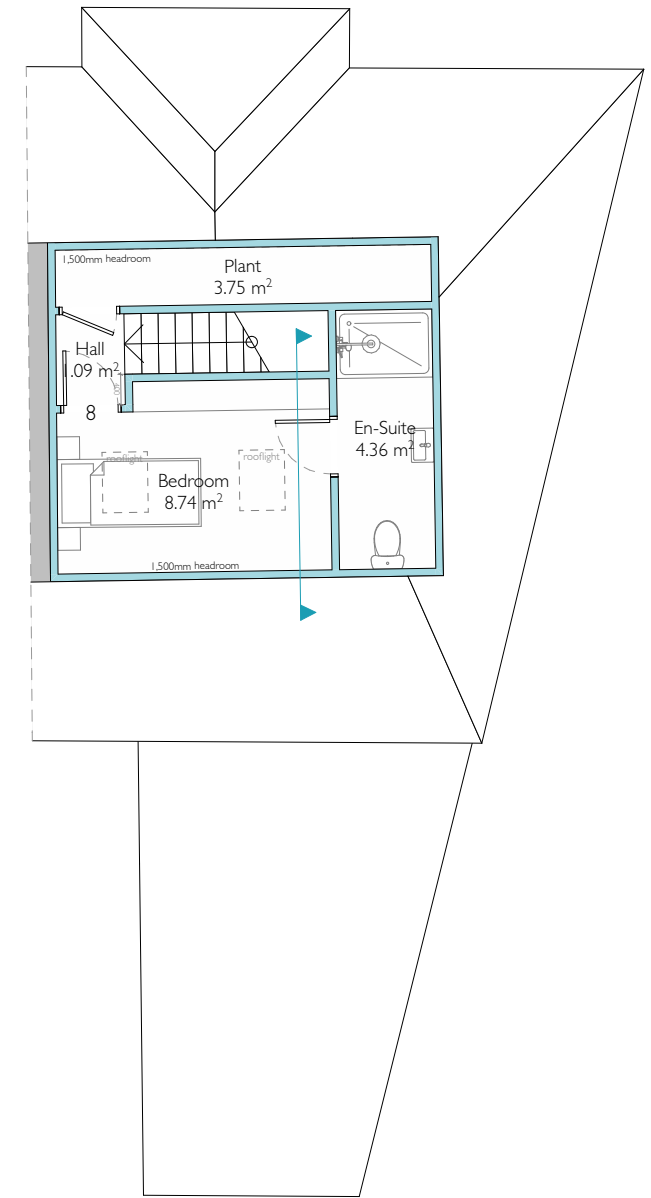


Proposed Loft Plan
Scale 1:100 @ A3

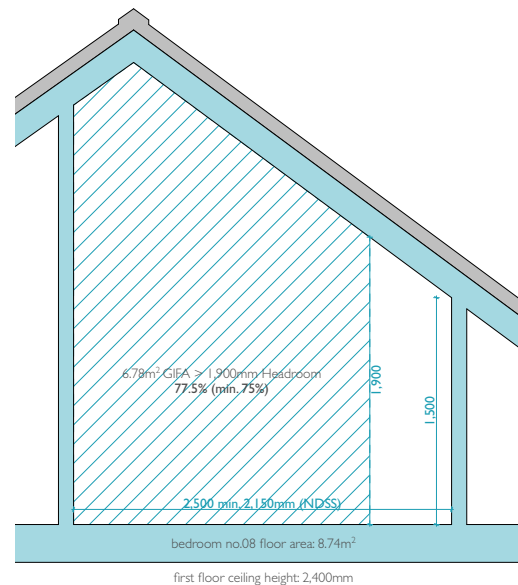

Proposed Section | Bedroom No. 08
Scale 1:50 @ A3

Floor Level	Area (m2)
Ground Floor	84.15
First Floor	69.51
Second Floor	19.18
	172.84 m²

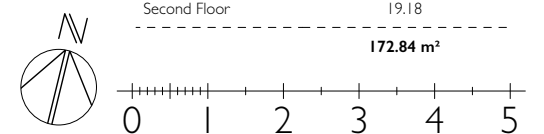

PMR
ARCHITECTURE

Sheridan House
112 - 116 Western Road
Hove, BN3 1DD

01273 980820
brighton@pmr-architecture.co.uk
www.pmr-architecture.co.uk

Client: Clevernest Property Group
Project: 16 Elm Road, Worthing, BN11 1PG
Drawing Title: Proposed Floor Plans & Section
Drawing No: 25.92_PL_100
Revision: C
Date: July 2026
Status: PLANNING
Scale: 1:100, 1:50 @ A3