
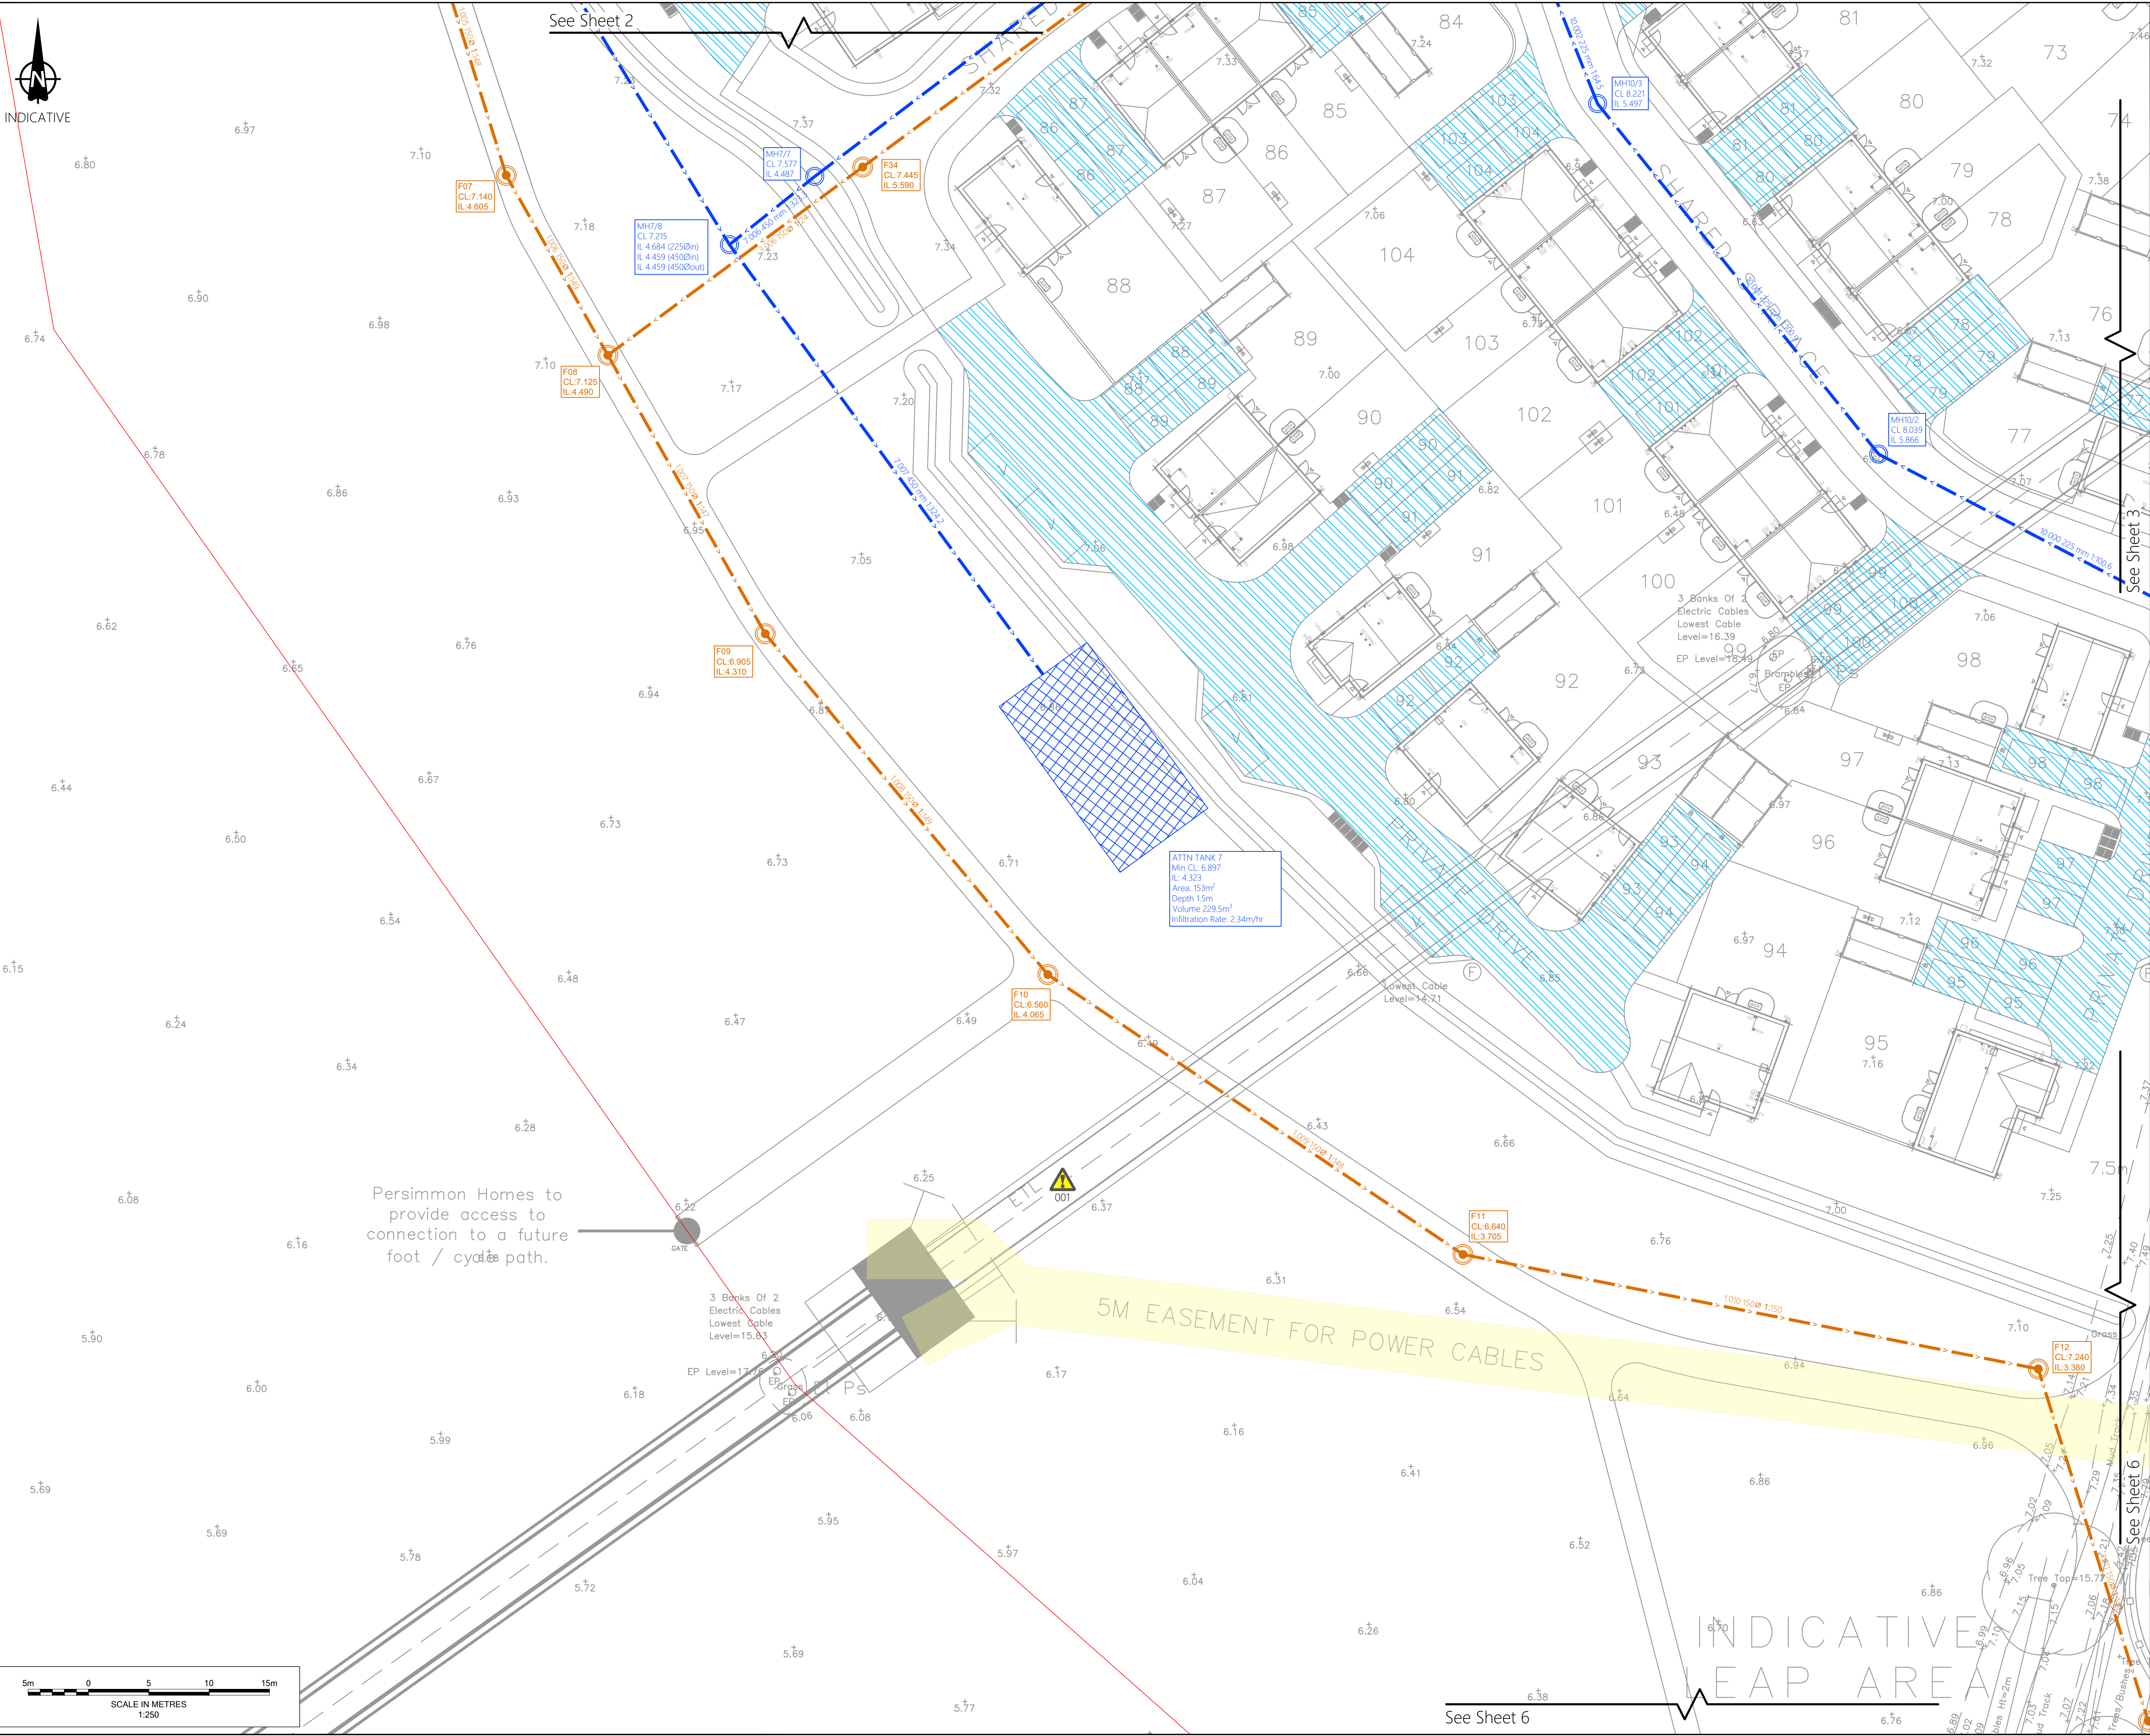


INDICATIVE

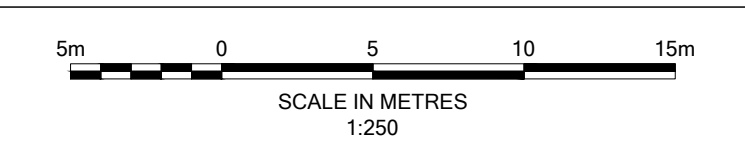

Notes

- Do not scale from this drawing. All dimensions shown are in metres unless noted otherwise.
- This drawing has been based upon topographical survey information produced by Brunel Surveys Ltd and Milton Keynes Surveys Ltd and Milestone Transport Planning cannot be held responsible for any discrepancies which may arise because of it.

Key

- Site boundary
- Adoptable Foul Water Sewer
- Adoptable Foul Manhole
- Adoptable Surface Water Sewer
- Adoptable Surface Water Manhole
- Cellular Attenuation Crate
- Attenuation Basin
- Permeable Paving. 1m Deep with 0.75m Granular Storage
- Indicative Surface Water House Crate Soakaway. (Largest residential plot coverage per catchment assessed. Refer to Drawing 612/521 - Infiltration Rate Plan).
- Proposed Utilities Easement
- Existing Southern Water foul sewer. An easement may be required/ maintained.

SAFETY, HEALTH AND ENVIRONMENTAL INFORMATION

- Existing utilities within vicinity of works.
- Presence of badger setts within or adjacent to the works area.

FOR APPROVAL

Ordnance Survey Licence number: 100057360

Drawing Revisions					
Rev:	Dm:	Date:	Details:	Chk:	App:
P01	MB	19/06/2026	First issue	GG	BM

Client
Persimmon Homes Thames Valley

Project
West Sompting, West Sussex

Title
Phase 3 Drainage Plan Sheet 5 of 9

MILESTONE
TRANSPORT PLANNING
7 Ancells Court, Rye Close, Fleet, Hampshire, GU51 2UY
Tel: 01483 397888
Gateshead IBC, Mulgrave Terrace, Gateshead, NE8 1AN
Tel: 0191 338 7220
3 Wharfedale Street, Spaces The Mailbox Level 1, Birmingham, B1 1RD
Tel: 0121 661 9881
web: www.milestonetp.co.uk

Scale 1:250 @ A1	Revision P01
---------------------	-----------------

Drawing Number
612-0505