


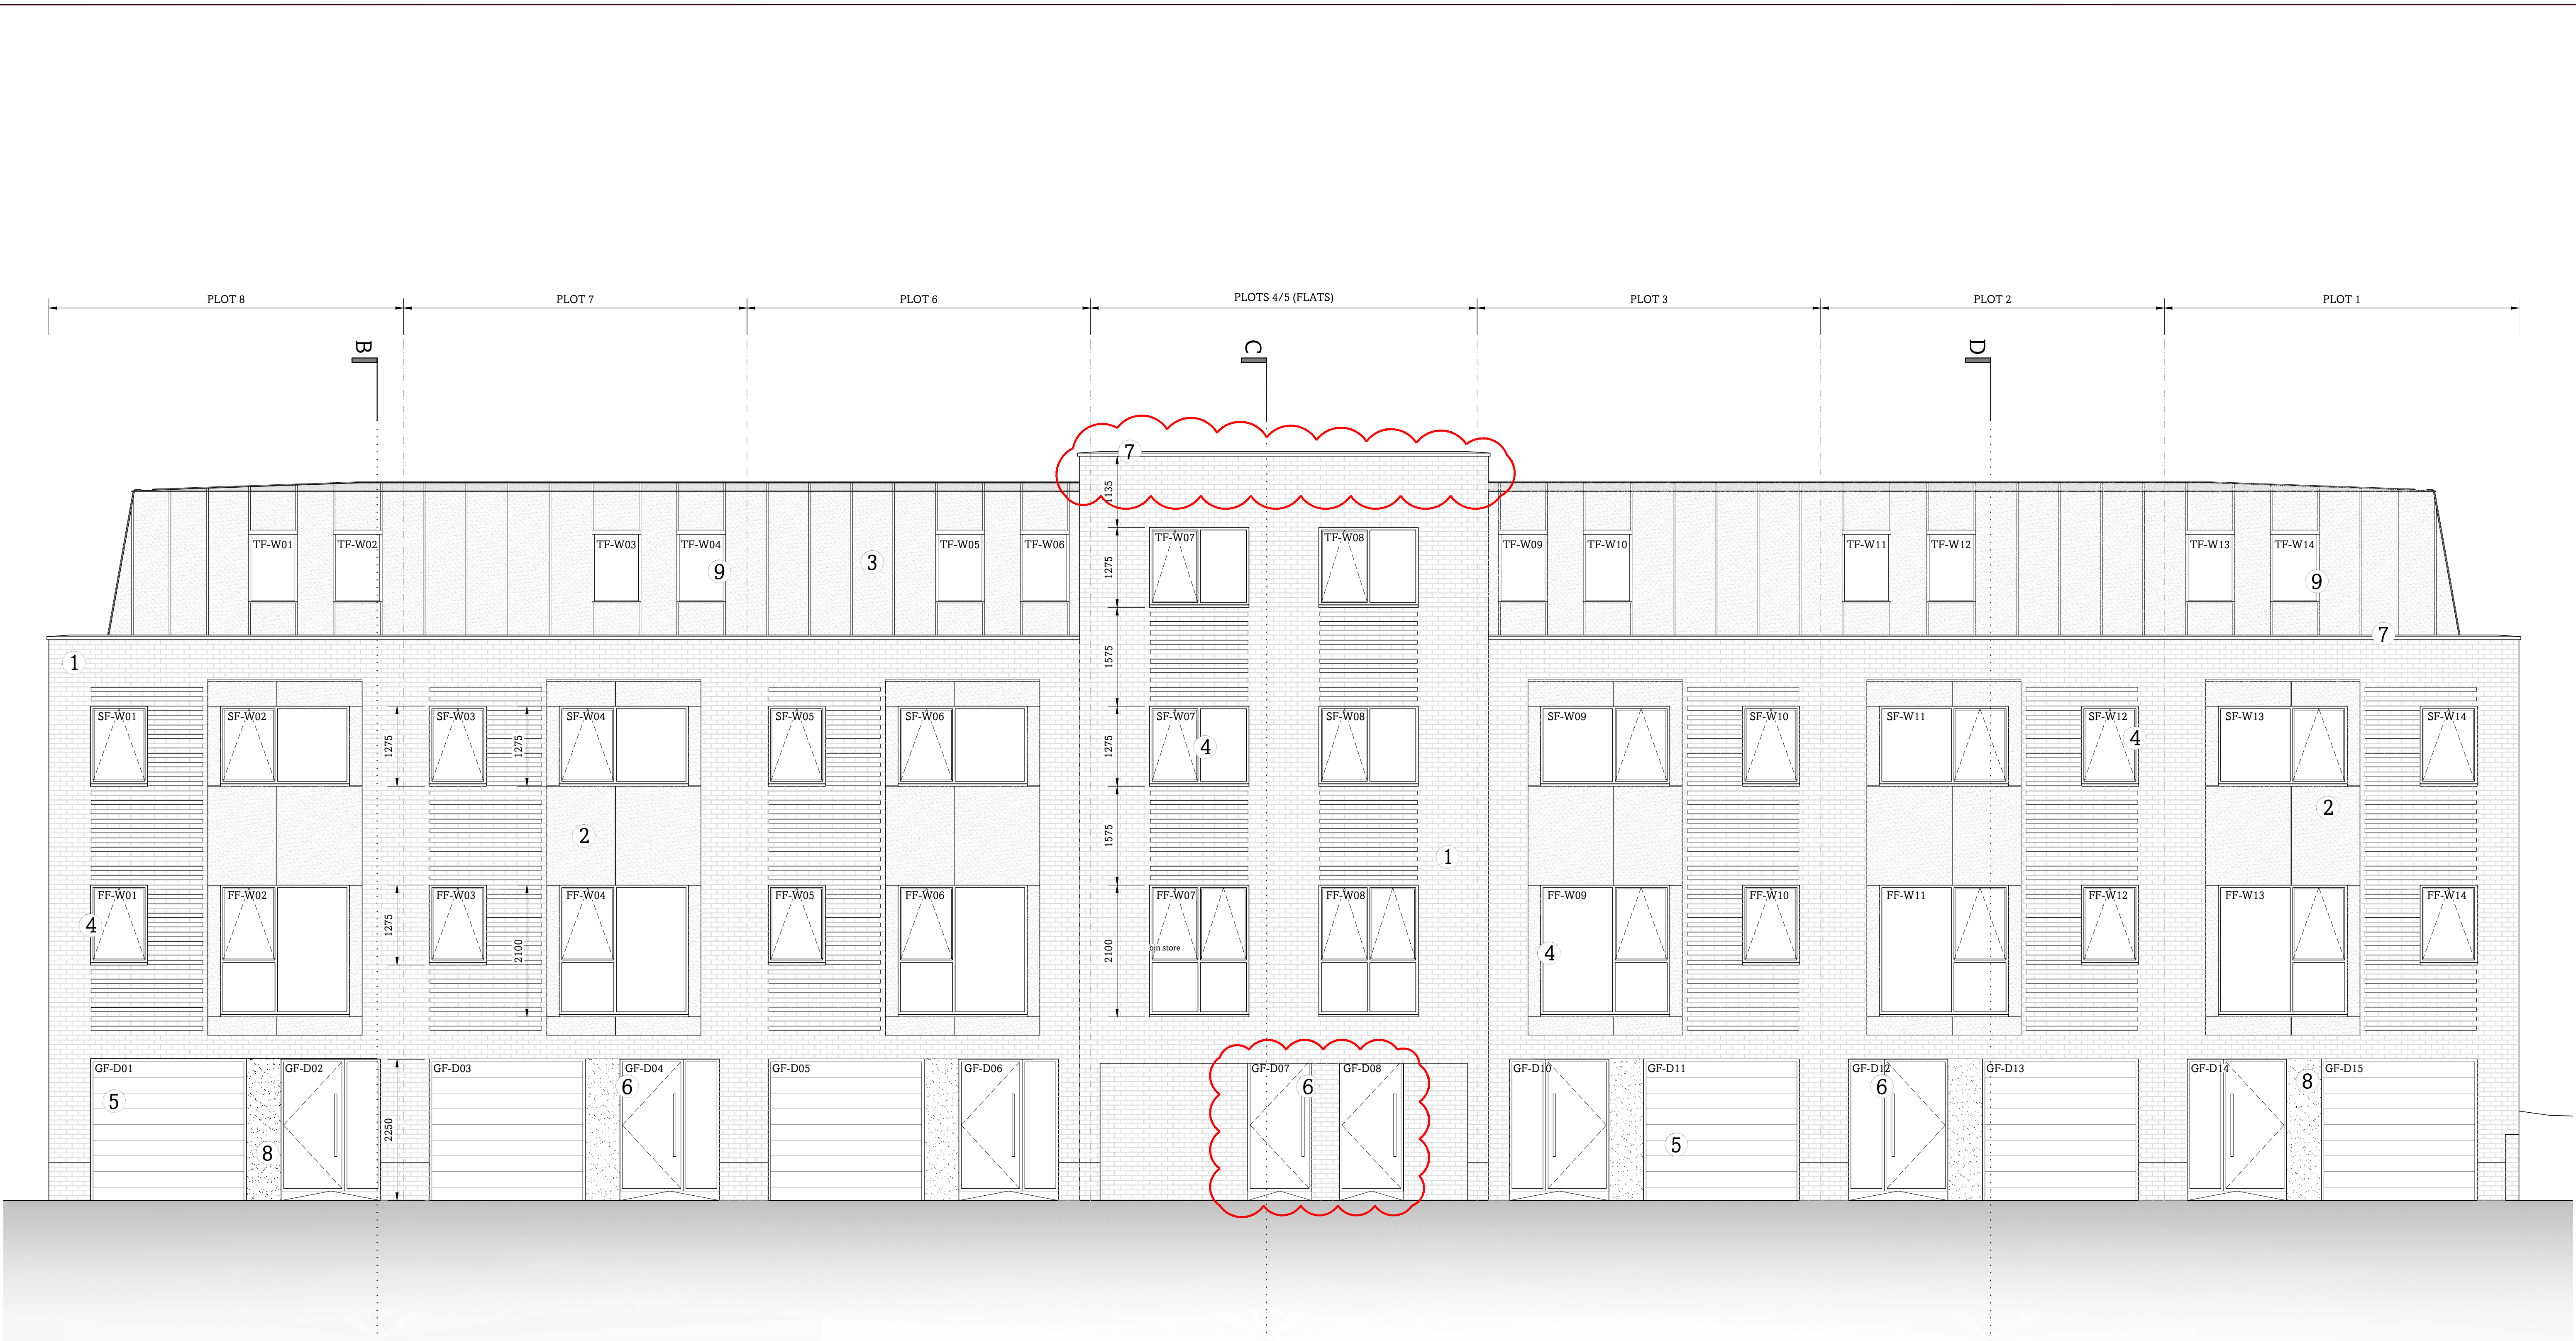

1. Face brickwork

1.1. Manufacturer - Traditional Brick and Stone

1.2. Range - Bruin Geel Bezend

1.3. Colour - Yellow Rustic Stock

1.4. Web link - <https://www.traditionalbrickandstone.co.uk/bricks/bruin-geel-bezend>
2. Metal Cladding (bays)

2.1. Manufacturer - Aurubis

2.2. Range - Nordic Copper

2.3. Colour - Nordic Brown Light

2.4. Web link - <https://www.nordiccopper.com/nordic-copper-products/nordic-brown/>
3. Metal Cladding (mansards)

3.1. Manufacturer - PREFA

3.2. Range - Prefalz

3.3. Colour - 01 P.10 (Brown)

3.4. Web link - <https://uk.prefa.com/product-catalogue/roof-systems/roof-system-prefalz/>
4. Windows

4.1. Manufacturer - Velfac

4.2. Range - Sidehung windows

4.3. Colour - RAL 7013

4.4. Web link - <https://velfac.co.uk/windows/opening-functions/sidehung/>
5. Garage Doors

5.1. Manufacturer - Hayden

5.2. Range - Steel Sectional Door (inbetween fit)

5.3. Colour - RAL 7013

5.4. Web link - <https://www.garagedoorsonline.co.uk/cataloguedetails/GDO-Hayden>
6. Main Entrance Doors

6.1. Manufacturer - Velfac

6.2. Model - Flush front door (with side light)

6.3. Colour - RAL 7013

6.4. Web link - <https://velfac.co.uk/doors/front-doors/flush/>
7. Coping

7.1. Manufacturer - UK Cask Stone

7.2. Range - Once weathered wall coping

7.3. Colour - Buff

7.4. Web link - <https://ukcaststoneonline.co.uk/product/weathered-wall-copings>
8. Render

8.1. Manufacturer - K Rend

8.2. Range - Silicone TC 10

8.3. Colour - Mocha

8.4. Web link - <https://www.k-rend.co.uk/products/renderers/silicone-tc-10>
9. Pitched Roof Lights

9.1. Manufacturer - Velux

9.2. Model - Single Roof Window

9.3. Colour - RAL 7013

9.4. Web link - <https://www.velux.co.uk/products/roof-windows>
10. Rainwater Goods

10.1. Manufacturer - PREFA

10.2. Range - Square

10.3. Colour - 01 P.10 (Brown)

10.4. Web link - <https://uk.prefa.com/product-catalogue/roof-drainage/square-downpipe/>
11. Patio doors

11.1. Manufacturer - Velfac

11.2. Model - glazed door

11.3. Colour - RAL 7013

11.4. Web link - <https://velfac.co.uk/doors/front-doors/glazed/>

Notes

- All dimensions should to be checked on site
- Drawings are shown to scale, however dimensions are available on request
- Copyright of all data produced by Darby Architectural shall remain with Darby Architectural unless otherwise agreed
- Measures to mitigate risk should be considered at all stages of design development and throughout construction

Alert Symbol

Particular attention to be paid where this symbol is placed on a drawing



Rev clouds added for ease of reference to amends		CD
Rev.	Date	Details
Dr.	Ch.	

DA Design.

hello@da.design

01273 884923

www.da.design

By Appointment Only:
84 Westbourne Street, Hove, BN3 5FA



Stage

Planning

Client

Southern Rock Property Limited



Site

76 - 78A Brighton Road, Lancing

Drawn	Checked	Date
CD		10.03.2026

Drawing Title

Proposed:
North Elevation

Project No.	Stage	Dwg No.	Revision	Sheet Size
0532	VA 20	A		A1