


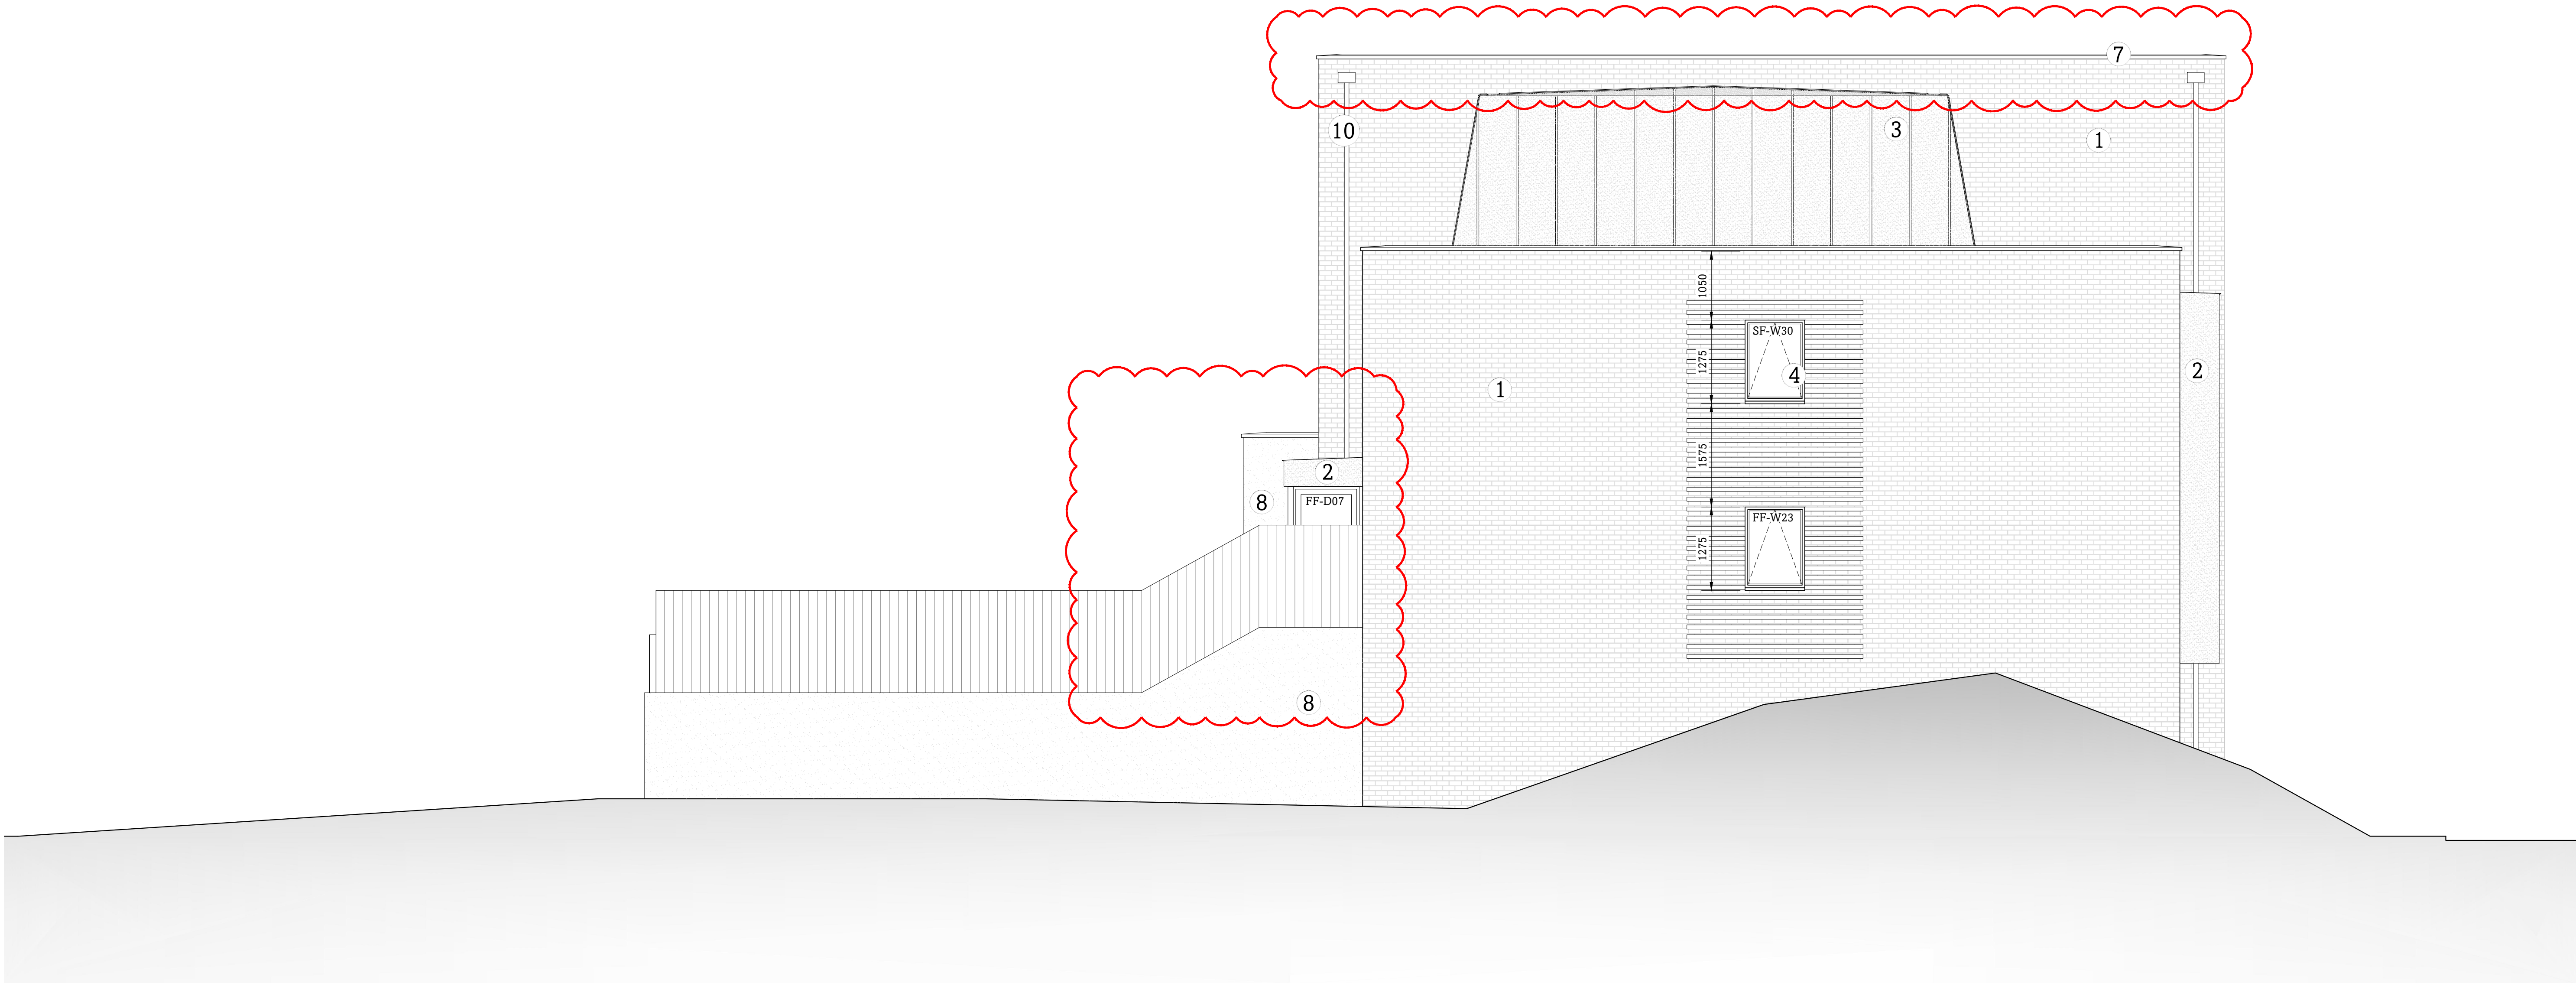

1. Face brickwork
- 1.1. Manufacturer - Traditional Brick and Stone
- 1.2. Range - Bruin Geel Bezend
- 1.3. Colour - Yellow Rustic Stock
- 1.4. Web link - <https://www.traditionalbrickandstone.co.uk/bricks/bruin-geel-bezend>
2. Metal Cladding (bays)
- 2.1. Manufacturer - Aurubis
- 2.2. Range - Nordic Copper
- 2.3. Colour - Nordic Brown Light
- 2.4. Web link - <https://www.nordiccopper.com/nordic-copper-products/nordic-brown/>
3. Metal Cladding (mansards)
- 3.1. Manufacturer - PREFA
- 3.2. Range - Prefalz
- 3.3. Colour - 01 P.10 (Brown)
- 3.4. Web link - <https://uk.prefa.com/product-catalogue/roof-systems/roof-system-prefalz/>
4. Windows
- 4.1. Manufacturer - Velfac
- 4.2. Range - Sidehung windows
- 4.3. Colour - RAL 7013
- 4.4. Web link - <https://velfac.co.uk/windows/opening-functions/sidehung/>

5. Garage Doors
- 5.1. Manufacturer - Hayden
- 5.2. Range - Steel Sectional Door (inbetween fit)
- 5.3. Colour - RAL 7013
- 5.4. Web link - <https://www.garagedoorsonline.co.uk/cataloguedetails/GDO-Hayden>
6. Main Entrance Doors
- 6.1. Manufacturer - Velfac
- 6.2. Model - Flush front door (with side light)
- 6.3. Colour - RAL 7013
- 6.4. Web link - <https://velfac.co.uk/doors/front-doors/flush/>
7. Copping
- 7.1. Manufacturer - UK Cask Stone
- 7.2. Range - Once weathered wall coping
- 7.3. Colour - Buff
- 7.4. Web link - <https://ukcaststoneonline.co.uk/product/weathered-wall-copings>
8. Render
- 8.1. Manufacturer - K Rend
- 8.2. Range - Silicone TC 10
- 8.3. Colour - Mocha
- 8.4. Web link - <https://www.k-rend.co.uk/products/renderers/silicone-tc-10>

9. Pitched Roof Lights
- 9.1. Manufacturer - Velux
- 9.2. Model - Single Roof Window
- 9.3. Colour - RAL 7013
- 9.4. Web link - <https://www.velux.co.uk/products/roof-windows>
10. Rainwater Goods
- 10.1. Manufacturer - PREFA
- 10.2. Range - Square
- 10.3. Colour - 01 P.10 (Brown)
- 10.4. Web link - <https://uk.prefa.com/product-catalogue/roof-drainage/square-downpipe/>
11. Patio doors
- 11.1. Manufacturer - Velfac
- 11.2. Model - glazed door
- 11.3. Colour - RAL 7013
- 11.4. Web link - <https://velfac.co.uk/doors/front-doors/glazed/>

Notes

- All dimensions should to be checked on site
- Drawings are shown to scale, however dimensions are available on request
- Copyright of all data produced by Darby Architectural shall remain with Darby Architectural unless otherwise agreed
- Measures to mitigate risk should be considered at all stages of design development and throughout construction

Alert Symbol

Particular attention to be paid where this symbol is placed on a drawing



Rev clouds added for ease of reference to amends		CD
Rev.	Date	Dr. Ch.

DA Design.
hello@da.design
01273 884923
www.da.design
By Appointment Only:
84 Westbourne Street, Hove, BN3 5FA



Stage

Planning

Client

Southern Rock Property Limited

1:50
metres

Site

76 - 78A Brighton Road, Lancing

Drawn	Checked	Date
CD		10.03.2026

Drawing Title

**Proposed:
East Elevation**

Project No.	Stage	Dwg No.	Revision	Sheet Size
0532	VA 21	A		A1