




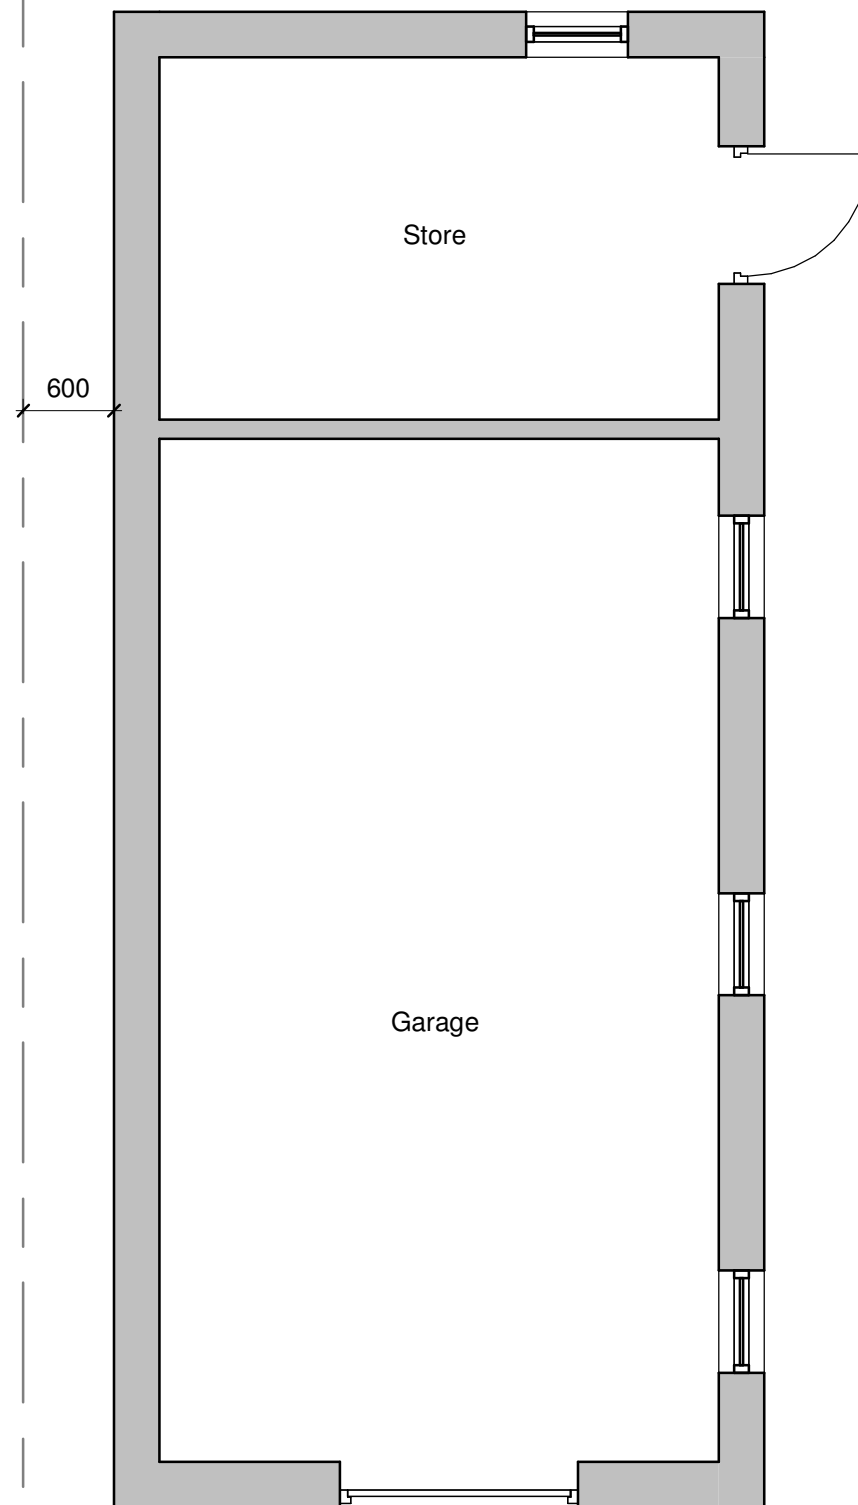

Floor Plan
1 : 50

 

Roof Plan
1 : 50

 

www.yourhomeplans.co.uk
Tel: 01243 908064



These drawings are for approval purposes. Materials and products should not be ordered based on scaling from drawings as errors may occur along existing building lines. All measurements and supporting elements are to be checked on site. Refer to Your Home Plans if any discrepancies are found.

34 Offington Gardens
Worthing
West Sussex
BN14 9AU

Floor Plan

Project number	34OFF-25	A102
Date	25th November 2025	
Drawn by	JG	
Checked by	Checker	Scale A3 1 : 50