


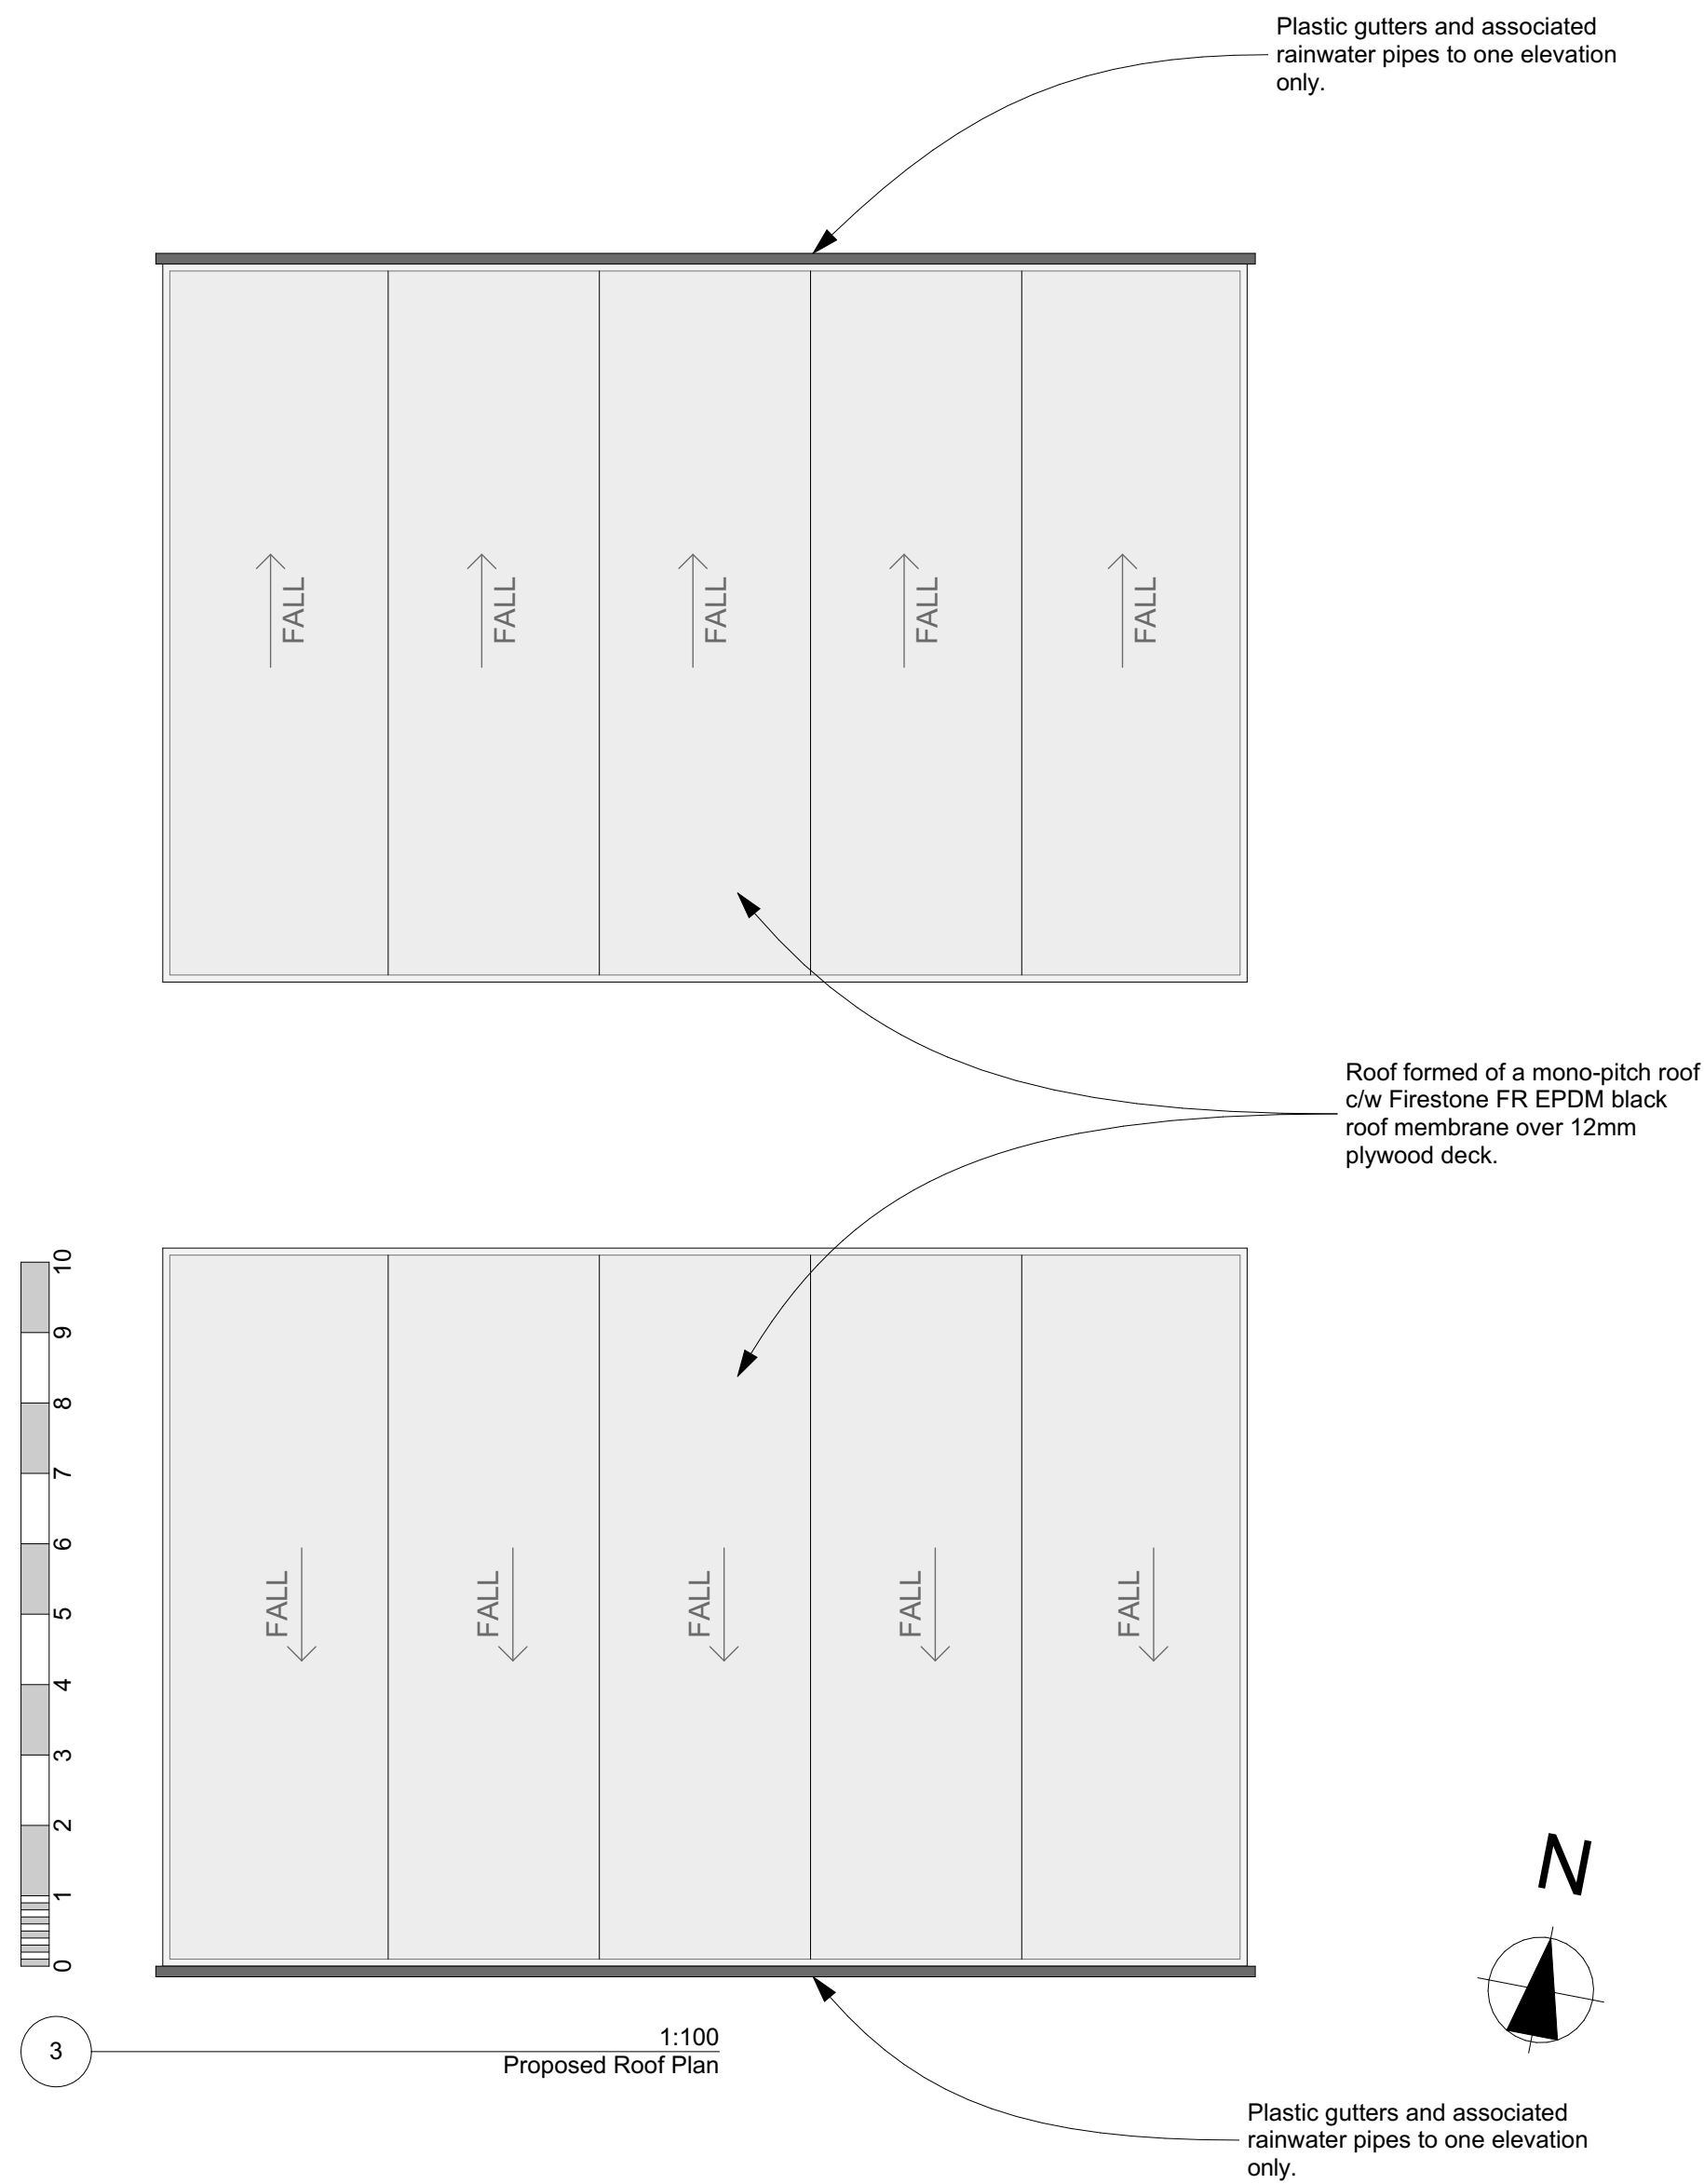

THIS DRAWING IS INDICATIVE ONLY AND MUST NOT BE RELIED UPON FOR CONSTRUCTION - UNLESS THE DRAWING IS NAMED AS 'CONSTRUCTION'.

ALL DIMENSIONS TO BE CHECKED AND VERIFIED WITH ANY DISCREPANCIES REPORTED TO PHILIPS SURVEYORS LLP.

THIS DRAWING REMAINS THE PROPERTY OF PHILIPS SURVEYORS AND MUST NOT BE COPIED OR REPRODUCED WITHOUT PRIOR WRITTEN PERMISSION.

THE CLIENT MUST FAMILIARISE THEMSELVES WITH:

- THEIR DUTIES CONCERNING HEALTH & SAFETY UNDER CDM2015 REGULATIONS AND
- THE APPOINTMENT OF PRINCIPAL DESIGNER AND PRINCIPAL CONTRACTOR.

IF YOU NEED ANY FURTHER INFORMATION OR INDEPENDENT ADVICE ON UNDERTAKING YOUR CDM REGULATIONS DUTIES, PLEASE CONTACT THE ASSOCIATION FOR PROJECT SAFETY, 5 NEW MART PLACE, EDINBURGH EH4 1RW TEL: 08456 121 298 EMAIL: info@aps.org.uk YOU CAN VISIT THE HSE AND APS WEBSITES FOR MUCH MORE INFORMATION AT: www.hse.gov.uk AND www.aps.org.uk RESPECTIVELY.

SAFETY HEALTH AND ENVIRONMENTAL INFORMATION

IN ADDITION TO THE HAZARDS AND RISKS NORMALLY ASSOCIATED WITH THE TYPE OF CONSTRUCTION WORK DETAILED ON THIS DRAWING, PLEASE NOTE THE FOLLOWING SIGNIFICANT RISKS AND INFORMATION:

- ⚠ INDICATES - WARNING
- 🛑 INDICATES - COMPULSORY INSTRUCTION
- i INDICATES - FOR INFORMATION
- 🚫 INDICATES - PROHIBITIVE INSTRUCTION

FOR INFORMATION RELATING TO END USE, MAINTENANCE, DEMOLITION ETC. - PLEASE REFER TO THE HEALTH & SAFETY FILE.

IT SHOULD BE ASSUMED THAT ALL WORKS ARE TO BE CARRIED OUT BY A COMPETENT CONTRACTOR AND, WHERE APPLICABLE, TO AN APPROVED METHOD STATEMENT.

Application site area [red line] - 1550 sq.m

A	Update to ramp	03.09.26	MAB
Rev.	Amendments	Date	Drw.

PS PHILIPS SURVEYORS
BUILDING SURVEYORS, DESIGNERS & CONSULTANTS

PHILIPS SURVEYORS LLP, THE OLD COACH HOUSE, 78 LOWER STREET, PULBOROUGH, WEST SUSSEX, RH20 2AA
T: 01798 873222
E: info@philips-surveyors.co.uk
W: www.philips-surveyors.co.uk

CLIENT:

Worthing High School, South Farm Road,
Worthing, West Sussex BN14 7AR

PROJECT:

Worthing High School, South Farm Road,
Worthing, West Sussex. BN14 7AR

Temporary 2-Storey Modular Classroom Block

DRAWING TITLE:

Planning

Existing & Proposed Site Plans, Proposed Roof Plan

DRAWN:	JOB NO:	SCALE @ A1:
MAB	2674/24	As Shown
CHECKED:	DRAWING NO:	REV:
WRC	PL02	A
DATE:		
June 2026		

© PHILIPS SURVEYORS LLP.