




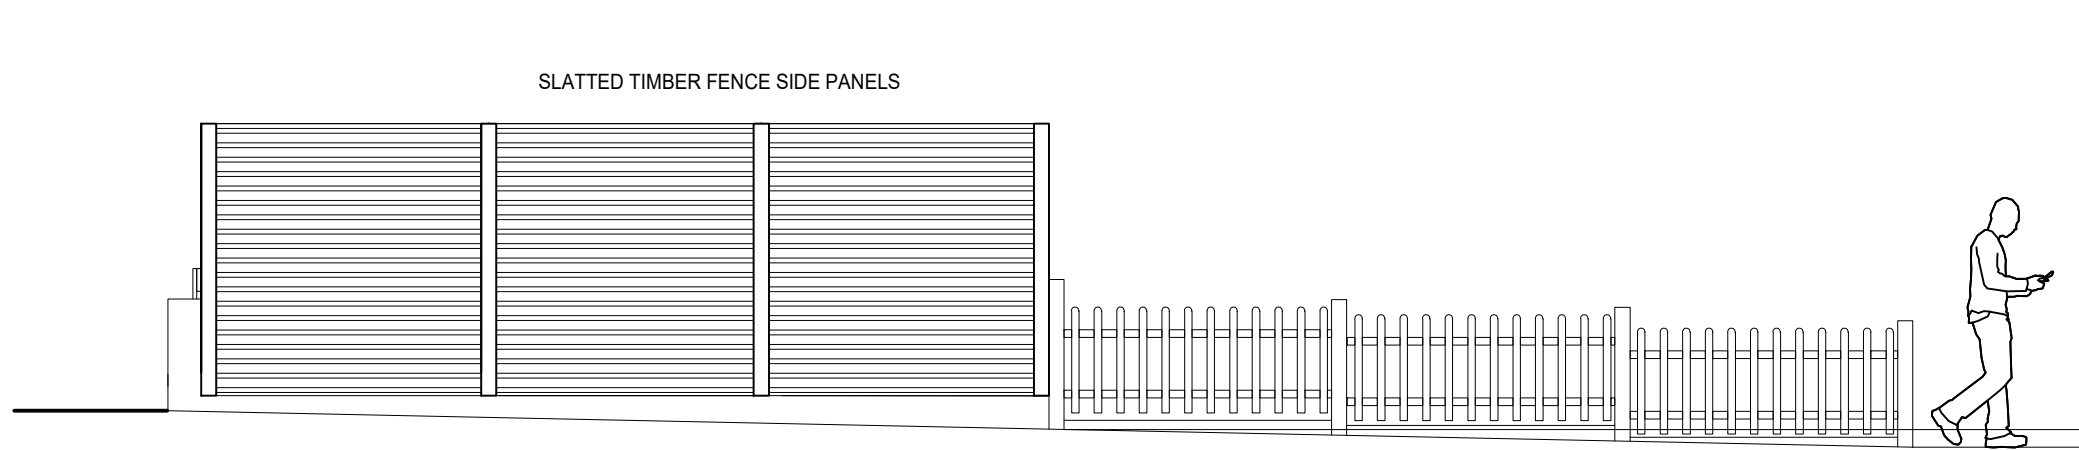


NORTH ELEVATION
SCALE - 1:50

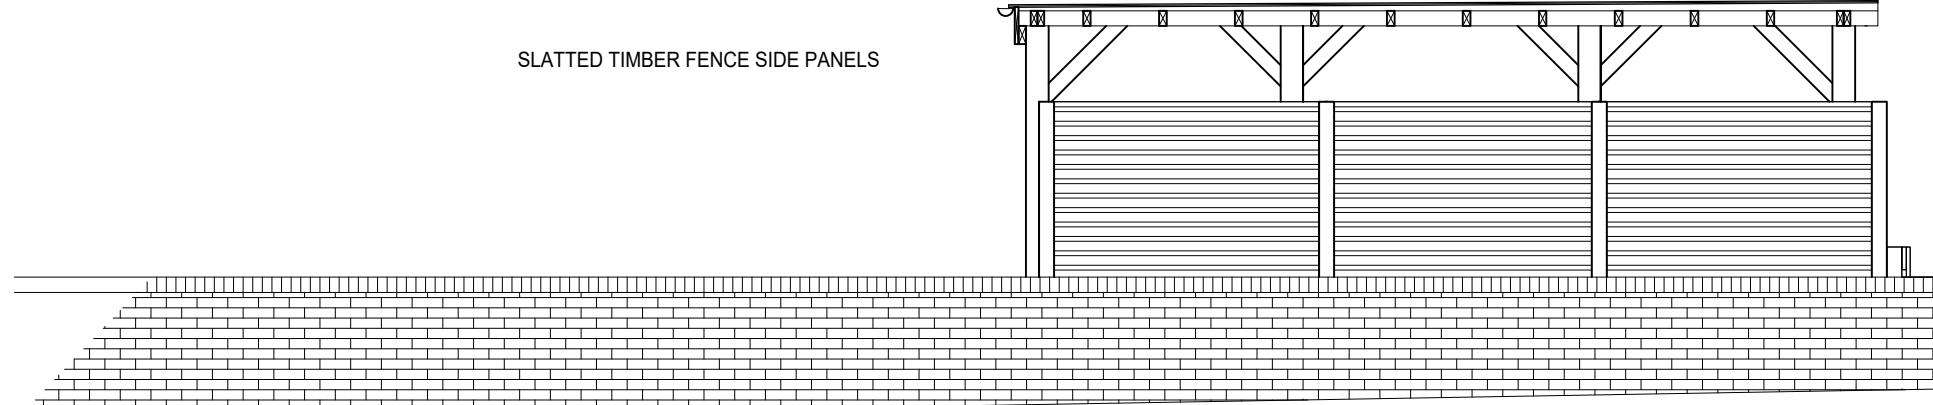

SOUTH ELEVATION
SCALE - 1:50

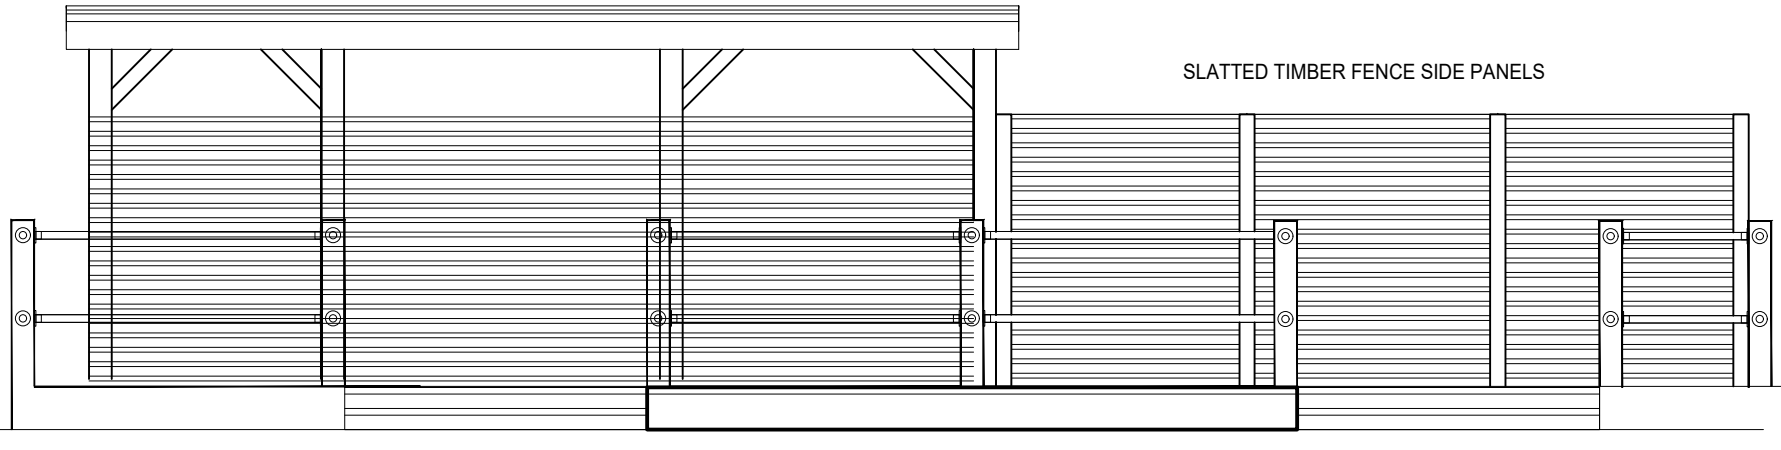

WEST ELEVATION
SCALE - 1:50

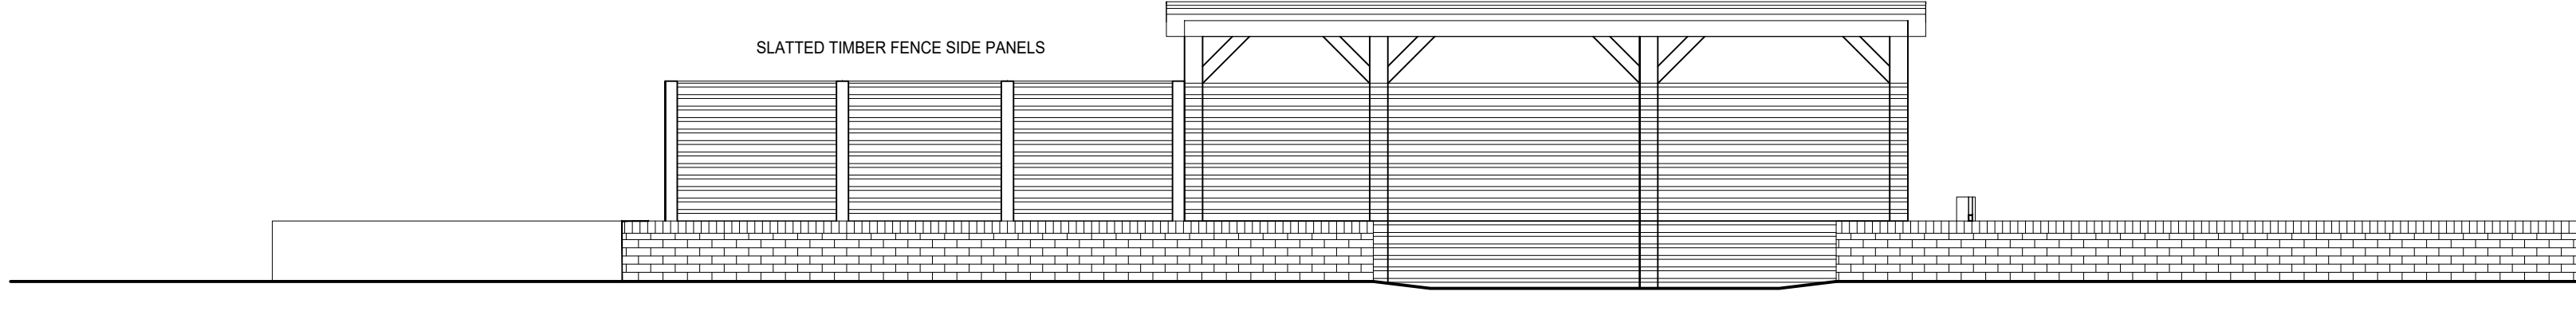


EAST ELEVATION
SCALE - 1:50

NOTE:


The Contractor is to check and verify all building and site dimensions, levels and sewer invert levels at connection points before work starts. This drawing must be read with and checked against any structural or other specialist drawings provided.

The Contractor is to comply in all respects with the current Building Regulations whether or not specifically stated on these drawings. This drawing is not intended to show details of foundation or ground conditions. Each area of ground relied upon to support the structure depicted must be investigated by the Contractor and suitable methods of foundation be provided.


PLANNING

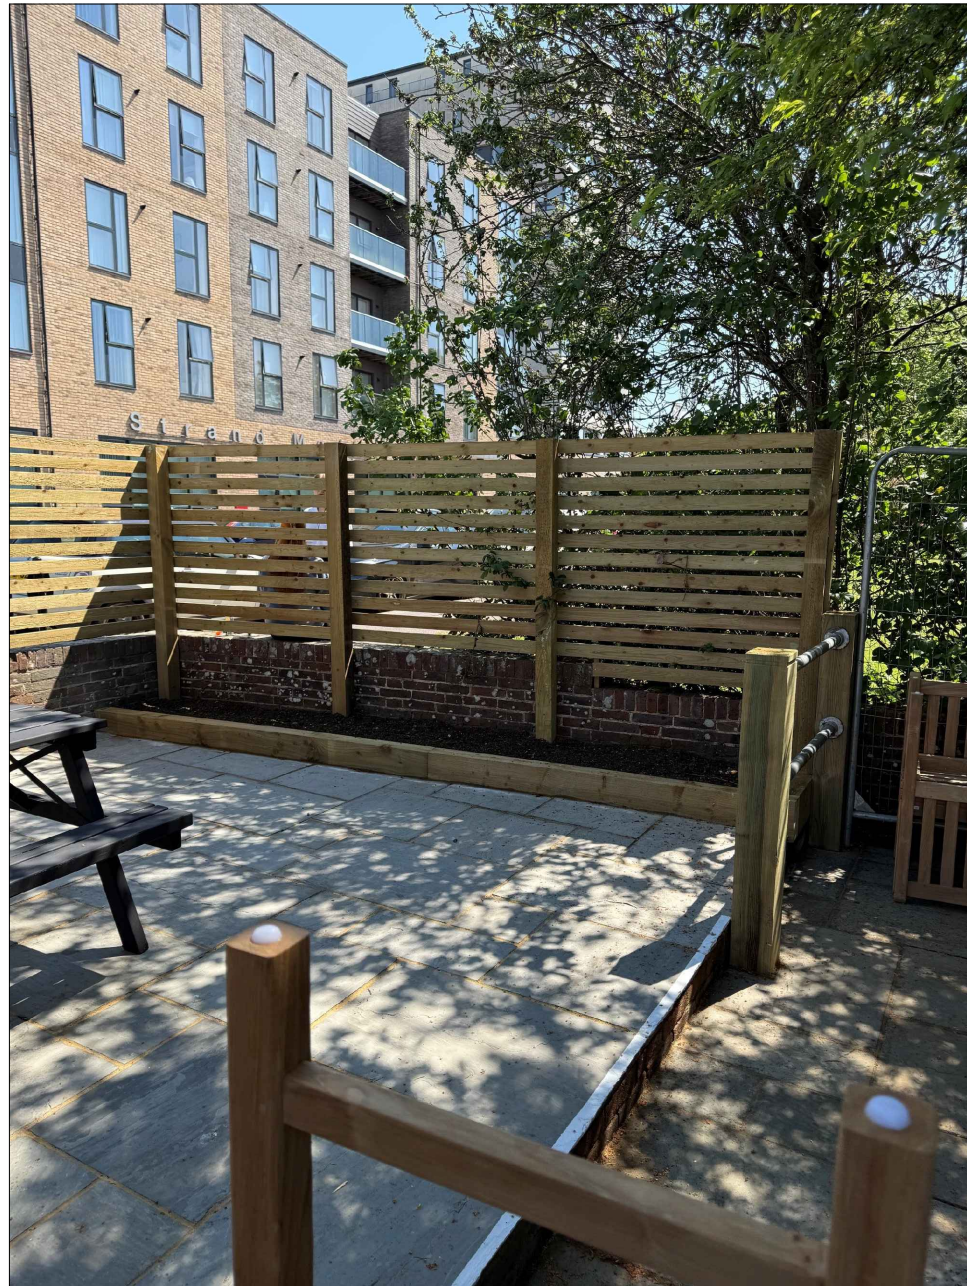

AS BUILT PHOTOS:

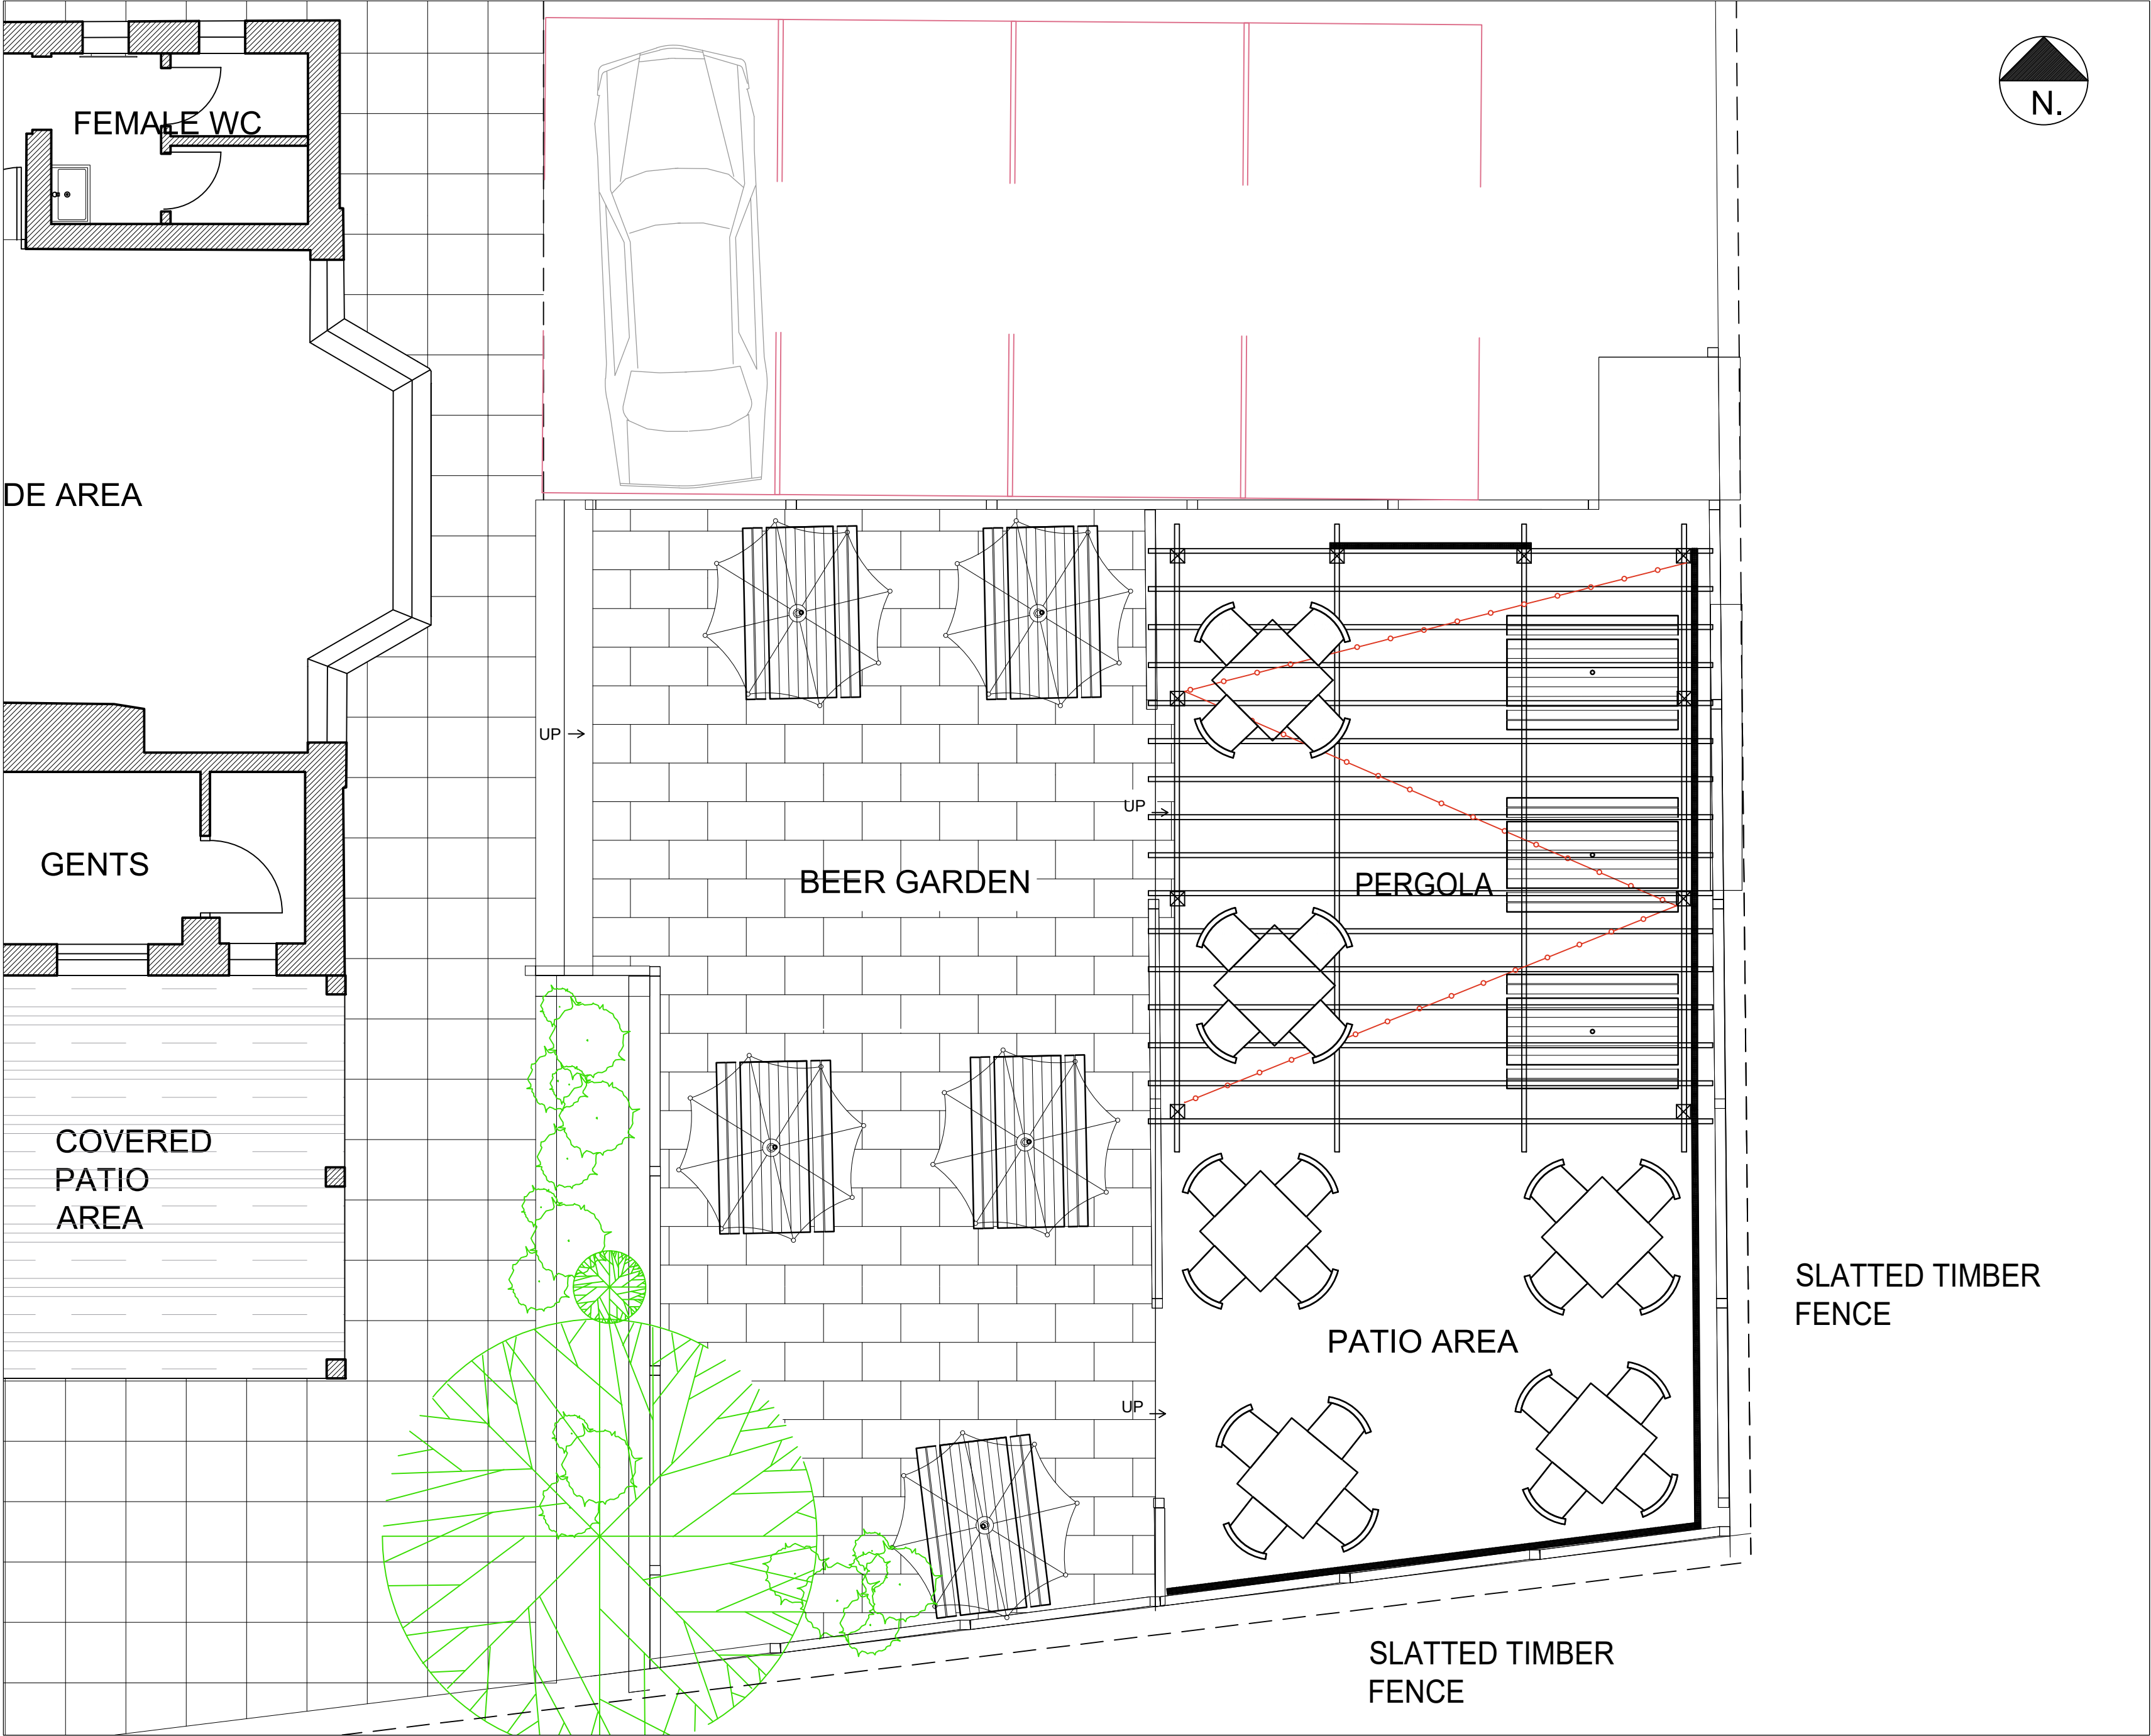

PART PLAN
SCALE - 1:50

 

Rev.	By	Date
------	----	------

Hollington AGENCY LTD E-mail : ben@hollington-architects.co.uk Tel. 07974 763424			
Site THE CASTLE 7 The Strand, Goring-by-Sea, Worthing, BN12 6DL			
Title PROPOSED FENCING PLAN AND ELEVATIONS			
Project Manager/ Checked	Drawn By BH	Scale 1:50@A1	Date 12.09.26
Arch./Des.	Drawing Number 26:63/ 206	Rev. .	