





Specifications
Overall Dimensions: 195cm W x 205cm D x 157.5cm H
Door Dimensions: 181cm W x 136.5cm H
Material: Zinc Steel
Colour: Charcoal Black
Surface: Powder-Coated Painting




B Cycle store details

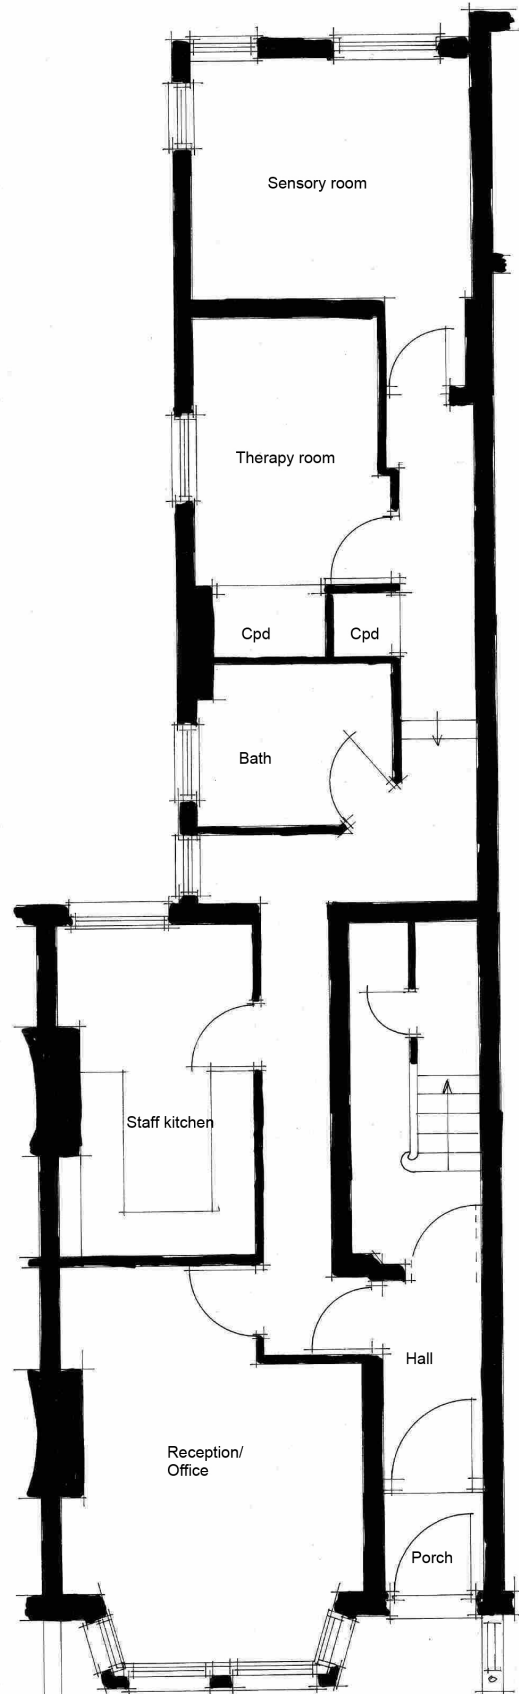


Ground floor 1:50

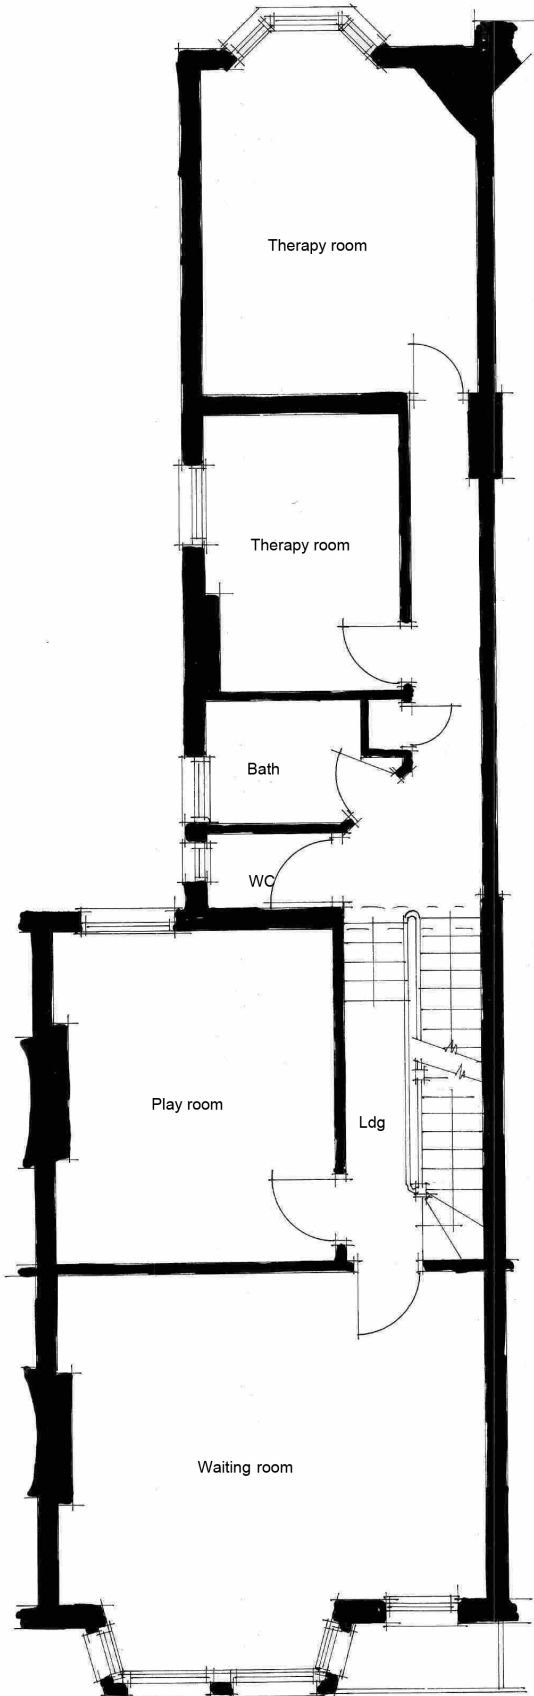


First floor 1:50

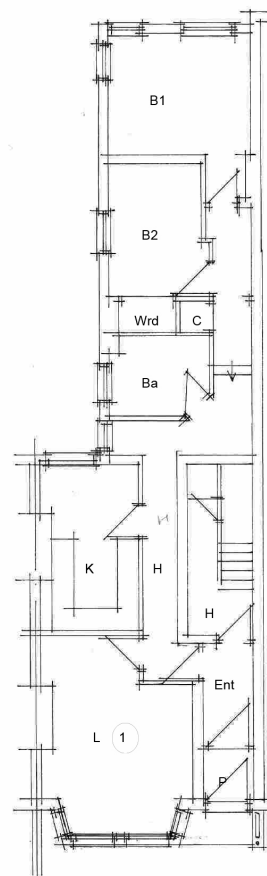



Existing ground floor 1:100

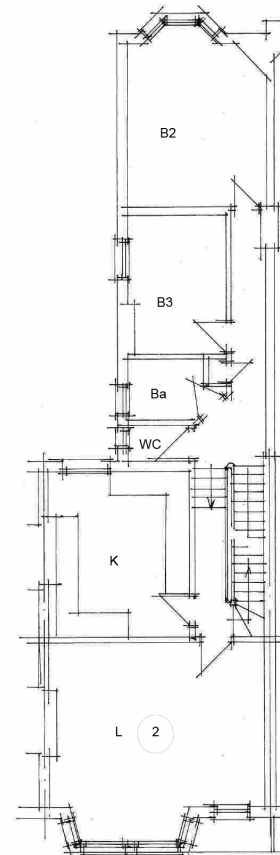


Existing first floor 1:100

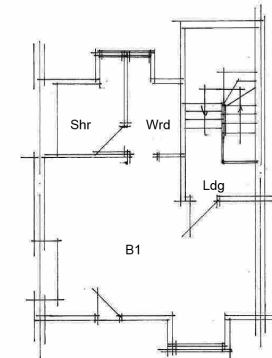


Existing second floor 1:100

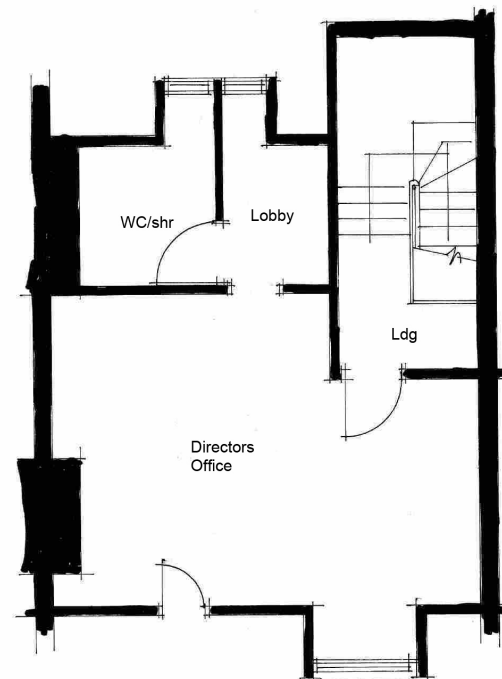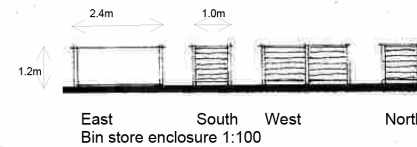


Second floor 1:50

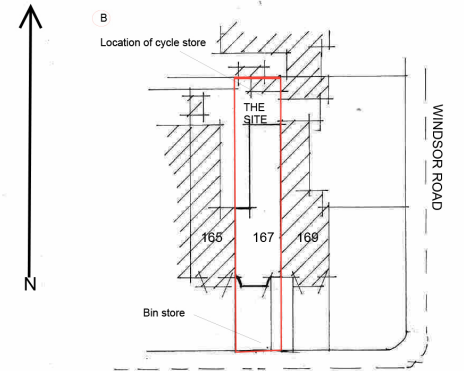

Block plan 1:500

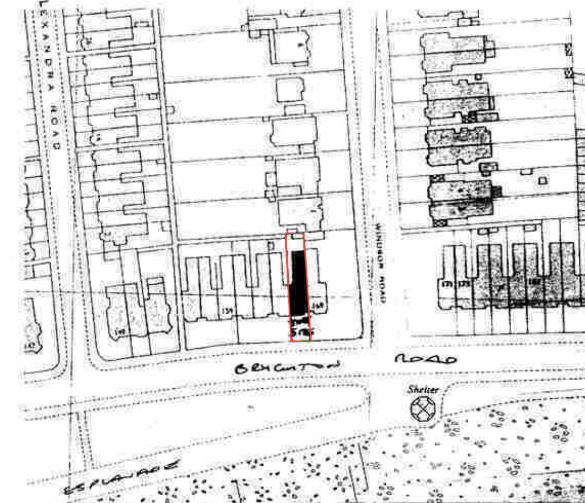

Site plan 1:1250

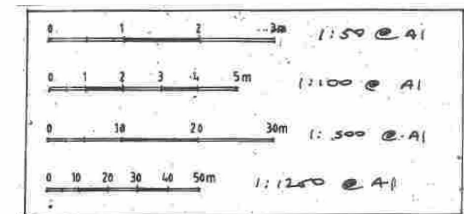

AJ SALTER & SON
Architectural Technicians
and Surveyors
50 WINDSOR ROAD, WORTHING,
WEST SUSSEX, BN11 2LY
Tel/Fax: (01903 209496)
E-mail: ajsalterandson@hotmail.com

C	Revised floor layouts		
B	Cycle store details added	Sep 25	IS
A	Car parking deleted	Aug 25	IS
Client Mrs V. Newton			
Address 167 Brighton Road : Worthing			
Drawing CHANGE OF USE PLANS			No. 1625:1 C
Scale 1:50 1:100 1:500 1:1250		Drawn IS	Date January 26