


This drawing is copyright and may not be copied or reproduced without the written consent of this practice


The contractor is responsible for setting out and must check all levels and dimensions prior to work being put in hand

The Architect is to be immediately notified of any suspect omissions or discrepancies


REV	DATE	COMMENT	REV BY
A	01.05.24	Amendments in response to conservation comments	FB
B	09.10.24	Approved scheme revised to add basement conversion & extension	FB
C	23.10.24	Lightwells amended	FB
D	19.11.24	Basement scheme added to original approved scheme	FB
E	06.10.25	Section 73 amendments	FB

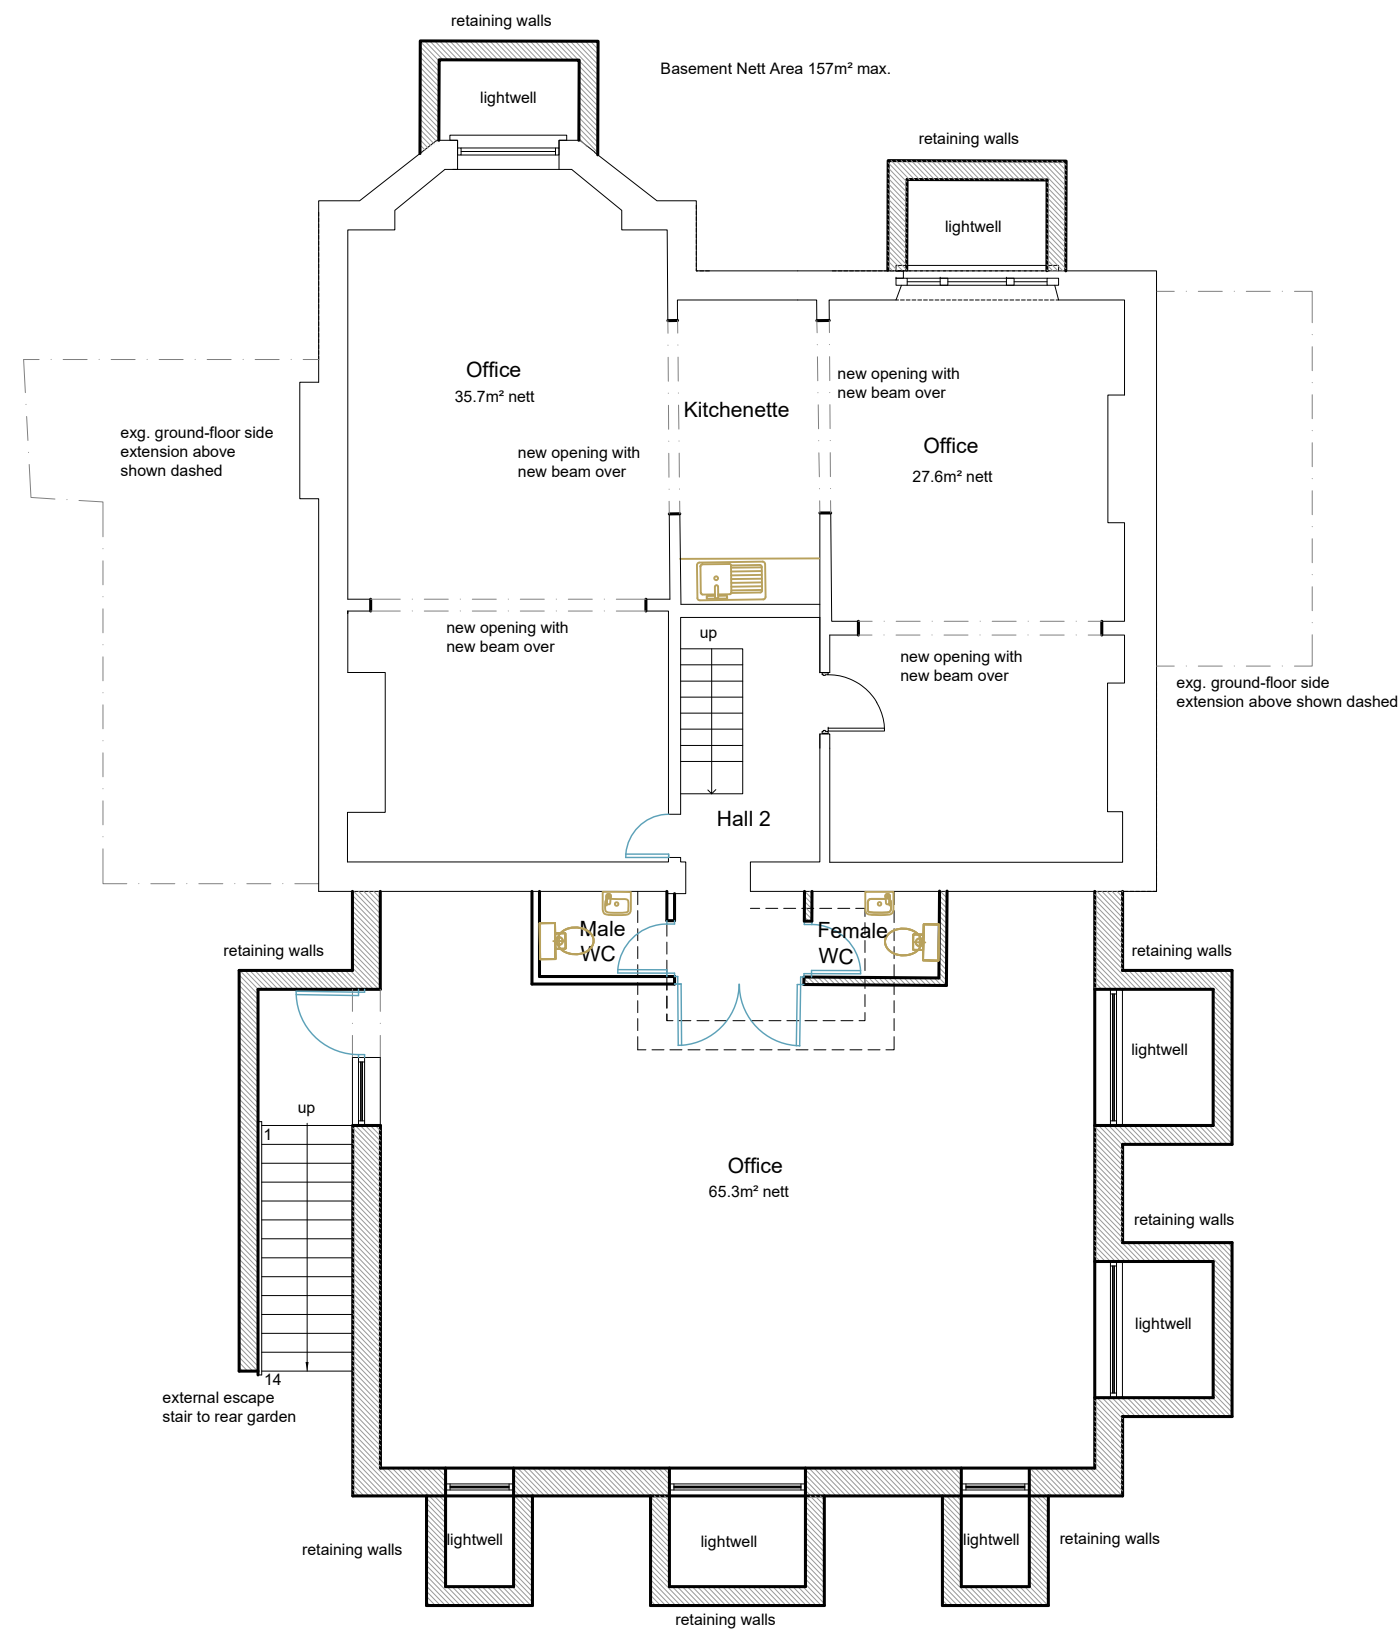


Proposed As-Amended Basement Plan @ 1 : 100

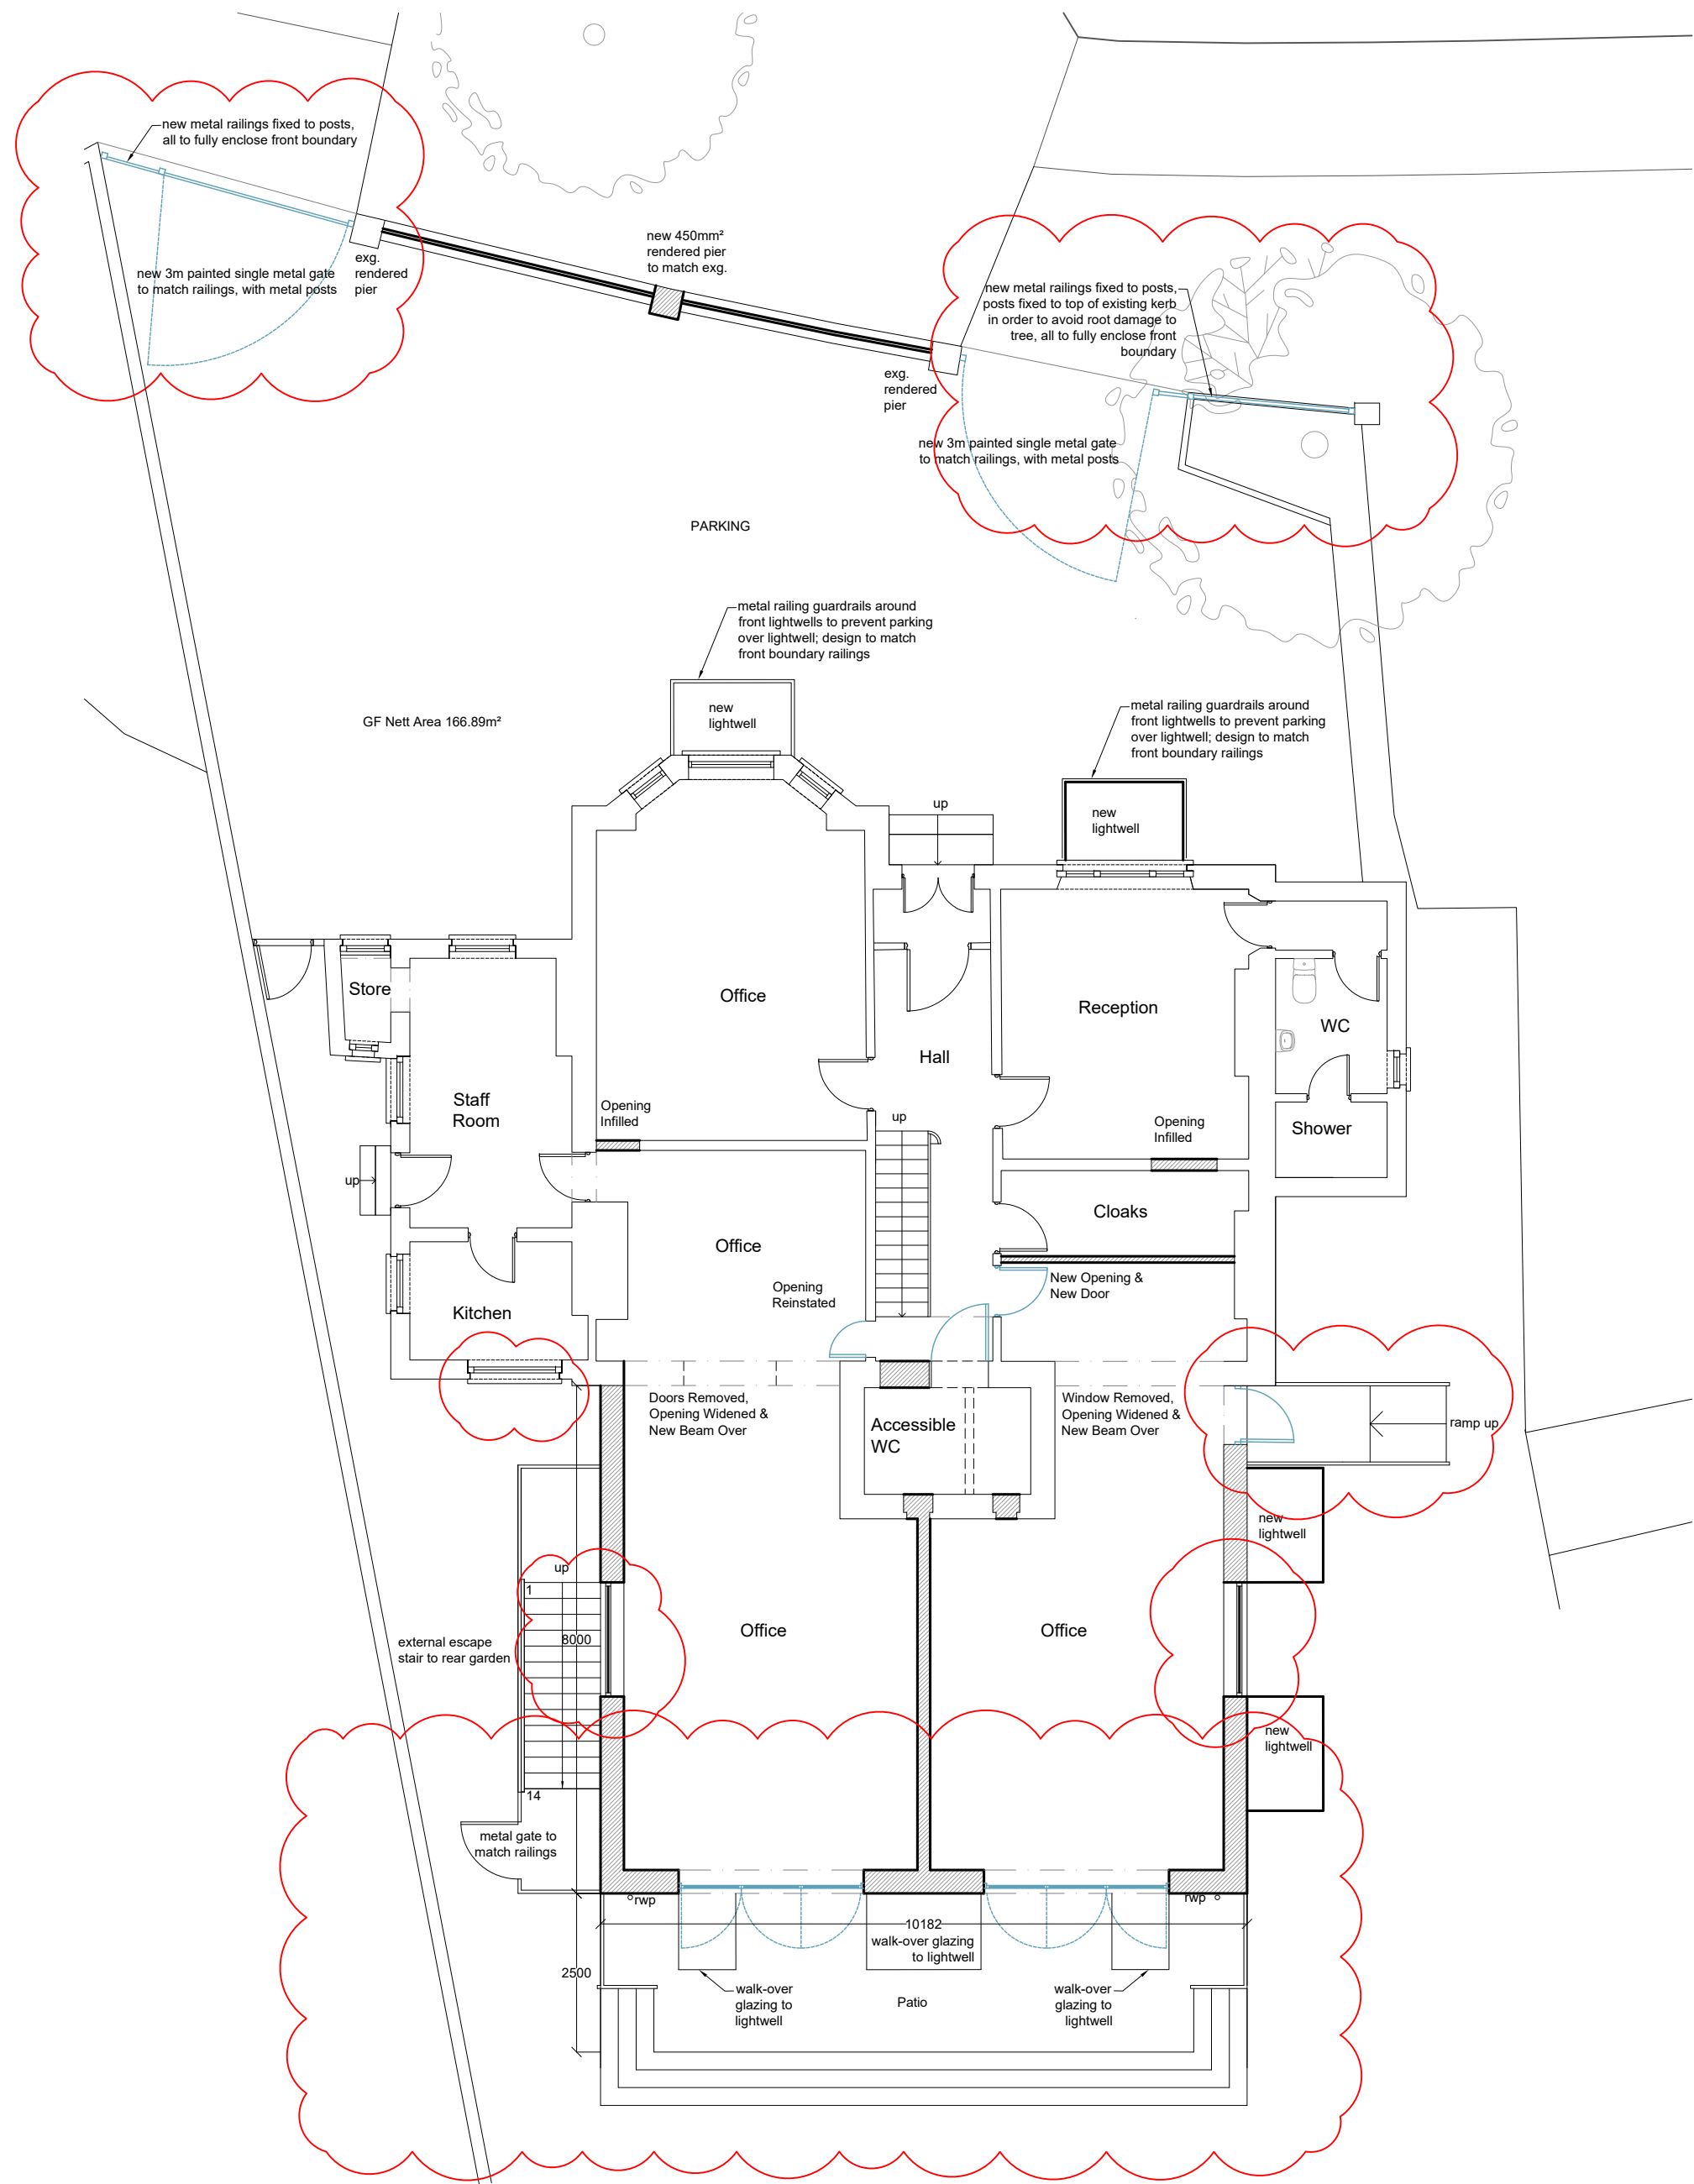

Proposed As-Amended Ground-Floor Plan @ 1 : 100

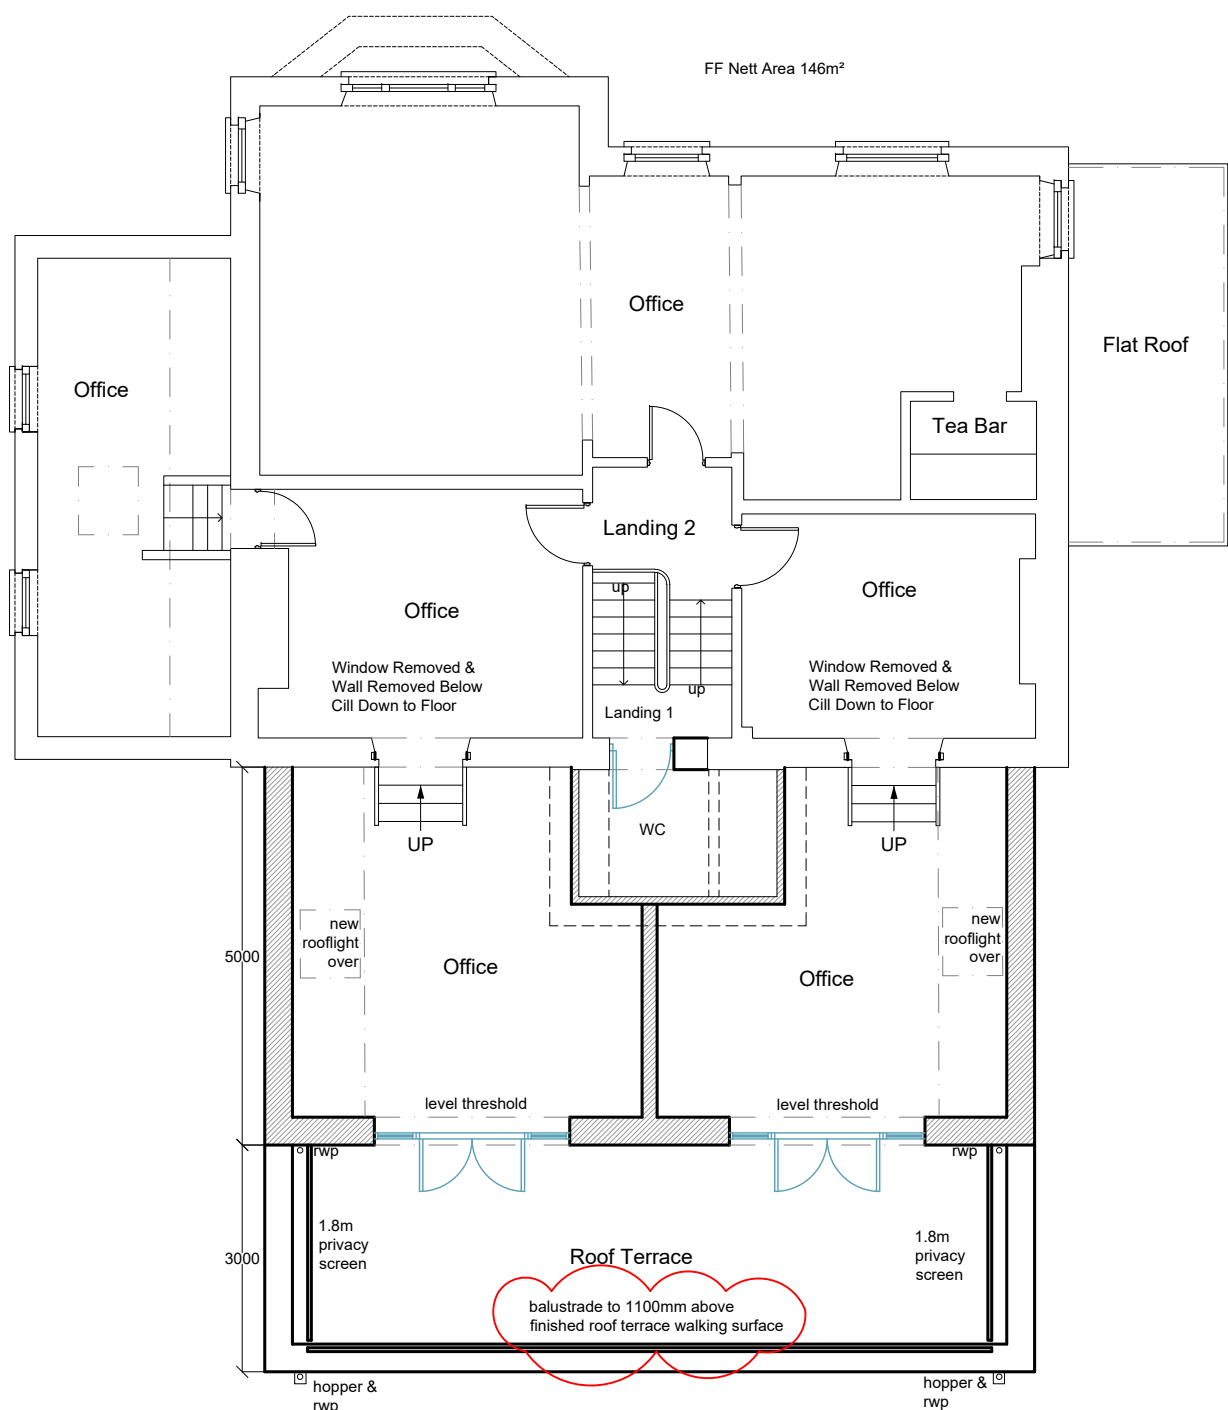



Proposed As-Amended First-Floor Plan @ 1 : 100

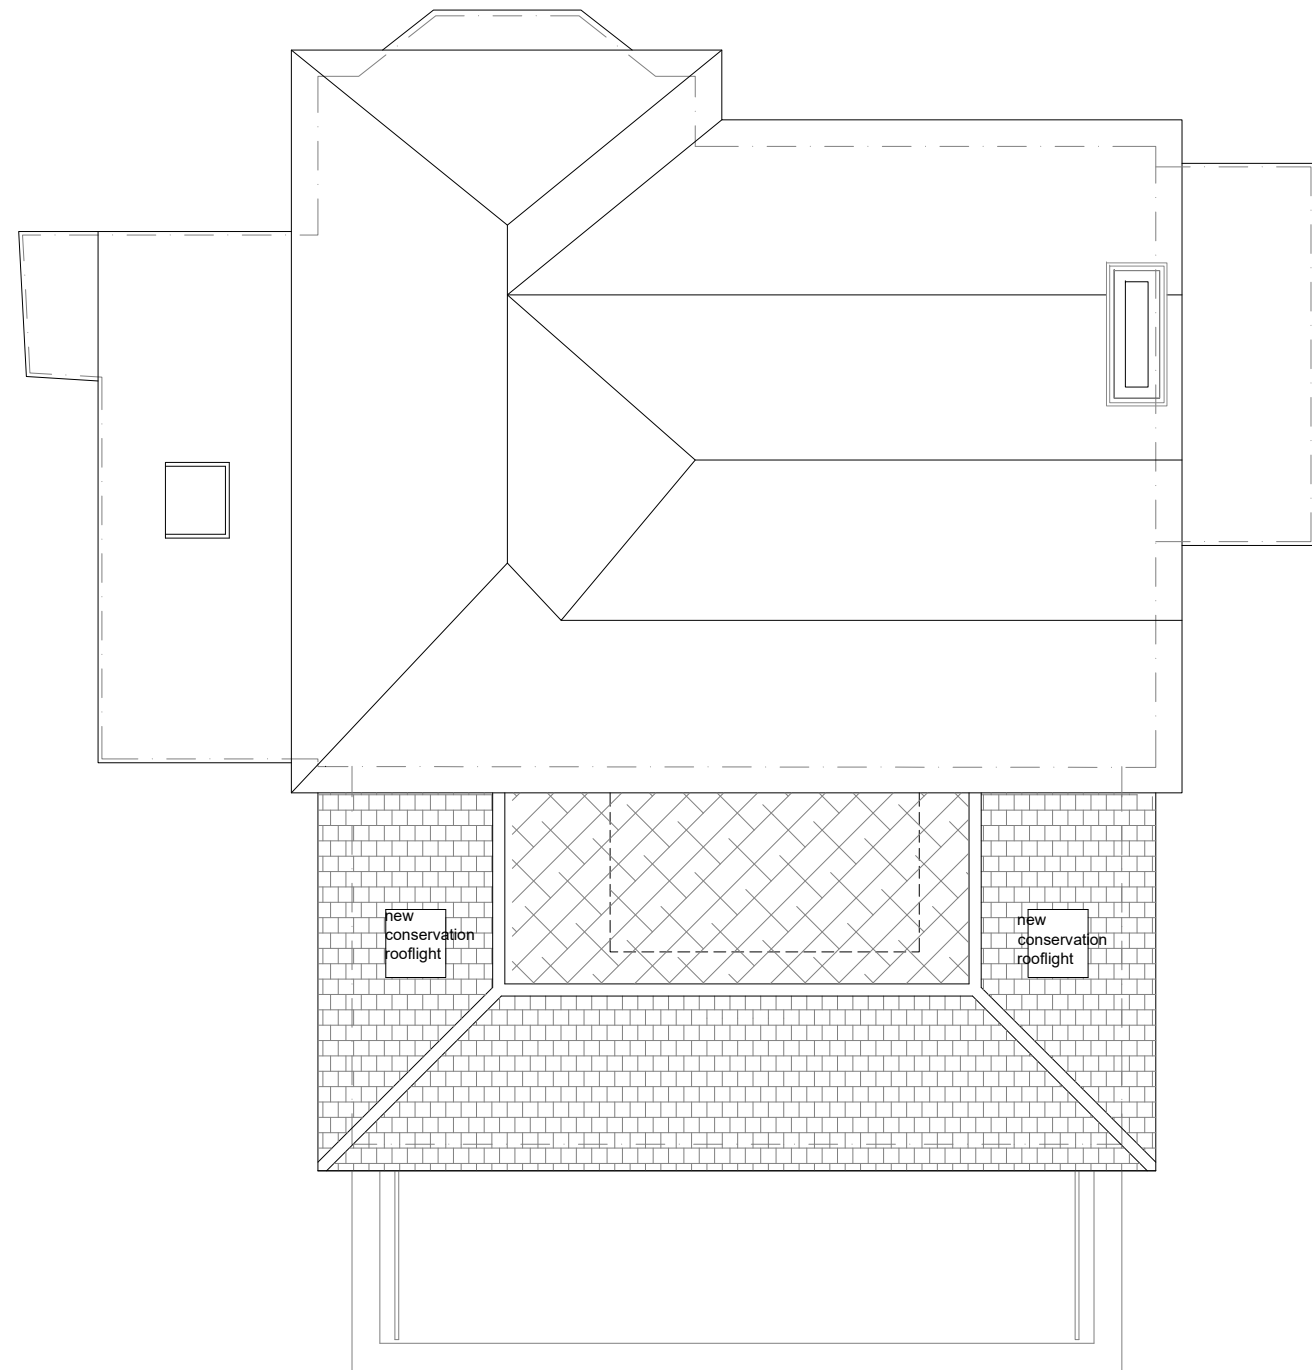

Proposed As-Amended Roof Plan @ 1 : 100

Key:-

- Indicates new walls.
- Indicates line of walls to be removed.
- Indicates line of ceiling / beams over.

  

BROE ARCHITECTURE LTD
CHARTERED ARCHITECTS

66 Haven Way
Newhaven,
East Sussex, BN9 9TD
Telephone: 07769 200068
www.broearch.co.uk

CLIENT **HASSOCKS FARLEY PROPERTIES**

PROJECT **BASEMENT EXTENSION @
19 FARNCOMBE ROAD
WORTHING
WEST SUSSEX
BN11 2AY**

DRAWING **PROPOSED AS-AMENDED
PLANS FOR
PLANNING PERMISSION**

scale **1 : 100 @ A2** date **Feb 2024** drawn **FMB**

job no **9028** drawing no **PL02** revision **F**