



ALL LEVELS AND DIMENSIONS TO BE CHECKED. THIS DRAWING IS TO BE READ IN CONJUNCTION WITH ALL OTHER RELEVANT DRAWINGS AND SPECIFICATIONS.
© C R BARROW AND ASSOCIATES. ALL RIGHTS RESERVED.

←
North

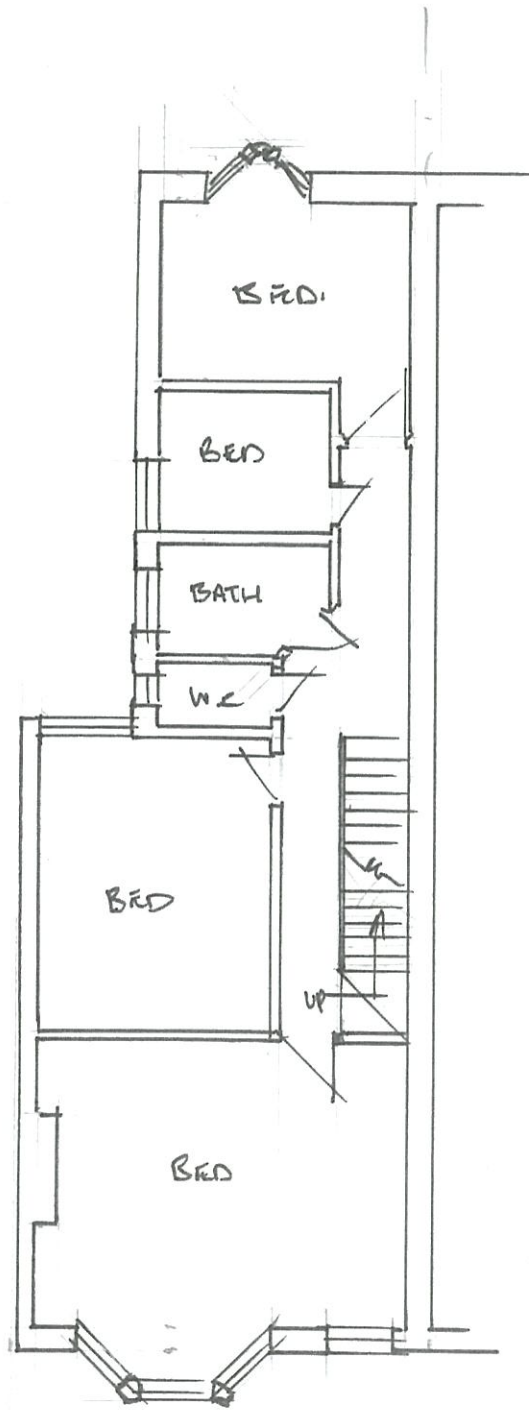


First Floor

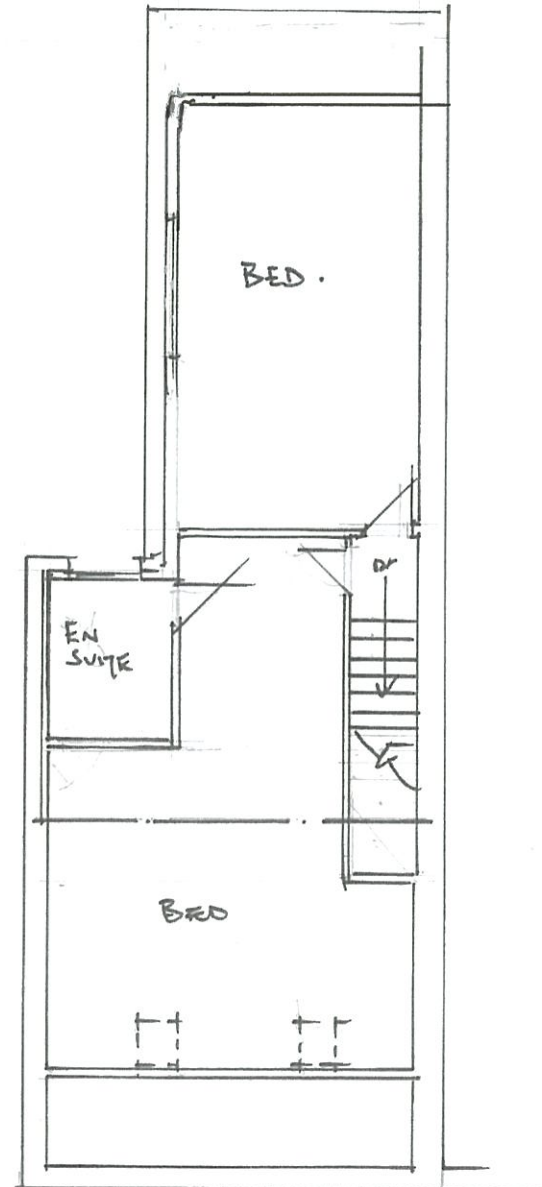


Second Floor

As proposed

0 1 2 3 4 5

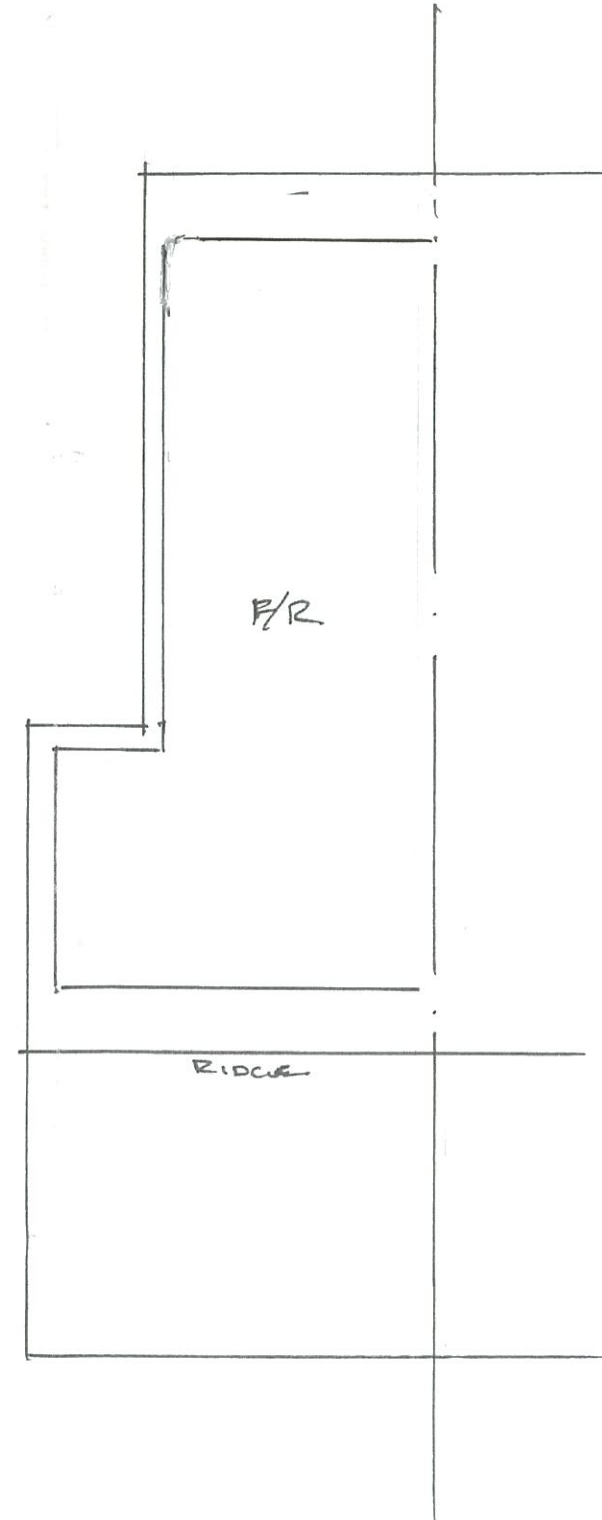

Roof Plan

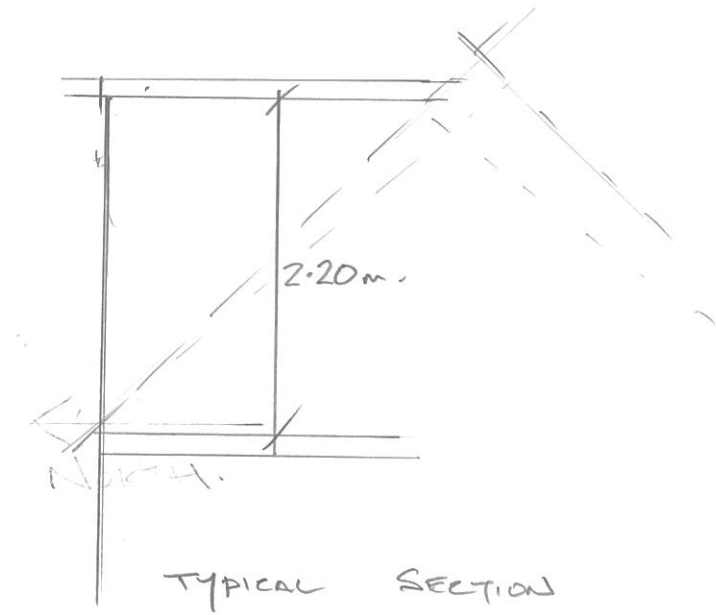

TYPICAL SECTION

C.R.BARROW & ASSOCIATES LTD
STRUCTURAL & ARCHITECTURAL TECHNICIANS.

TITLE
LOFT CONVERSION - 2A
ALEXANDRA RD. E. WORTHING.

SCALE
1:100 @ A3

DATE
DEC 25 '11

REV

DRAWN BY
C.R.B.