



ALL LEVELS AND DIMENSIONS TO BE CHECKED. THIS DRAWING IS
TO BE READ IN CONJUNCTION WITH ALL OTHER RELEVANT
DRAWINGS AND SPECIFICATIONS.


© C R BARROW AND ASSOCIATES. ALL RIGHTS RESERVED.

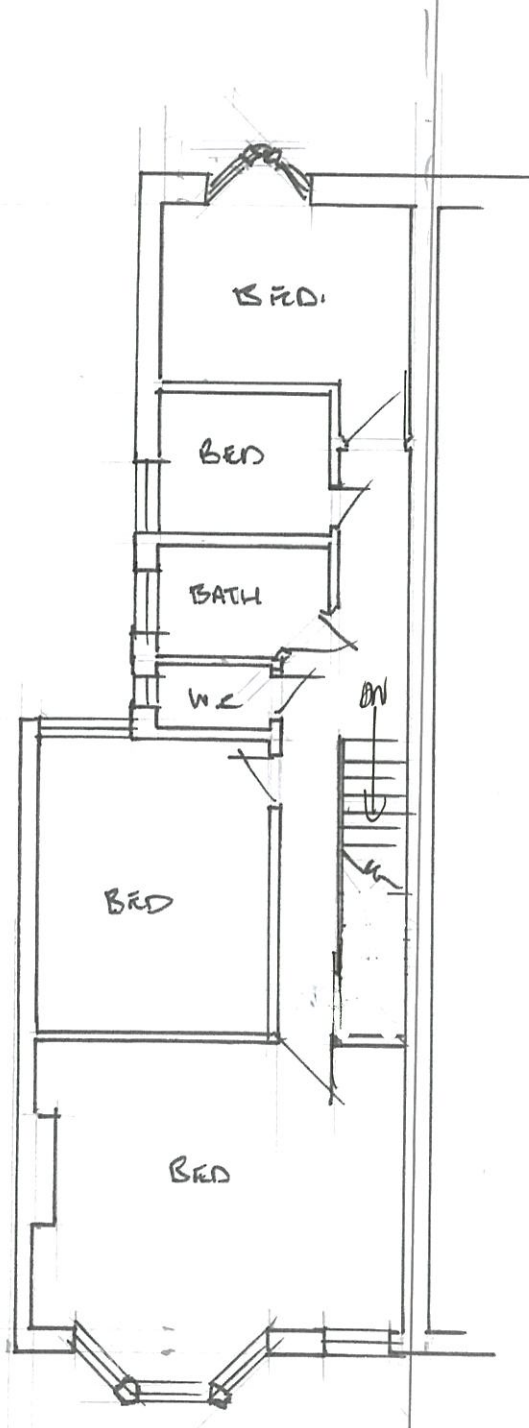


First Floor

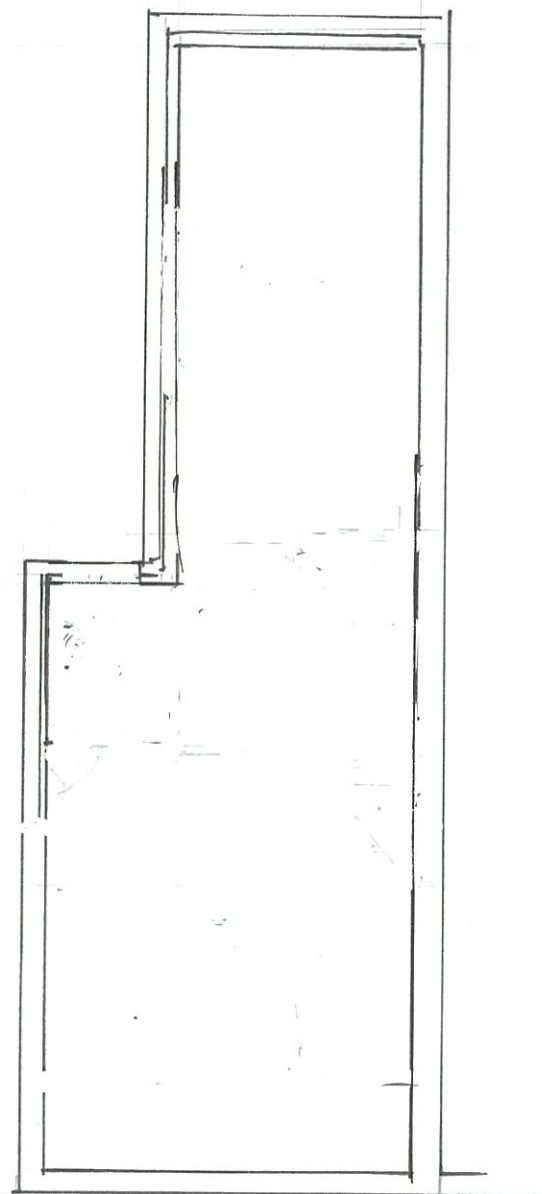

Second Floor

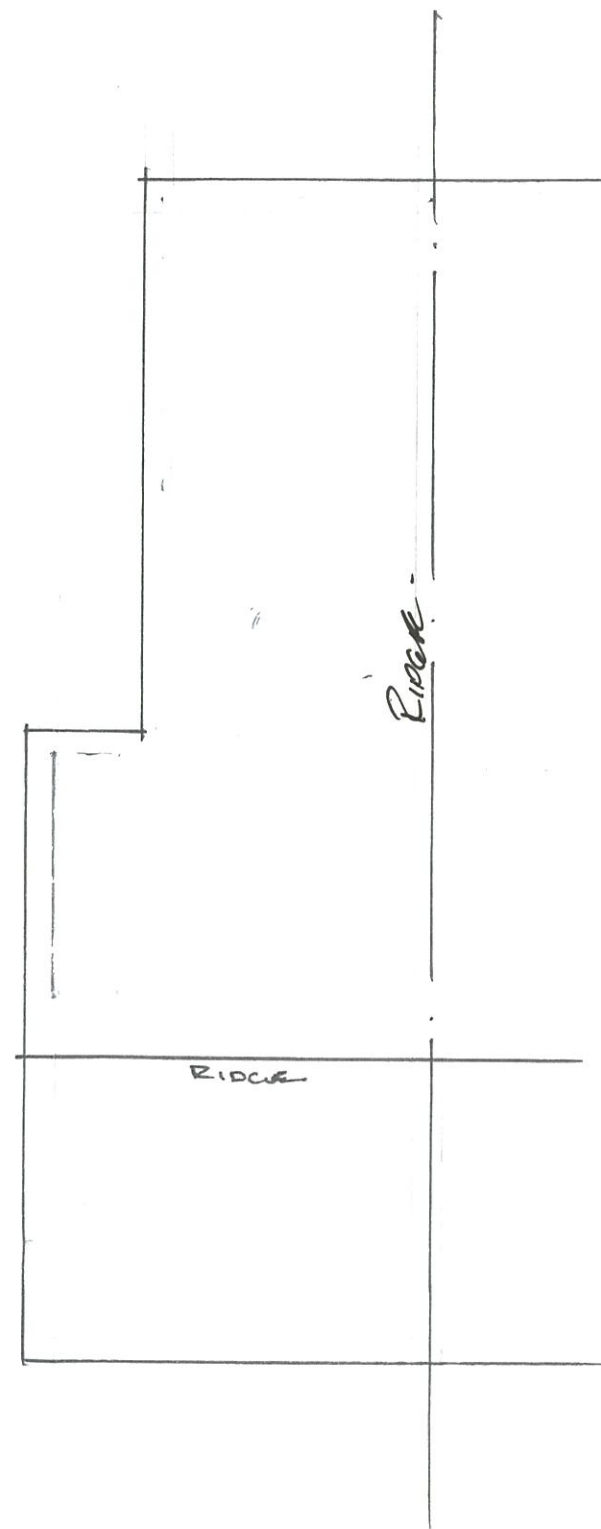

Roof Plan

 

AS EXISTING
0 1 2 3 4 5

C.R.BARROW & ASSOCIATES LTD
STRUCTURAL & ARCHITECTURAL TECHNICIANS

TITLE
LOFT CONVERSION - 2A
ALEXANDRA RD. E. WORTHING.

SCALE
1:100 @ A3

DATE
DEC 25

REV

DRAWN BY
C.R.B.