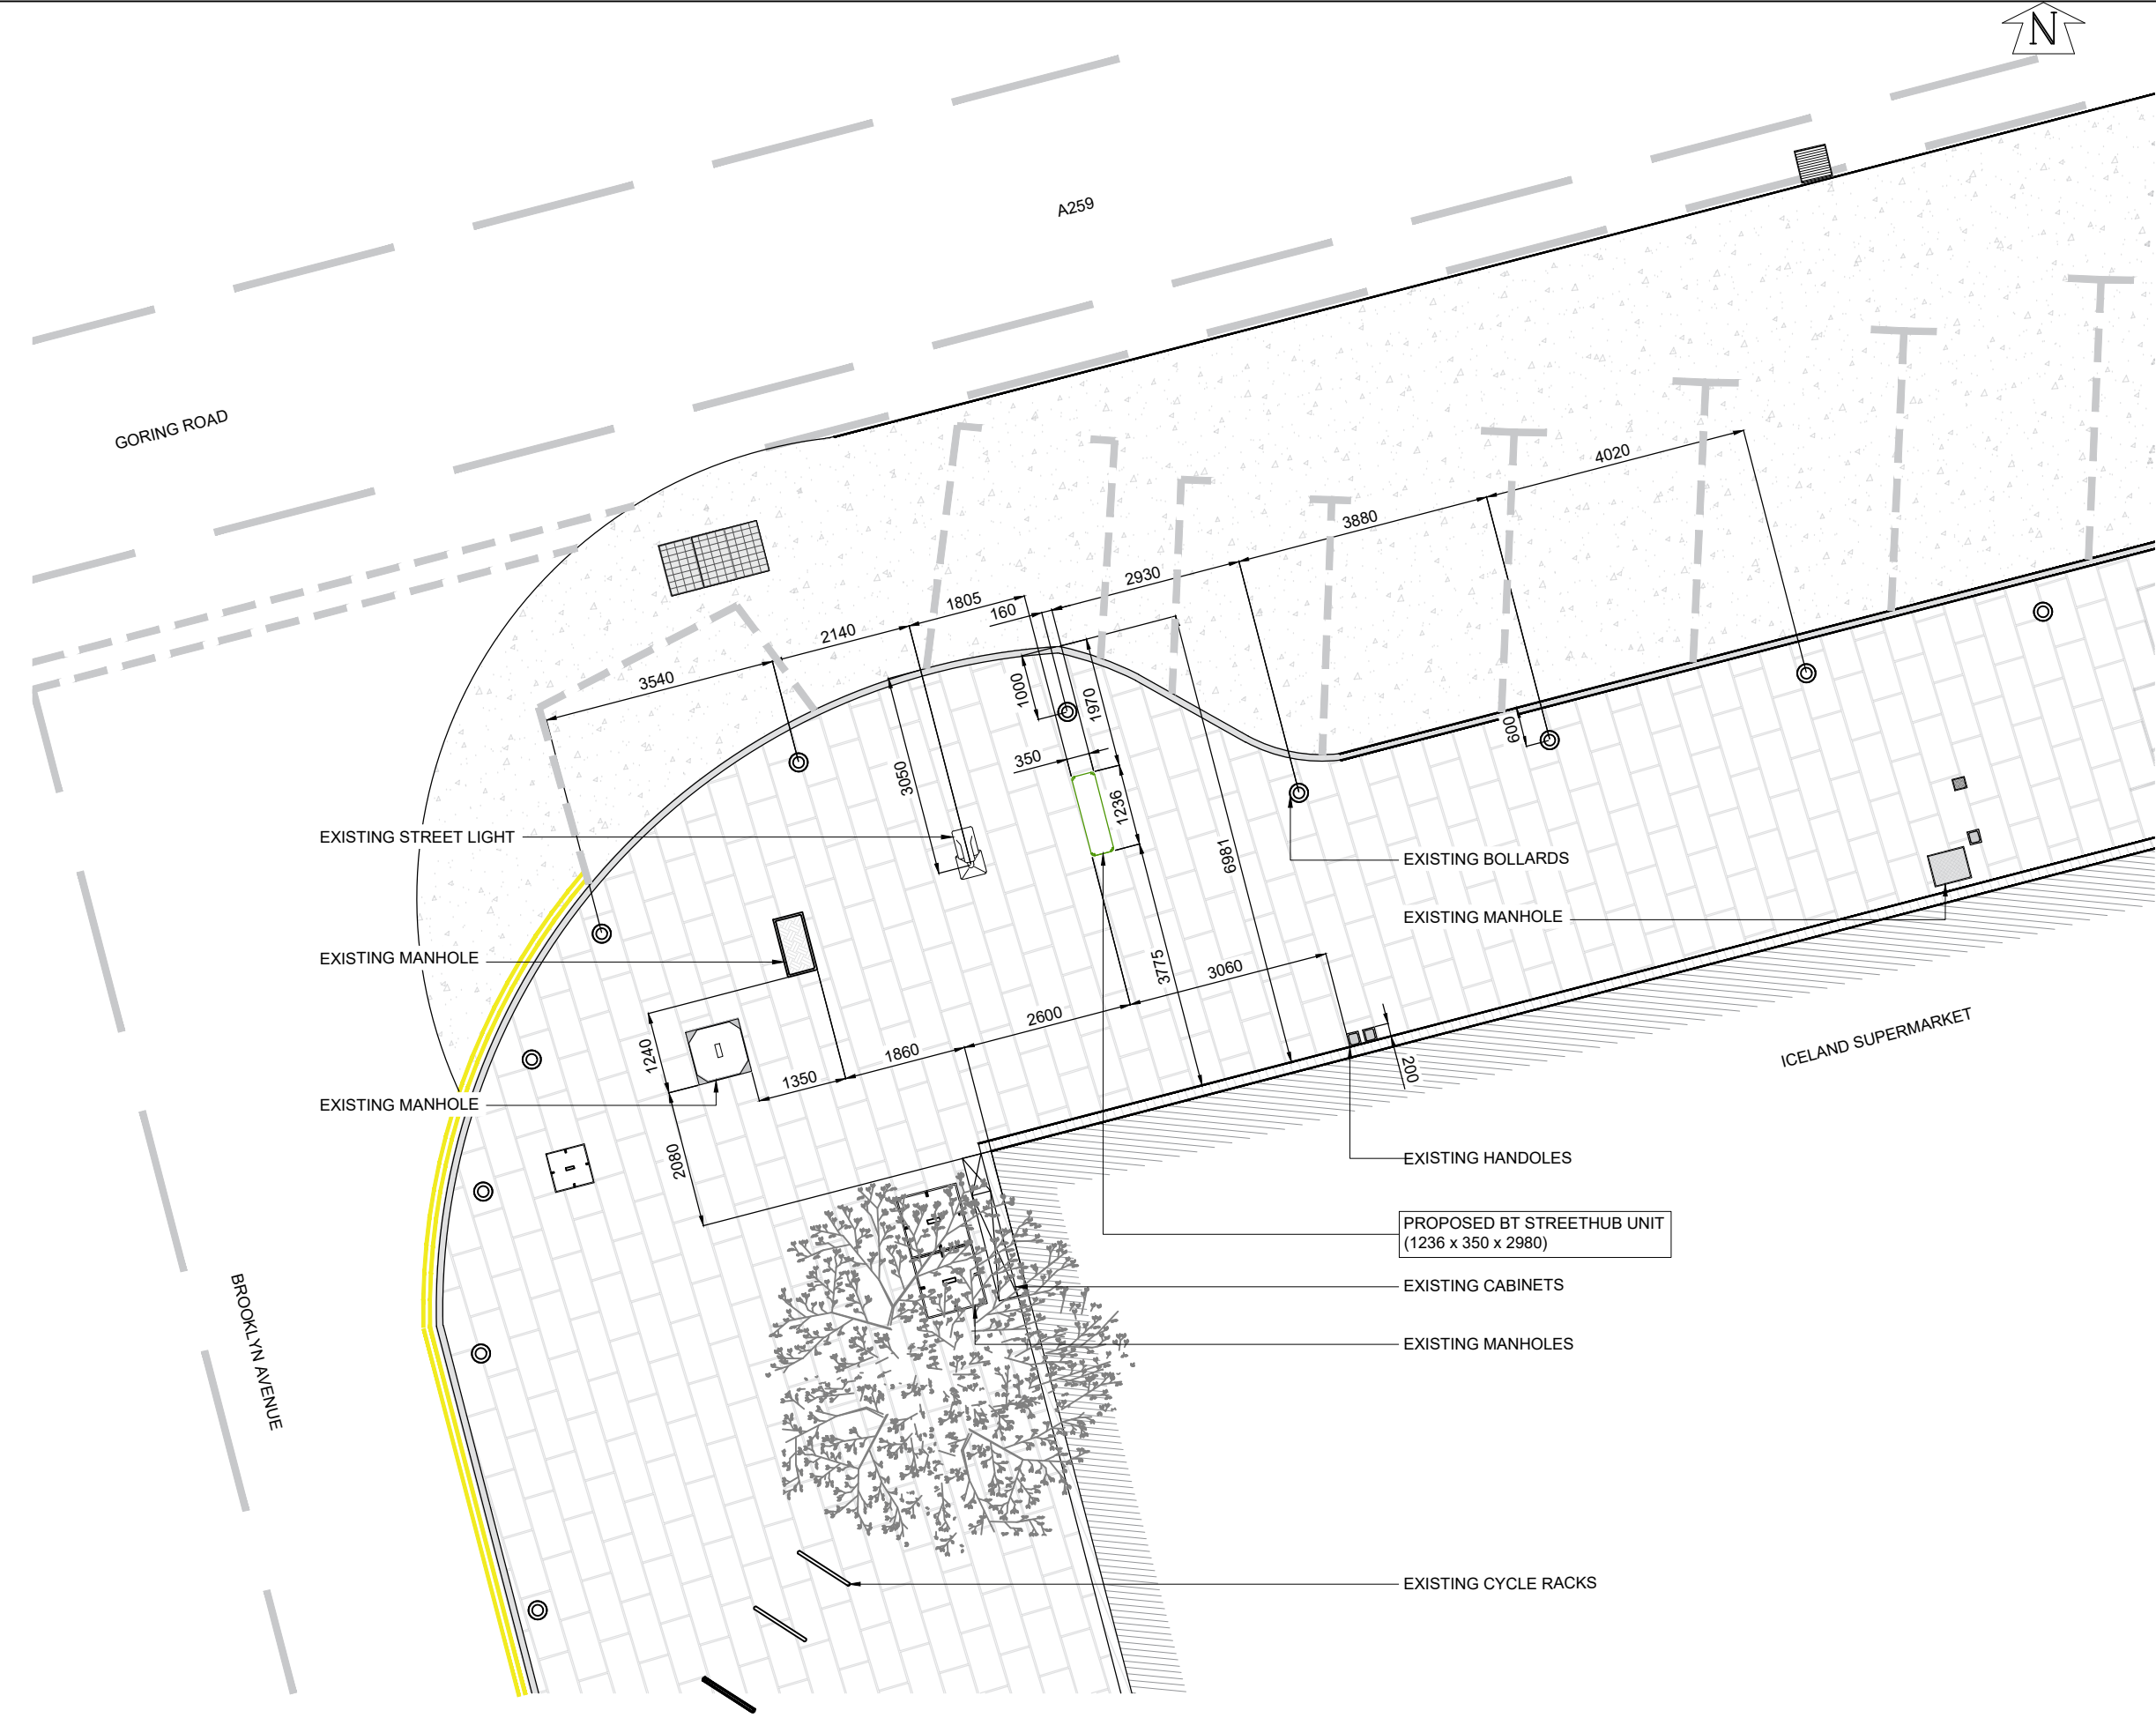


PROPOSED SITE PLAN
SCALE 1:100

GENERAL NOTES

Use written dimensions only, do not scale from drawing. Use latest revision of all referenced information.

LAT 50.813529

LONG -0.4013968

A	22-04-2026	New BT Streethub Structure	AKN	ADN
Rev	Date	Description	Drawn	Chkd



Drg Status

PLANNING

Cell No. & Name

WRT-111

Site Name & Address

Pavement o/s 14 Goring Road,
Worthing, BN12 4AL

Drawing Title

PROPOSED SITE PLAN

Scale	1:100	Date	22-04-2026
Drawn By	AKN	Checked By	ADN
Drawing Number	002	Revision	A