


| Revisions |             |          |    |
|-----------|-------------|----------|----|
| No.       | Description | Date     | By |
|           |             |          |    |
|           |             |          |    |
| 1         | Planning    | 16-03-26 |    |

Notes:

GENERAL NOTES:

All dimensions & levels are preliminary and approximate and subject to utilities search, legal boundaries and detailed layouts/ design development through consultation.

Dimensions are to be checked on site by contractor & sub contractors prior to commencement of work, any discrepancies are to be highlighted immediately to the architects.

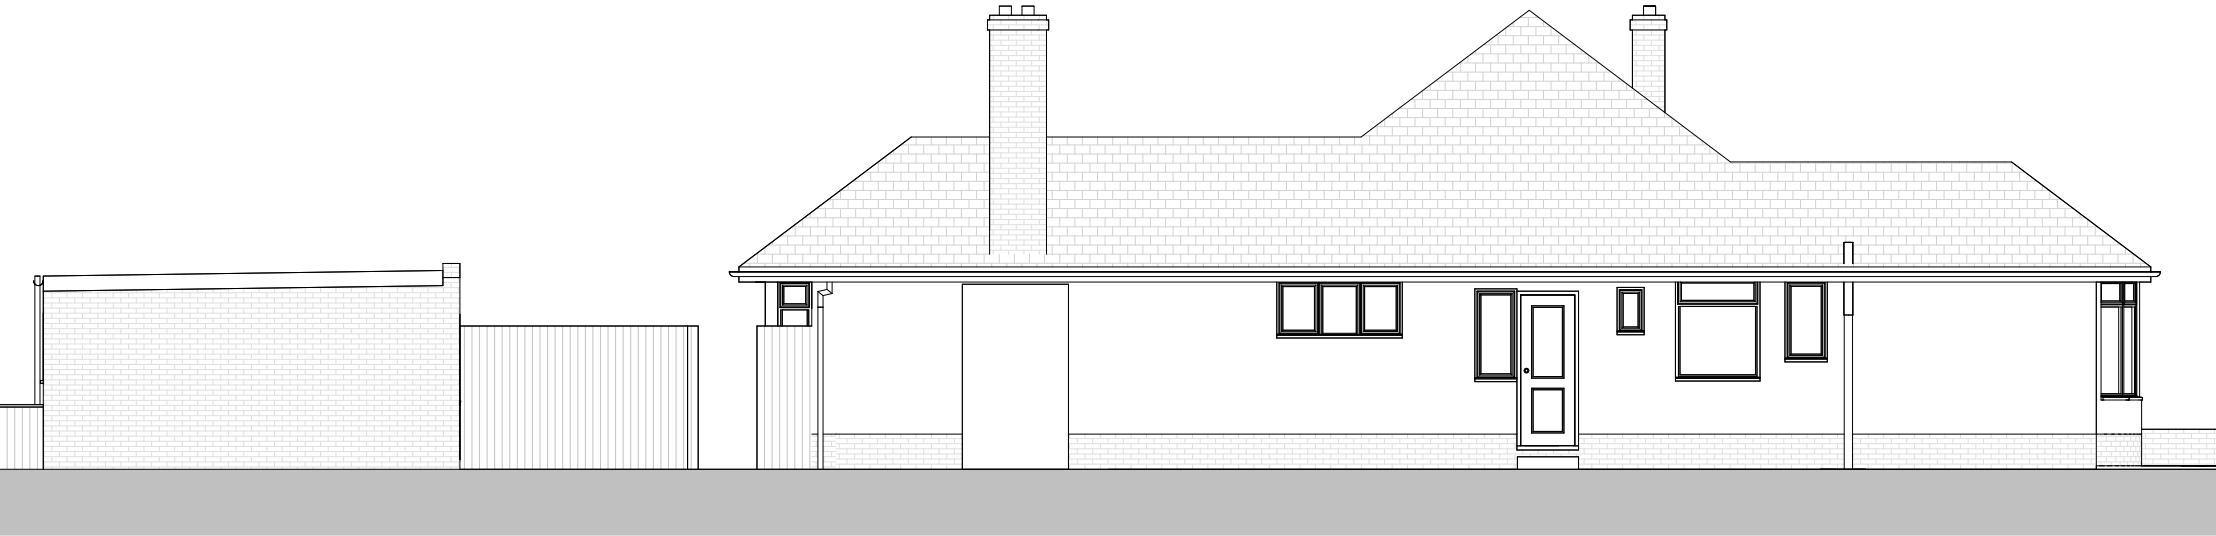

Existing North Elevation

1 : 100




Existing East Elevation

1 : 100




Existing West Elevation

1 : 100

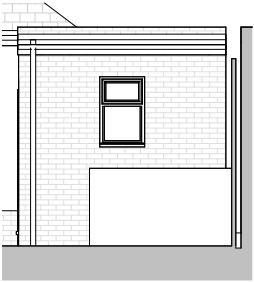

Garage - East Elevation

1 : 100

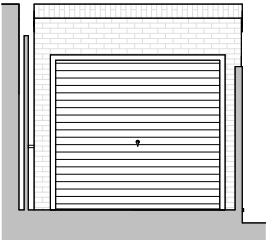

Garage - West Elevation

1 : 100



Project No.    Project Name:

**646    16 Lynchmere Av**

Drawing Name:

**Existing Elevations**

Drawing No.    Revision:    Suitability Description:  
**P005    P1    PLANNING**

Drawn: MS    Checked: GF    Orig Paper Size: A3

**FRESH** Architects

T 07703682107 | 07393913140  
[info@fresh-architects.co.uk](mailto:info@fresh-architects.co.uk) | [www.fresharchitects.co.uk](http://www.fresharchitects.co.uk)

Use figured dimensions only. All levels and dimensions to be checked. This drawing is to be read in conjunction with all other relevant drawings and specifications.  
© FRESH Architects Ltd. All rights reserved



Existing South Elevation

1 : 100